

Printed On: Sep 16, 2026 - 2:36pm

09-17-26

These drawings have been prepared for the CAMP GOLD STAR PROJECT, STOCKTON, CALIFORNIA as required by the Contract Documents. Neither the Registered Engineer under whose responsible charge these drawings were prepared, nor mammoth precast solutions assumes responsibility for the overall system concept, design parameters, data, information or design requirements contained in the Contract Documents, which remains the responsibility of the Owner and the owner's Engineer.

1. THIS PROJECT IS A "NOT BUY AMERICA".
2. SEE CONTRACT DOCUMENTS FOR THE INFORMATION NOT SHOWN ON THESE PLANS.
3. GC TO VERIFY ALL DIMENSIONS AND DETAILS. AFTER APPROVAL, DIMENSIONS SHOWN THERE ON WILL BE CONSIDERED CORRECT.
4. CONCRETE FINISH: CONCRETE DECK SURFACE SHALL BE BROOM FINISH IN THE TRANSVERSE DIRECTION, TO PROVIDE MEDIUM, NON-SLIP SURFACE. ALL EDGES OF THE FLOATS SHALL BE FINISHED UNIFORMLY A MIN. OF 3" BACK ONTO THE DECK WITH A SMOOTH FINISHING TOOL THAT WILL GIVE A BULL NOSED EDGE TO 1/2" RADIUS.
5. ALL MATERIALS ATTACHED TO FLOAT SHALL SATISFY FLOAT SPECS REQUIREMENTS.




DRAWING INDEX					
Page Nos.	Sheet/ Mark Nos.	Description	Page Nos.	Sheet/ Mark Nos.	Description
		ERECTION DRAWINGS			
01	E-0.0	COVER SHEET AND GENERAL NOTES	62	M-14	SECTION-B2 & J3 RIENF.
02	E-1.0	DOCK ERECTION LAYOUT PLAN PART 1 & 2	63	M-14	BILL OF MATERIAL SCHEDULE
03	E-1.1	DOCK ERECTION LAYOUT PLAN PART 3	64	M-15	PLAN VIEW/LONGITUDINAL SECTION A1
		TYPICAL DETAILS DRAWINGS	65	M-15	LONGITUDINAL WALL RIENF. SECTION A2 PART-1 & 2
04	DTL	DETAIL-01	66	M-15	WALL RIENF. CROSS SECTION A3, B1,C1,J1 & J2
05	DTL	DETAIL-02 & 03	67	M-15	PH1 TOP IN FORM SECTION-D2 & E1 RIENF.
06	DTL	DETAIL-04 & 05	68	M-15	BILL OF MATERIAL SCHEDULE
07	DTL	DETAIL-06 & 07	69	M-16	PLAN VIEW/LONGITUDINAL SECTION A1
08	DTL	DETAIL-08 & 09	70	M-16	LONGITUDINAL WALL RIENF. SECTION A2 PART-1 & 2
09	DTL	DETAIL-10 & 11	71	M-16	SECTION-B1,C1 & J2 RIENF.
10	DTL	DETAIL-12 & 13	72	M-16	SECTION-F1 & G1 RIENF.
11	DTL	DETAIL- 14 & 15	73	M-16	BILL OF MATERIAL SCHEDULE
12	DTL	DETAIL- 16 & 17	74	SHT.1	REBAR BAR BENDING SCHEDULE
13	DTL	DETAIL - 18 (PH-1) INTERNAL PILE HOOPS	75	SHT.2	REBAR BAR BENDING SCHEDULE
14	DTL	DETAIL - 18 (PH-1) SECTION - P AND Q, RQ	76	Sht 1	PILE HOOP PH-1 FRAME
15	DTL	DETAIL - 19 (PH-2) EXTERNAL PILE HOOPS	77	Sht 1	PILE HOOP PH-2 FRAME
16	DTL	DETAIL - 20 (FR-1) CORNER STEEL FRAME	78	Sht 2	PILE HOOP PH-2 FRAME
17	DTL	DETAIL - 21 BULL RAIL TYPE "A TO D" LAYOUT	79	Sht 1	FR-1 FRAME
18	DTL	DETAIL - 21 BULL RAIL TYPE "E" LAYOUT	80	Sht 2	FR-1 FRAME
19	DTL	DETAIL - 22 AND 23			HARDWARE DRAWINGS
		MAIN FLOAT DRAWINGS	81	HWR	ERECTION HARDWARE DRAWINGS
20	M-01	TOP IN FORM - PLAN VIEW	82	HWR	ERECTION HARDWARE DRAWINGS
21	M-01	CROSS SECTION A1,A2,A4 & A5			WALER DRAWINGS
22	M-01	LONGITUDINAL REINFORCEMENT SECTION A1,A2	83	R8	WALER 4x8 TIMBER RUBRAIL DETAIL
23	M-01	SECTION-B3,B4,C2 TRANSVERSE WALL RIENF	84	R8	WALER 4x8 TIMBER RUBRAIL DETAIL
24	M-01	BILL OF MATERIAL SCHEDULE	85	R8	WALER 4x8 TIMBER RUBRAIL DETAIL
25	M-02	PLAN VIEW/LONGITUDINAL SECTION A1	86	R8	WALER 4x8 TIMBER RUBRAIL DETAIL
26	M-02	LONGITUDINAL WALL RIENF. SECTION A2 PART-1 & 2	87	R8	WALER 4x8 TIMBER RUBRAIL DETAIL
27	M-02	LONGIT. WALL RIENF.A3,CROSS SEC.B1,B2 & C1			FASCIA DRAWINGS
28	M-02	PH-1 TOP IN FORM, SECTION D2 & E1	88	R12	FASCIA 2x12 TIMBER RUBRAIL DETAIL
29	M-02	BILL OF MATERIAL SCHEDULE	89	R12	FASCIA 2x12 TIMBER RUBRAIL DETAIL
30	M-03	PLAN VIEW/LONGITUDINAL SECTION A1	90	R12	FASCIA 2x12 TIMBER RUBRAIL DETAIL
31	M-03	BILL OF MATERIAL SCHEDULE	91	R12	FASCIA 2x12 TIMBER RUBRAIL DETAIL
32	M-04	PLAN VIEW/LONGITUDINAL SECTION A1	92	R12	FASCIA 2x12 TIMBER RUBRAIL DETAIL
33	M-04	BILL OF MATERIAL SCHEDULE			BULL RAIL DRAWINGS
34	M-05	PLAN VIEW/LONGITUDINAL SECTION A1	93	B3	3"Øx BULL RAIL DETAIL
35	M-05	BILL OF MATERIAL SCHEDULE	94	B3	3"Øx BULL RAIL DETAIL
36	M-06	PLAN VIEW/LONGITUDINAL SECTION A1			
37	M-06	BILL OF MATERIAL SCHEDULE			
38	M-07	PLAN VIEW/LONGITUDINAL SECTION A1			
39	M-07	BILL OF MATERIAL SCHEDULE			
40	M-08	PLAN VIEW/LONGITUDINAL SECTION A1			
41	M-08	BILL OF MATERIAL SCHEDULE			
42	M-09	PLAN VIEW/LONGITUDINAL SECTION A1			
43	M-09	BILL OF MATERIAL SCHEDULE			
44	M-10	PLAN VIEW/LONGITUDINAL SECTION A1			
45	M-10	BILL OF MATERIAL SCHEDULE			
46	M-11	PLAN VIEW/LONGITUDINAL SECTION A1			
47	M-11	BILL OF MATERIAL SCHEDULE			
48	M-12	PLAN VIEW/LONGITUDINAL SECTION A1			
49	M-12	BILL OF MATERIAL SCHEDULE			
50	M-13	LONGITUDINAL WALL RIENF. SECTION A2 PART-1 & 2			
51	M-13	WALL RIENF. CROSS SECTION A3, B1 & C1			
52	M-13	PH-1 TOP IN FORM, CROSS SECTION D2 & E1			
53	M-13	PLAN VIEW/LONGITUDINAL SECTION A1			
54	M-13	LONGITUDINAL WALL RIENF. SECTION A2 PART-1 & 2			
55	M-13	SECTION-A3,B1,C1 & F1 & J2 RIENF.			
56	M-13	PH1 TOP IN FORM SECTION-D1,E1 RIENF.			
57	M-13	SECTION-G1 RIENF.			
58	M-13	BILL OF MATERIAL SCHEDULE			
59	M-14	TOP IN FORM-PLAN VIEW/CROSS SECTION A1			
60	M-14	LONGITUDINAL WALL RIENF. A3 PART-1&2			
61	M-14	SECTION-B1,C1 REINFORCEMENT			



2201 DUPONT DRIVE, #830
IRVINE, CA, 92612
Tel. 949.752.1530

MID-CAL
CONSTRUCTION, INC.


E-0.0 ***01***

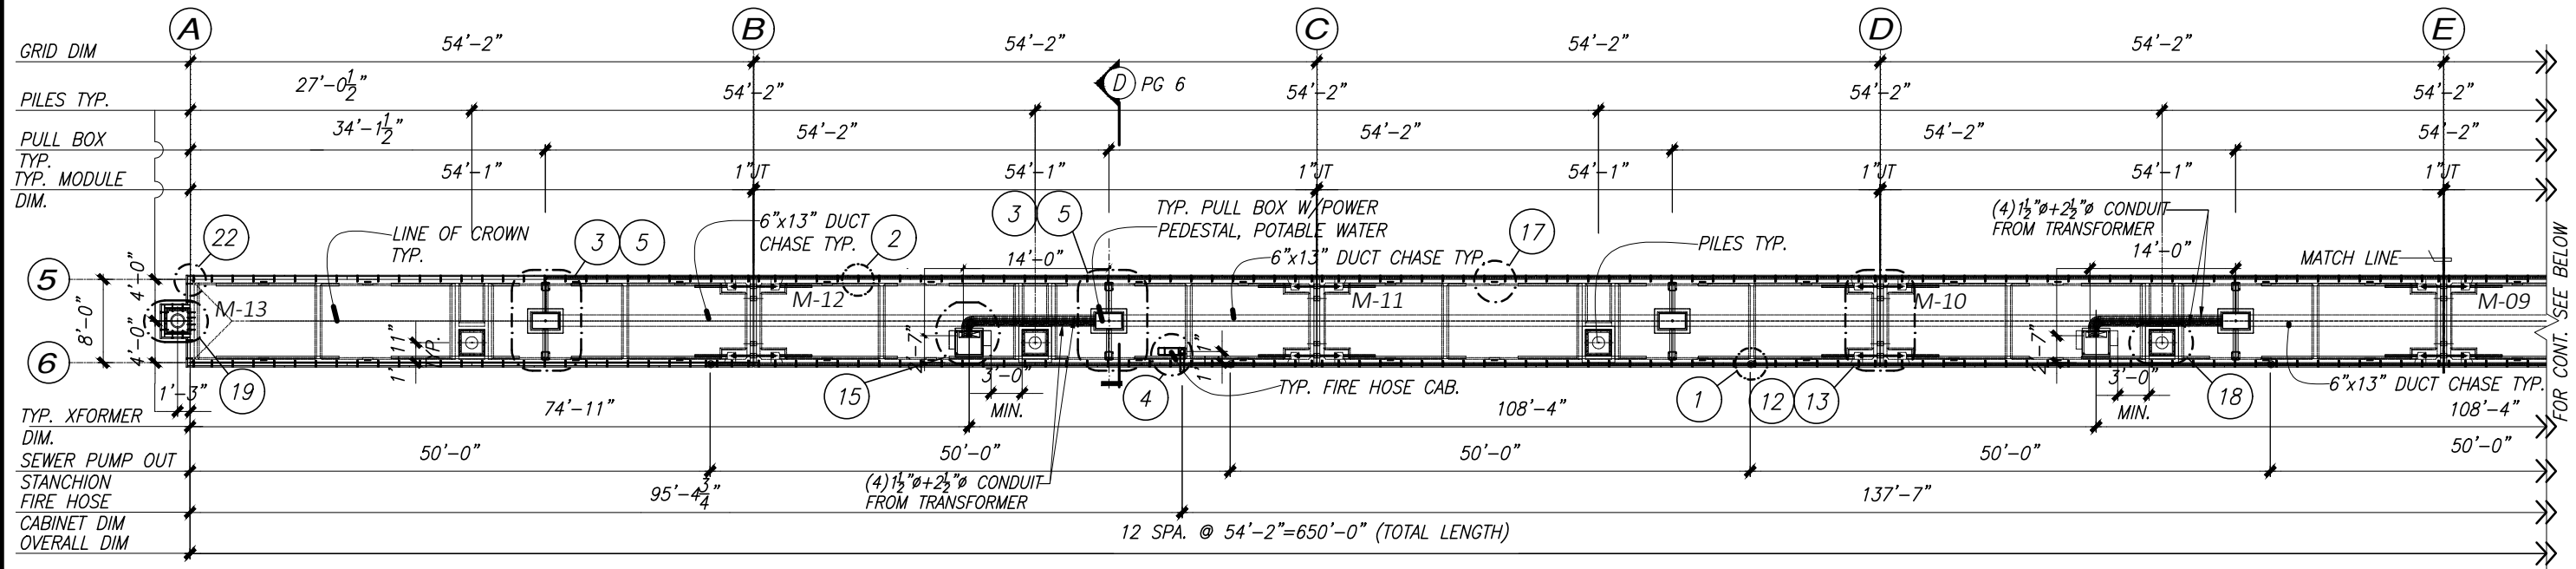

NOTE:
FOR BULL RAIL LAYOUT
SEE DETAIL-21 PG 17 & 18

DOCK ERECTION LAYOUT PLAN (PART-1)


SCALE 1/16"=1'-0"

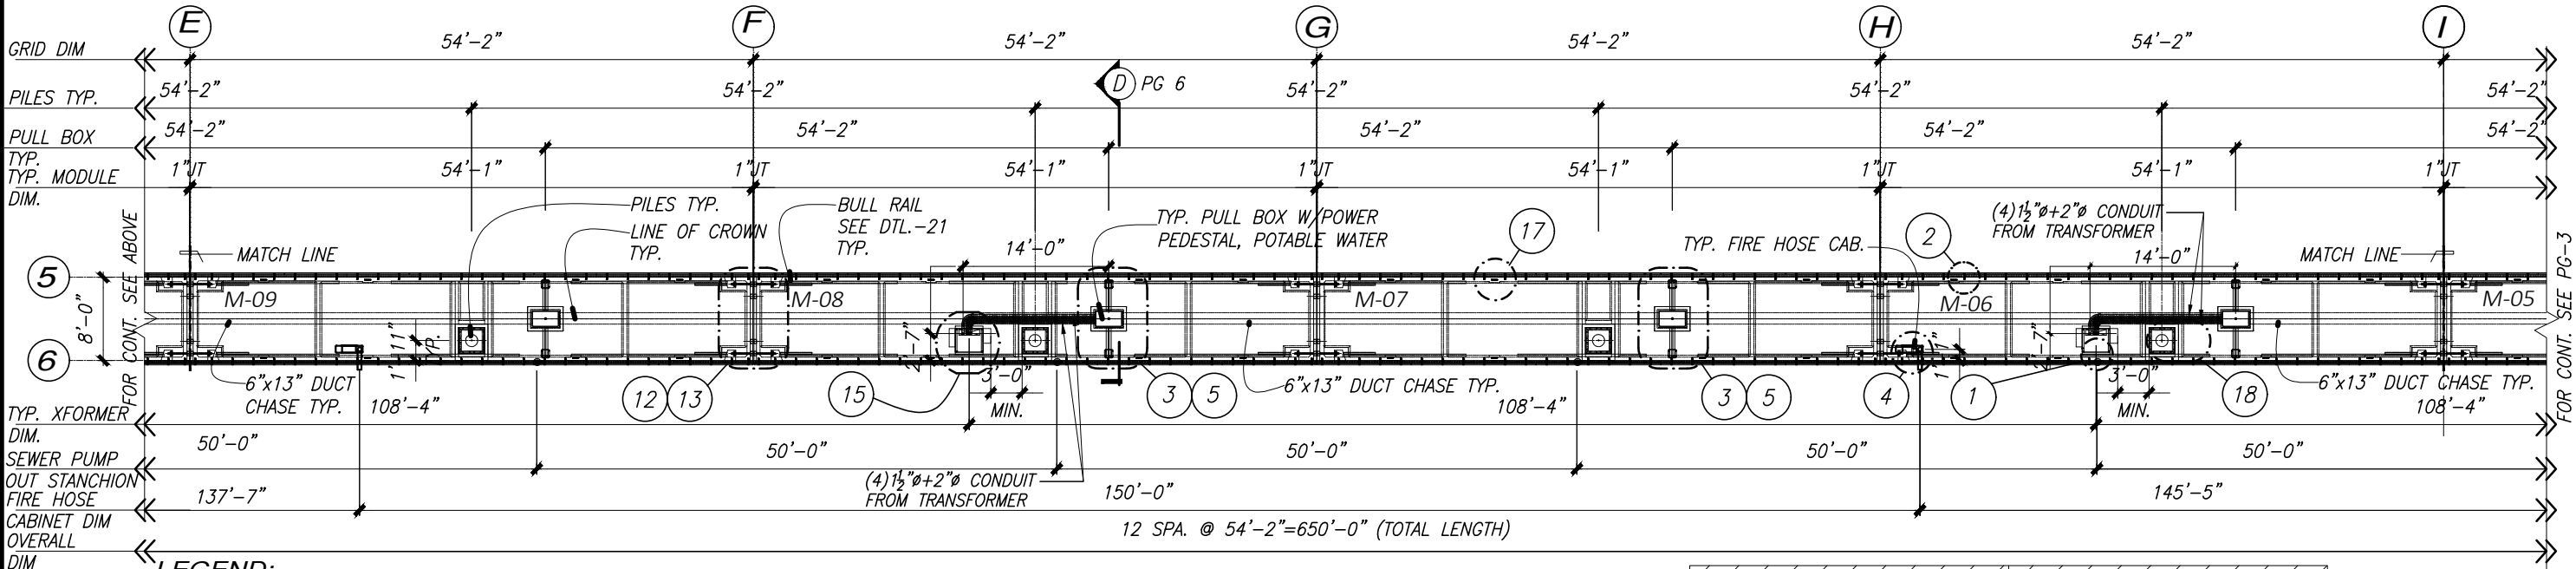

- LEGEND:**
- BULL RAIL
 - TRANSFORMER
 - SEWER PUMP OUT STANCHION
 - PULL BOX W/ POWER PEDESTALS AND POTABLE WATER
 - 5 - C - 12 FIRE HOSE CABINET
 - CONDUIT CHASE AS REQUIRED
 - INTERNAL PILE HOOPS
 - EXTERNAL PILE HOOPS
 - GANGWAY PLATFORM (BY OTHERS)
 - FIRE DEPARTMENT
 - PULL BOXES
 - KECO MODEL 900R SEWER PUMP (BY OTHERS)
 - FOAM MATERIAL

DOCK ERECTION LAYOUT PLAN (PART-2)

SCALE 1/16"=1'-0"

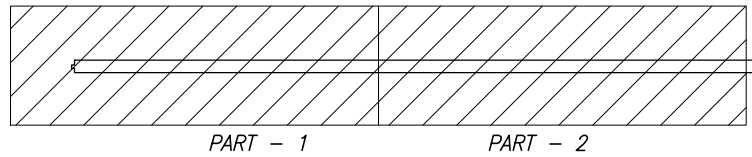

 4650 Business Center Drive, Fairfield, CA 94534 (707) 439-7373 Office (925) 754-9494 Kie-Con (661) 758-1001 Pinnacle Prestress Precast Prestressed Concrete Products/PCI and Caltrans Certified	Engineer: 2201 DUPONT DRIVE, #830 IRVINE, CA, 92612 Tel. 949.752.1530	Contractor: 	STAMP: 	NO. DATE REVISIONS	DRAWN: RC DATE: 4-17-26 CHK: AYK DATE: 4-00-26
					JOB NAME: CAMP GOLD STAR
					LOCATION: 4103 N. ZUCKERMAN RD. STOCKTON, CA, 95206
					PRODUCT: PRECAST CONCRETE FLOATING DOCK
				JOB NO. 24-022	Page E-1.0 02


LEGEND:

	= BULL RAIL		= INTERNAL PILE HOOPS		= PULL BOXES
	= TRANSFORMER		= EXTERNAL PILE HOOPS		= KECO MODEL 900R SEWER PUMP (BY OTHERS)
	= SEWER PUMP OUT STANCHION		= GANGWAY PLATFORM (BY OTHERS)		= FOAM MATERIAL
	= PULL BOX W/ POWER PEDESTALS AND POTABLE WATER		= FIRE DEPARTMENT		
	= 5-C-12 FIRE HOSE CABINET				
	= CONDUIT CHASE AS REQUIRED				

NOTE:
FOR BULL RAIL LAYOUT
SEE DETAIL-21 PG 17 & 18

KEY PLAN

DOCK ERECTION LAYOUT PLAN (PART-3)
SCALE 1/16"=1'-0"

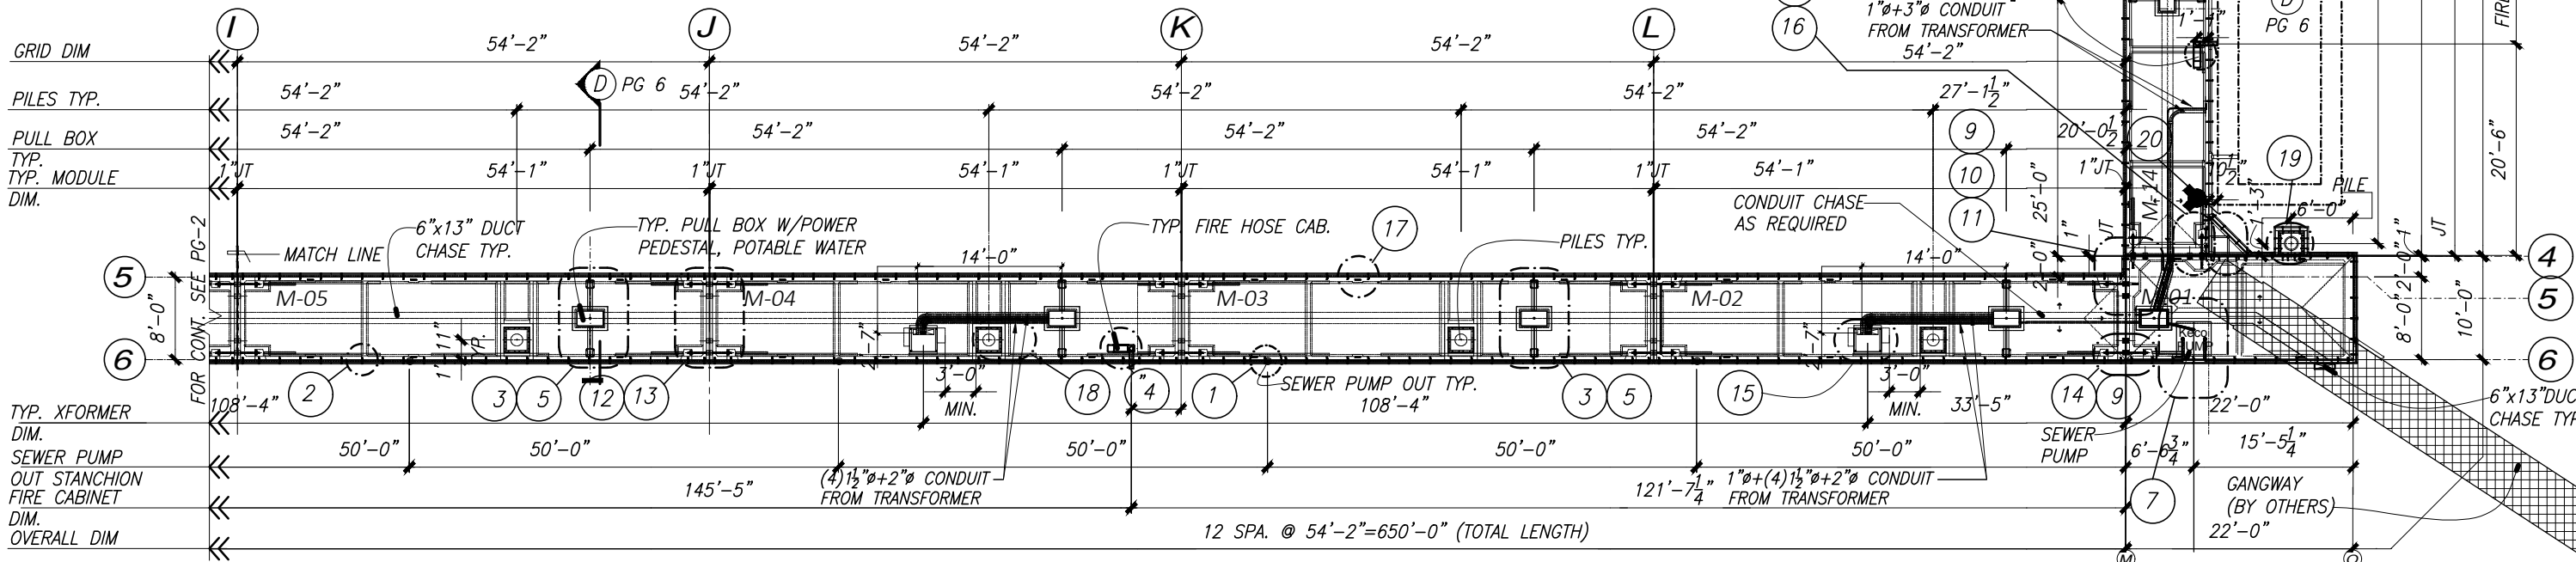

MAMMOTH
PRECAST SOLUTIONS

4650 Business Center Drive, Fairfield, CA 94534
(707) 439-7373 Office
(925) 754-9494 Kie-Con (661) 758-1001 Pinnacle Prestress
Precast Prestressed Concrete Products/PCI and Caltrans Certified

Engineer:

NOBLE CONSULTANTS **GEC**

2201 DUPONT DRIVE, #830
IRVINE, CA, 92612
Tel. 949.752.1530

Contractor:

MID-CAL CONSTRUCTION, INC.


STAMP:

REGISTERED PROFESSIONAL ENGINEER
THOMAS J. FISCHETTI
No. C. 039539
CIVIL
STATE OF CALIFORNIA

9/21/2026


NO.	DATE	REVISIONS

DRAWN	DATE:	CHK.	DATE:
JOB NAME: CAMP GOLD STAR			
LOCATION: 4103 N. ZUCKERMAN RD. STOCKTON, CA, 95206			
PRODUCT: PRECAST CONCRETE FLOATING DOCK			
JOB NO. 24-022	Page E-1.1 03		

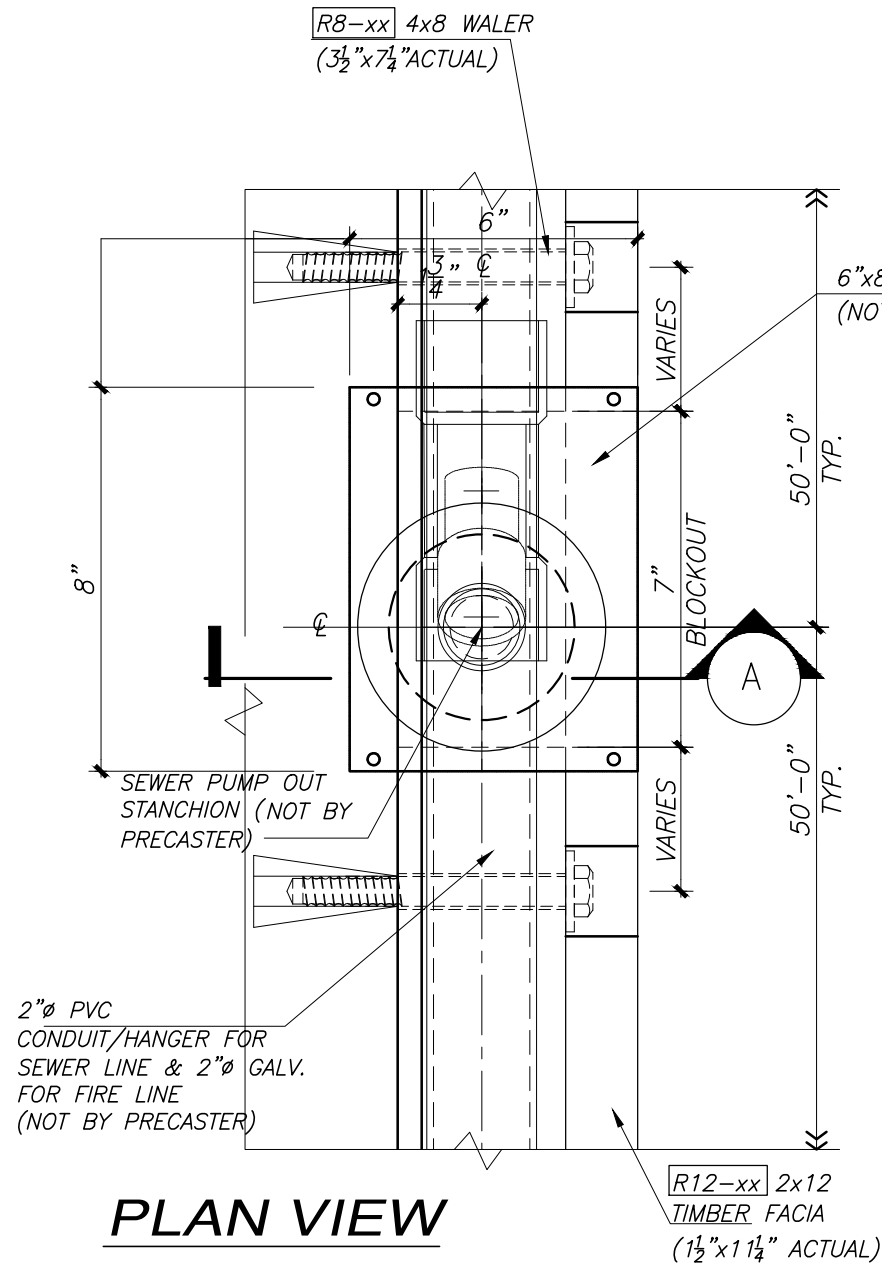


PLAN VIEW

DETAIL 01

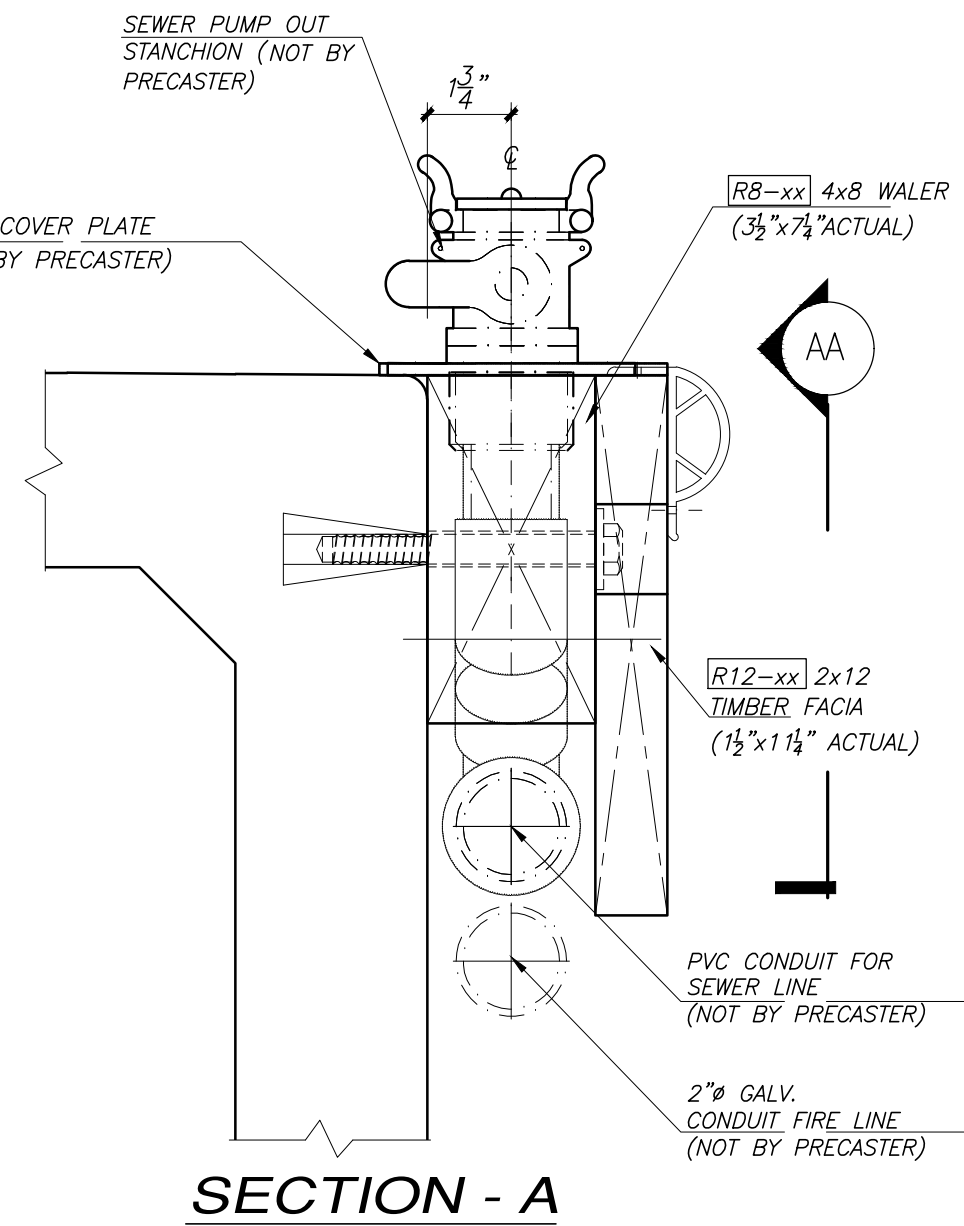

SECTION - A

SEWER PUMP OUT STANCHION

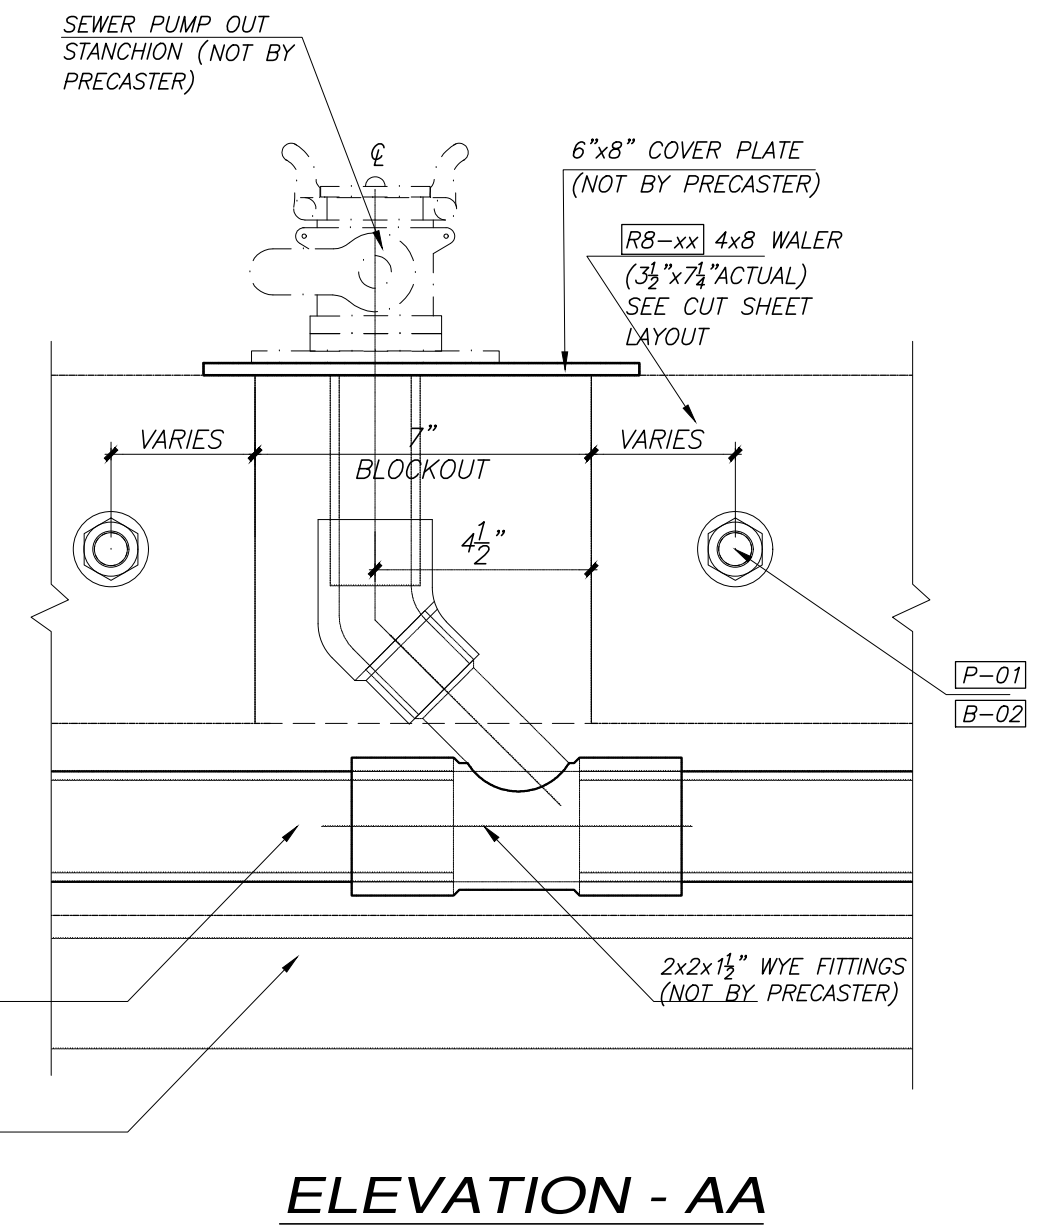

ELEVATION - AA

MAMMOTH
PRECAST SOLUTIONS

4650 Business Center Drive, Fairfield, CA 94534
(707) 439-7373 Office
(925) 754-9494 Kie-Con (661) 758-1001 Pinnacle Prestress
Precast Prestressed Concrete Products/PCI and Caltrans Certified

Engineer:

NOBLE CONSULTANTS **GEC**

2201 DUPONT DRIVE, #830
IRVINE, CA, 92612
Tel. 949.752.1530

Contractor:

MID-CAL CONSTRUCTION, INC.


STAMP:

REGISTERED PROFESSIONAL ENGINEER
THOMAS J. FISCHETTI
No. C. 039539
CIVIL
STATE OF CALIFORNIA
9/21/2026

NO.	DATE	REVISIONS


DWN.	RC	DATE: 4-22-26	CHK. AYK	DATE: 4-23-26
JOB NAME: CAMP GOLD STAR				
LOCATION: 4103 N. ZUCKERMAN RD. STOCKTON, CA, 95206				
PRODUCT: PRECAST CONCRETE FLOATING DOCK				
JOB NO. 24-022		Page 04		

DTL

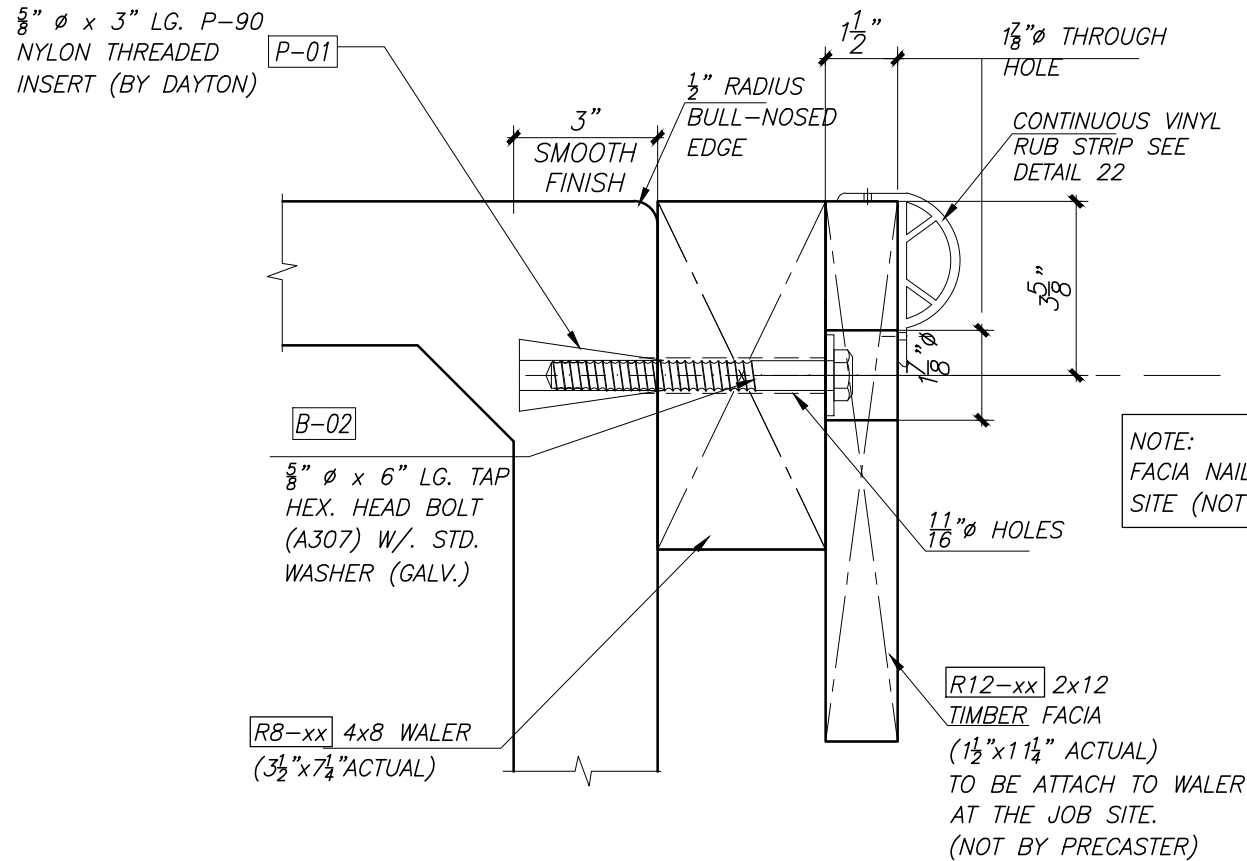


2x12 TIMBER FASCIA W/ 4x8 WALER

DETAIL 02


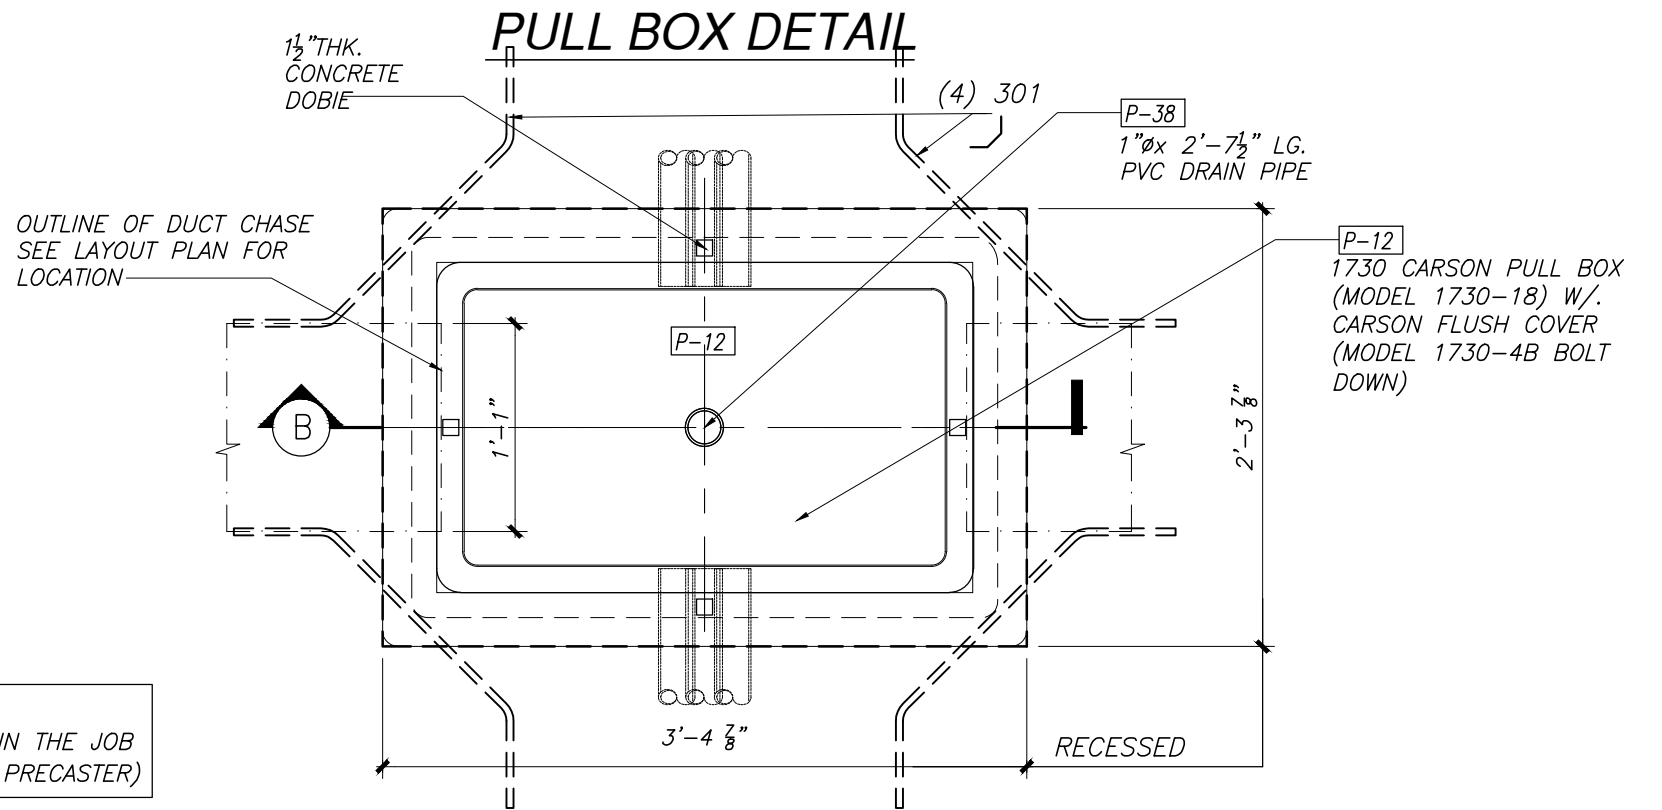


PLAN VIEW

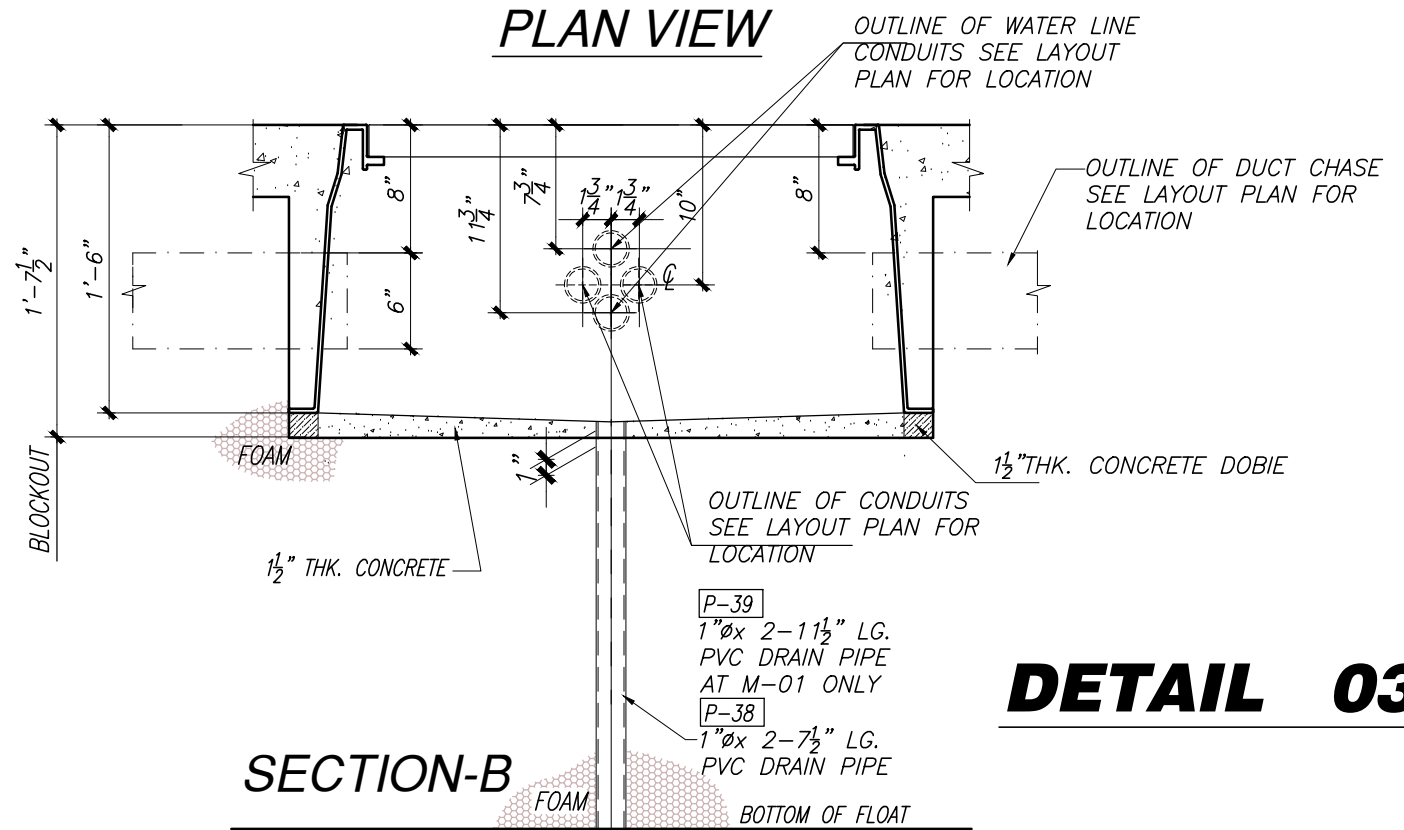



SECTION-B

DETAIL 03

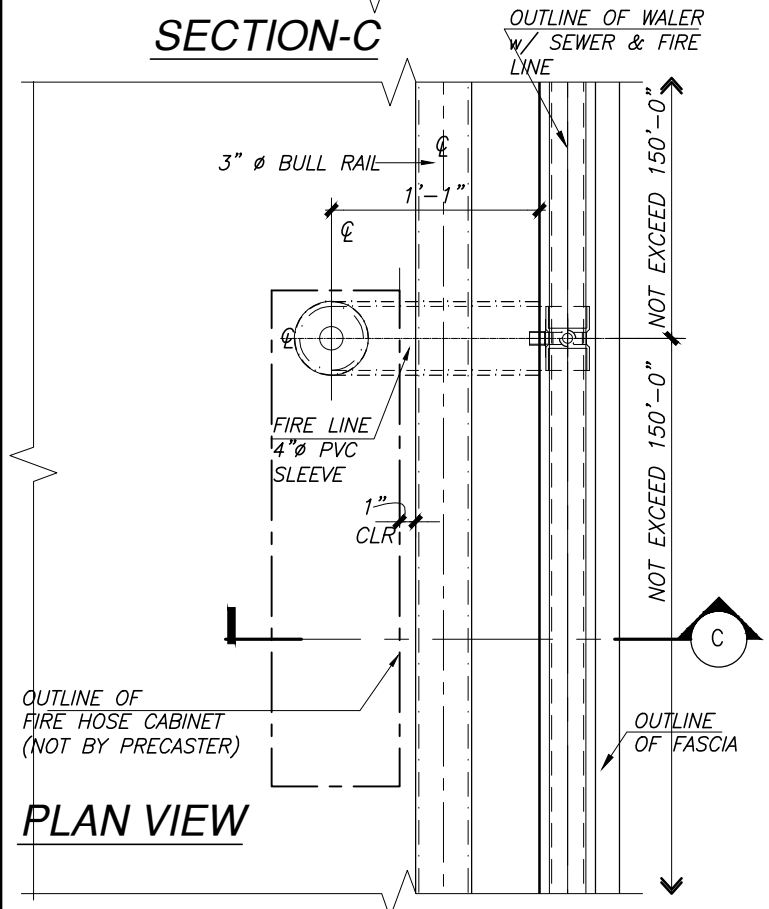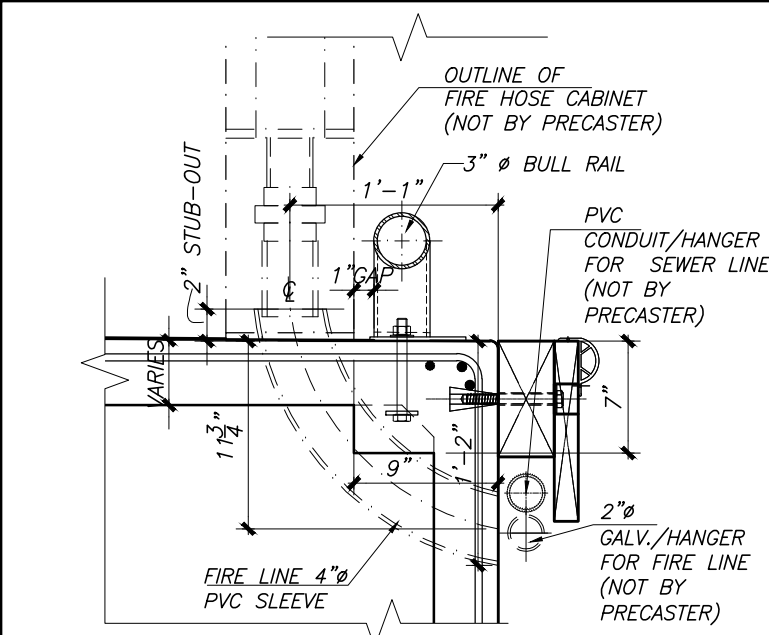

FIRE HOSE CABINET DETAIL

DETAIL 04

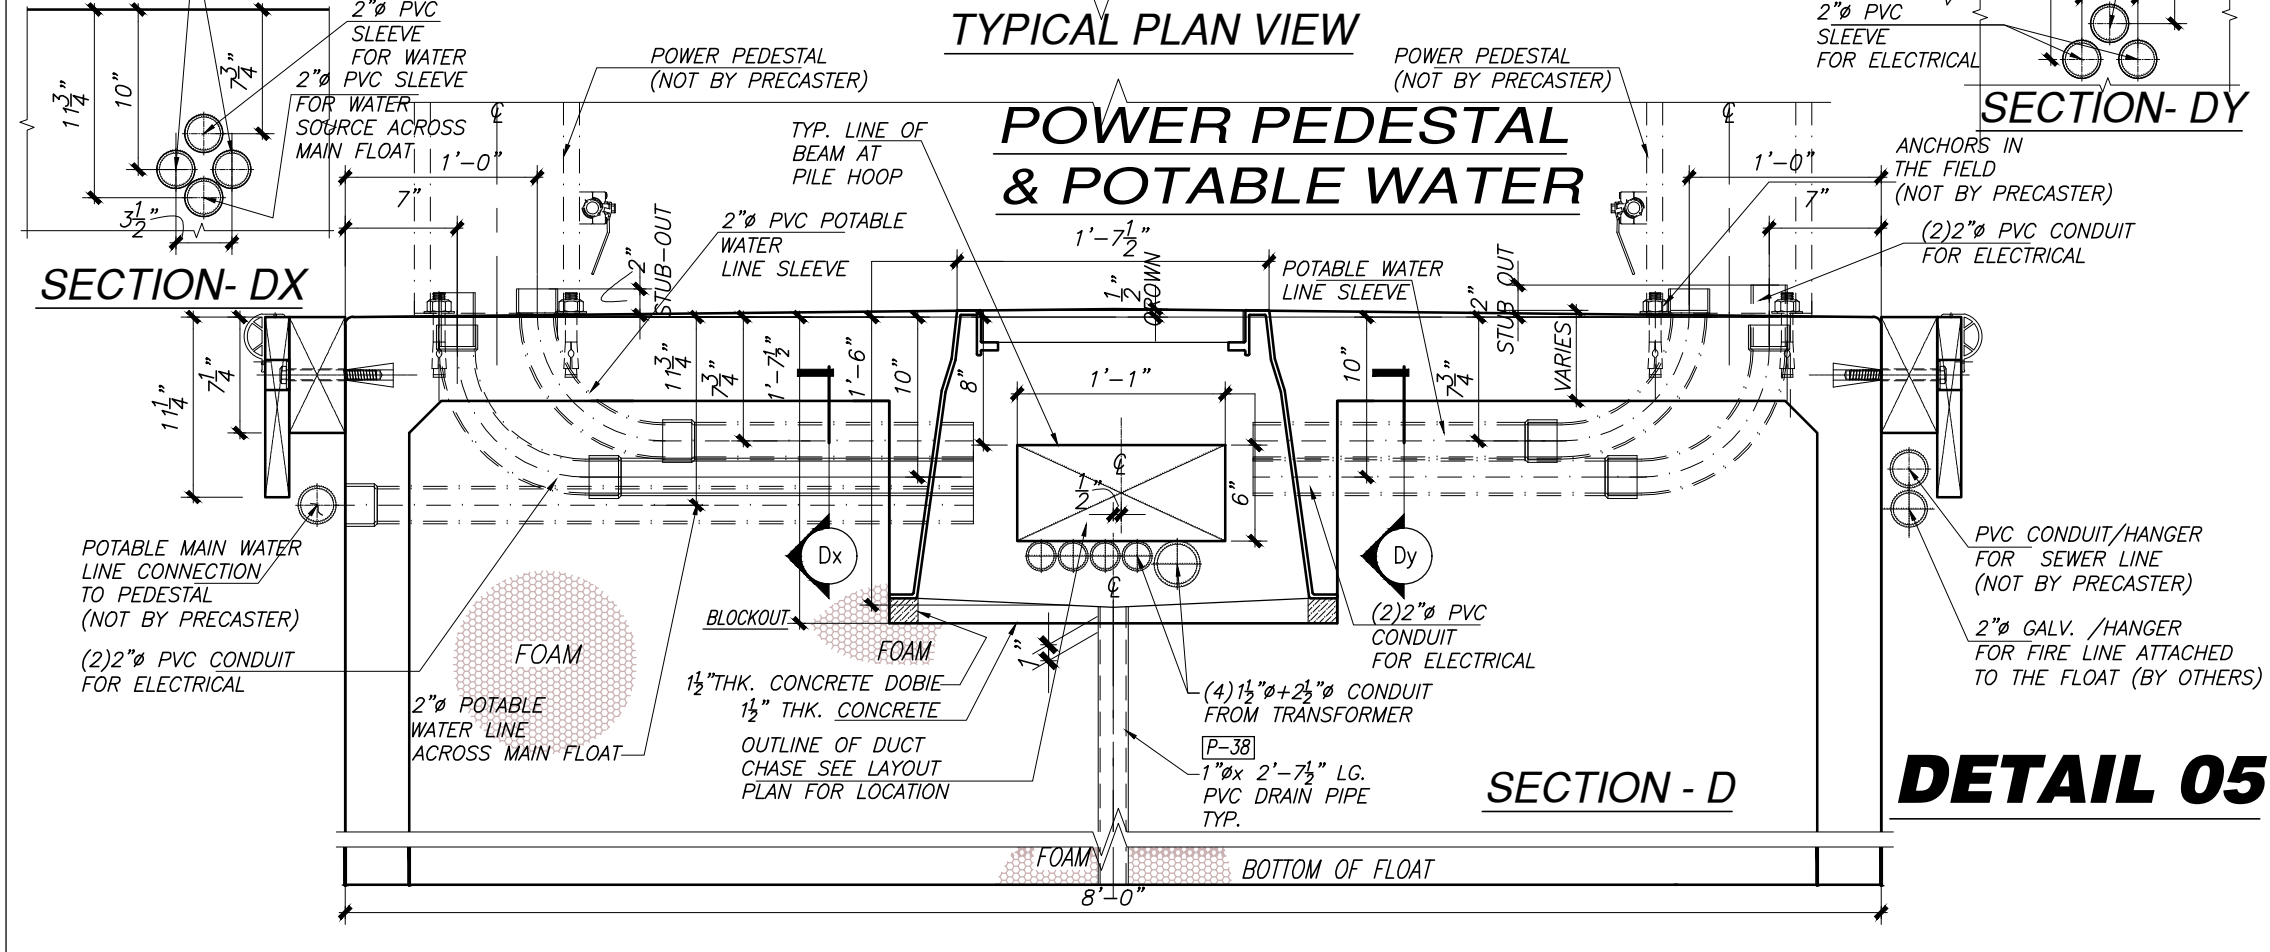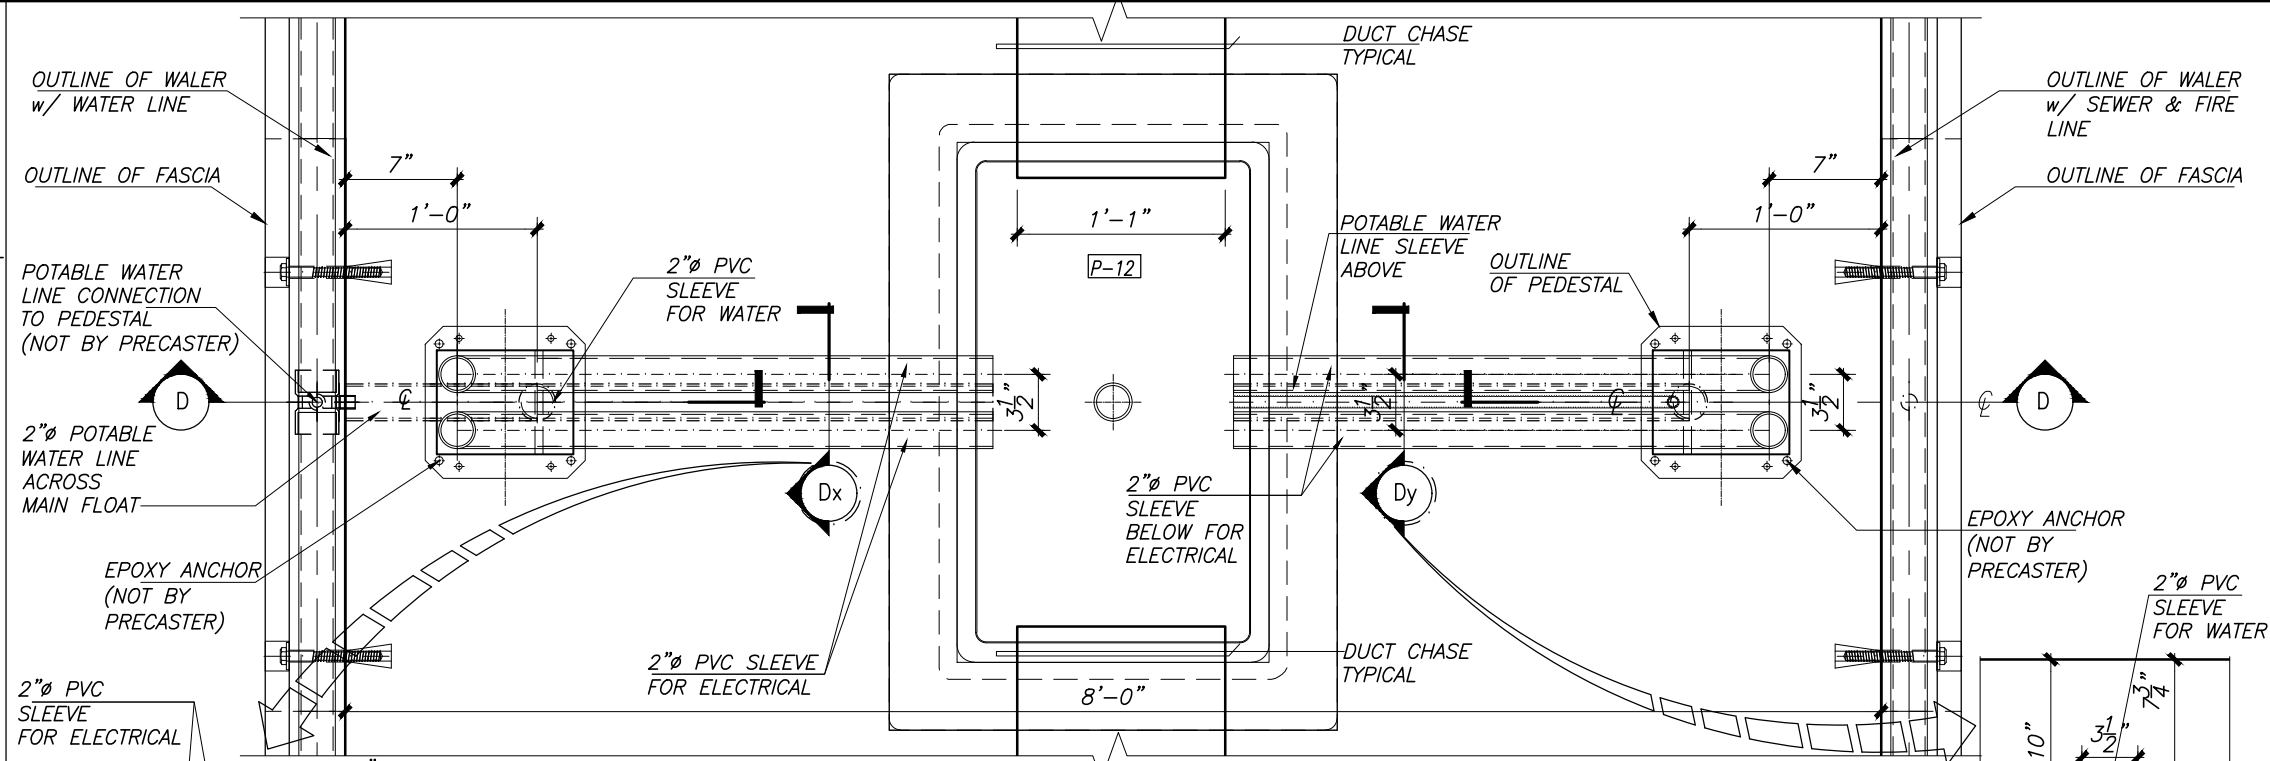

POWER PEDESTAL & POTABLE WATER

DETAIL 05

MAMMOTH
PRECAST SOLUTIONS

4650 Business Center Drive, Fairfield, CA 94534
(707) 439-7373 Office
(925) 754-9494 Kie-Con (661) 758-1001 Pinnacle Prestress
Precast Prestressed Concrete Products/PCI and Caltrans Certified

Engineer:

NOBLE CONSULTANTS **GEC**

2201 DUPONT DRIVE, #830
IRVINE, CA, 92612
Tel. 949.752.1530

Contractor:

MID-CAL CONSTRUCTION, INC.


STAMP:

REGISTERED PROFESSIONAL ENGINEER
THOMAS J. FISCHETTI
No. C. 039539
CIVIL
STATE OF CALIFORNIA

9/21/2026

NO.	DATE	REVISIONS

DWN.	RC	DATE: 4-22-26	CHK. A.Y.K.	DATE: 4-23-26
JOB NAME: CAMP GOLD STAR				
LOCATION: 4103 N. ZUCKERMAN RD. STOCKTON, CA, 95206				
PRODUCT: PRECAST CONCRETE FLOATING DOCK				
JOB NO. 24-022				
DTL				06

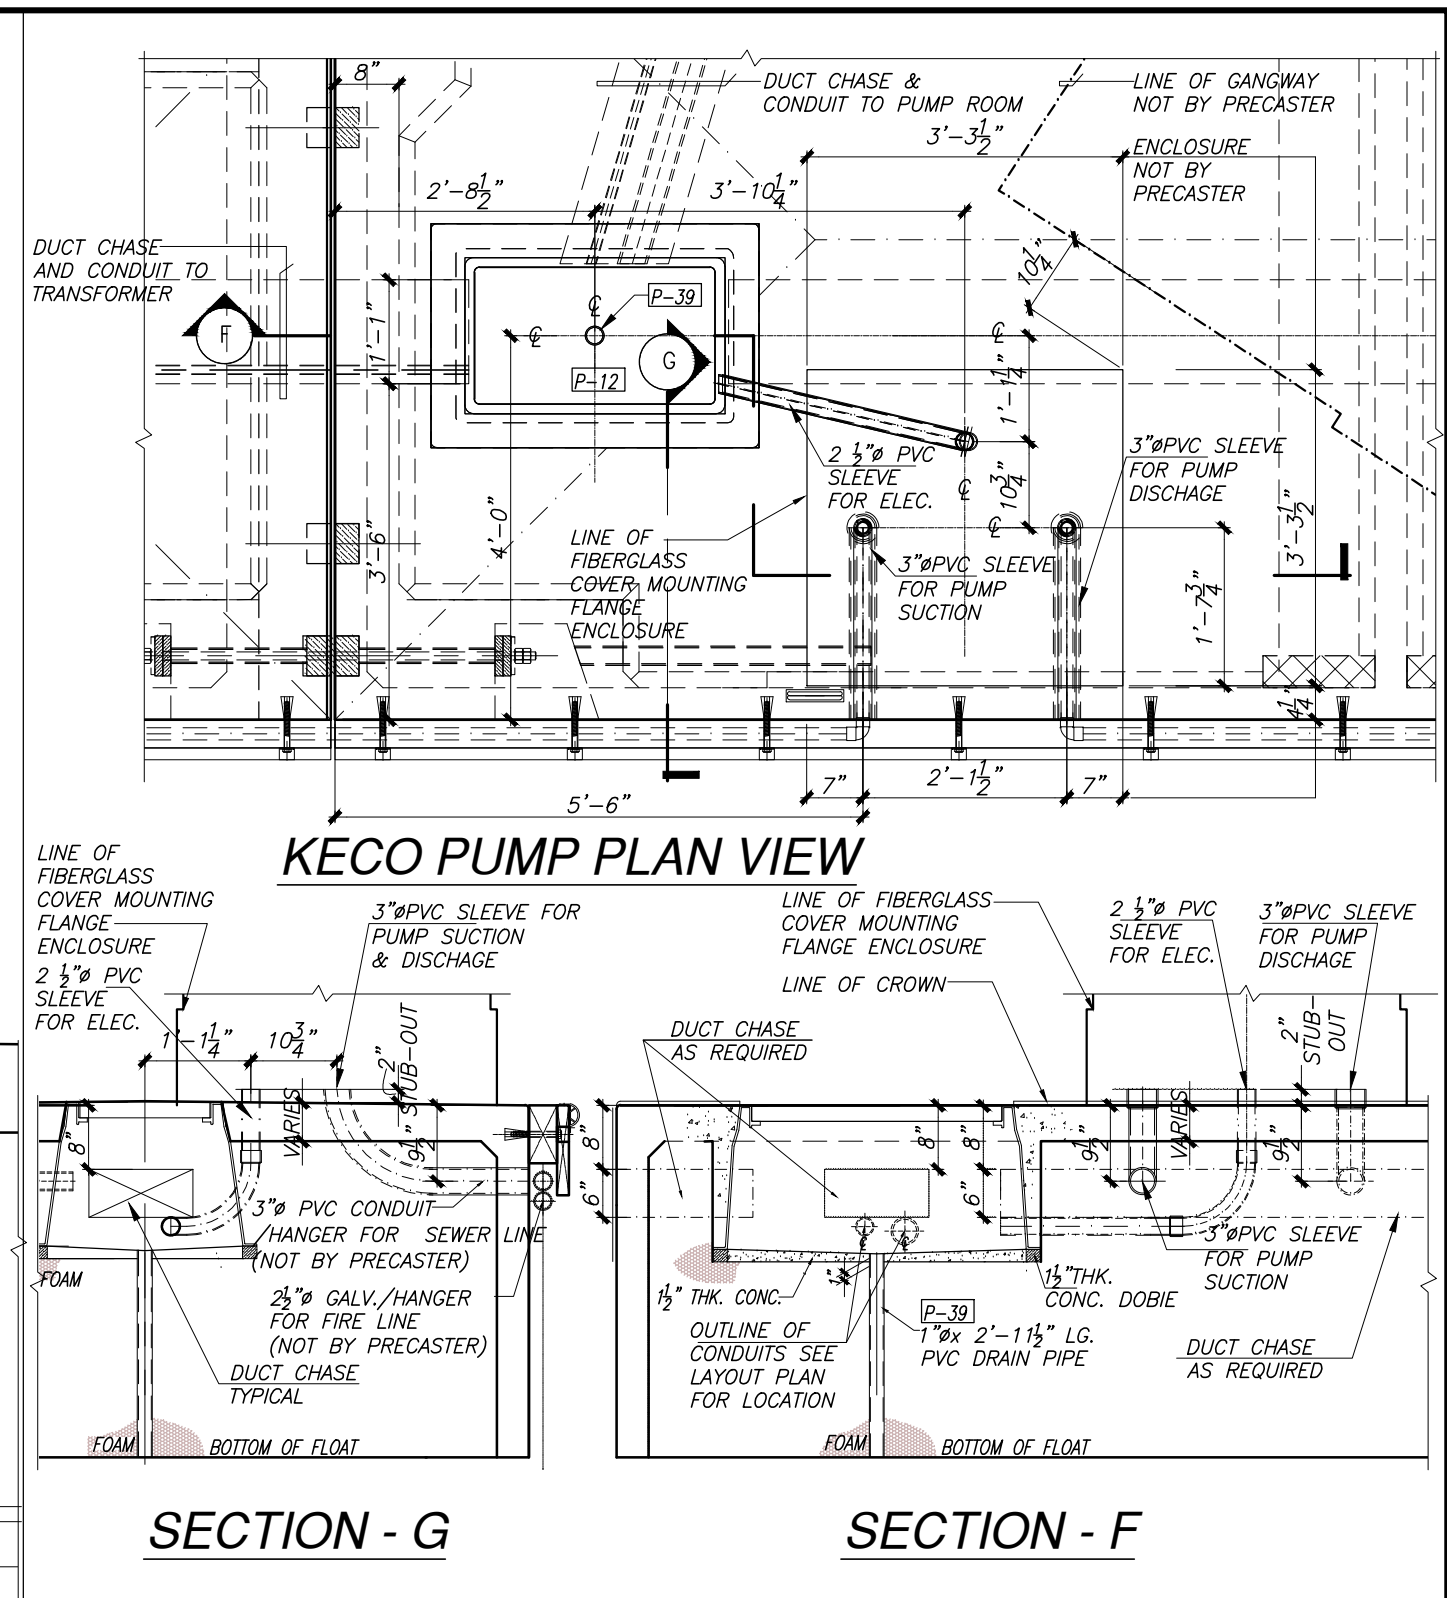



DETAIL 06

POWER PEDESTAL **& POTABLE WATER**



SECTION - G

DETAIL 07

 4650 Business Center Drive, Fairfield, CA 94534 (707) 439-7373 Office (925) 754-9494 Kie-Con (661) 758-1001 Pinnacle Prestress Precast Prestressed Concrete Products/PCI and Caltrans Certified	Engineer:  2201 DUPONT DRIVE, #830 IRVINE, CA, 92612 Tel. 949.752.1530	Contractor: 	STAMP:  9/21/2026	NO.	DATE	REVISIONS	DATE: 4-30-26	CHK. AYK	DATE: 5-01-26	DWN. RC	JOB NAME:	LOCATION:	PRODUCT:	JOB NO.	DTL	Page
										CAMP GOLD STAR	4103 N. ZUCKERMAN RD. STOCKTON, CA, 95206	PRECAST CONCRETE FLOATING DOCK	24-022	07		

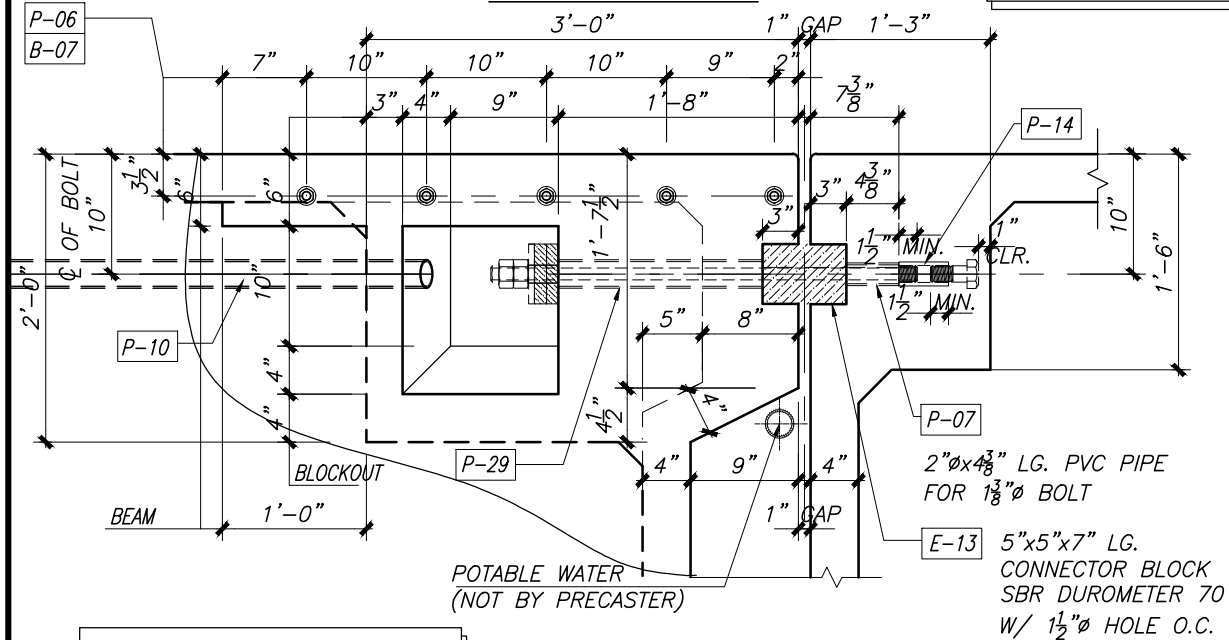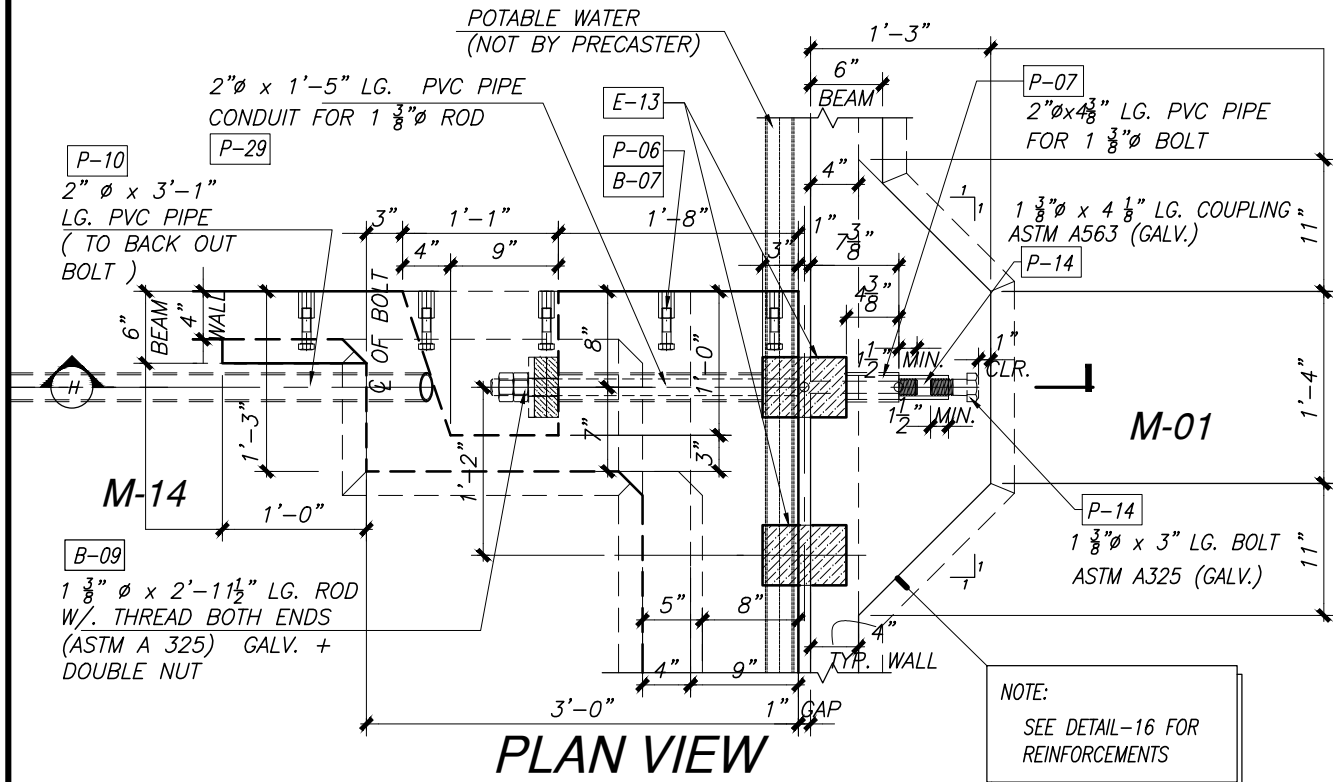


SECTION-H
DETAIL 08

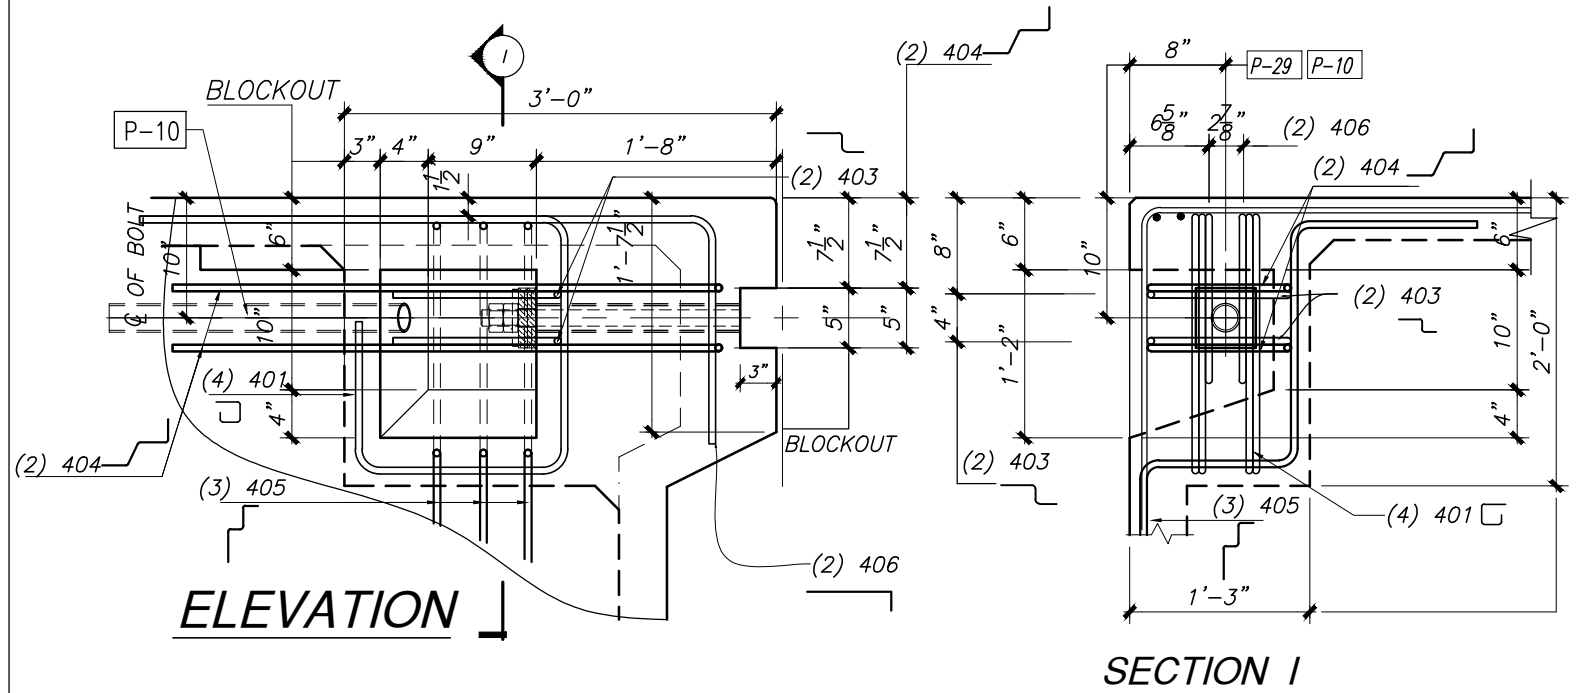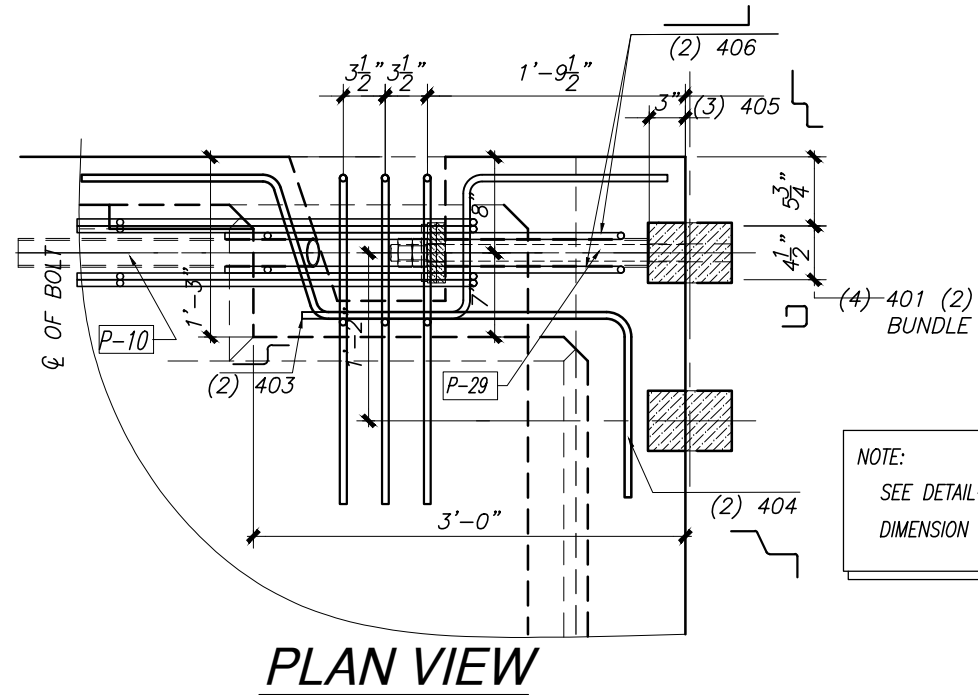

DETAIL 09

NOTE:
SEE DETAIL-08 FOR
REMAINDER OF CONN.
AND 09 FOR REINFORCEMENT

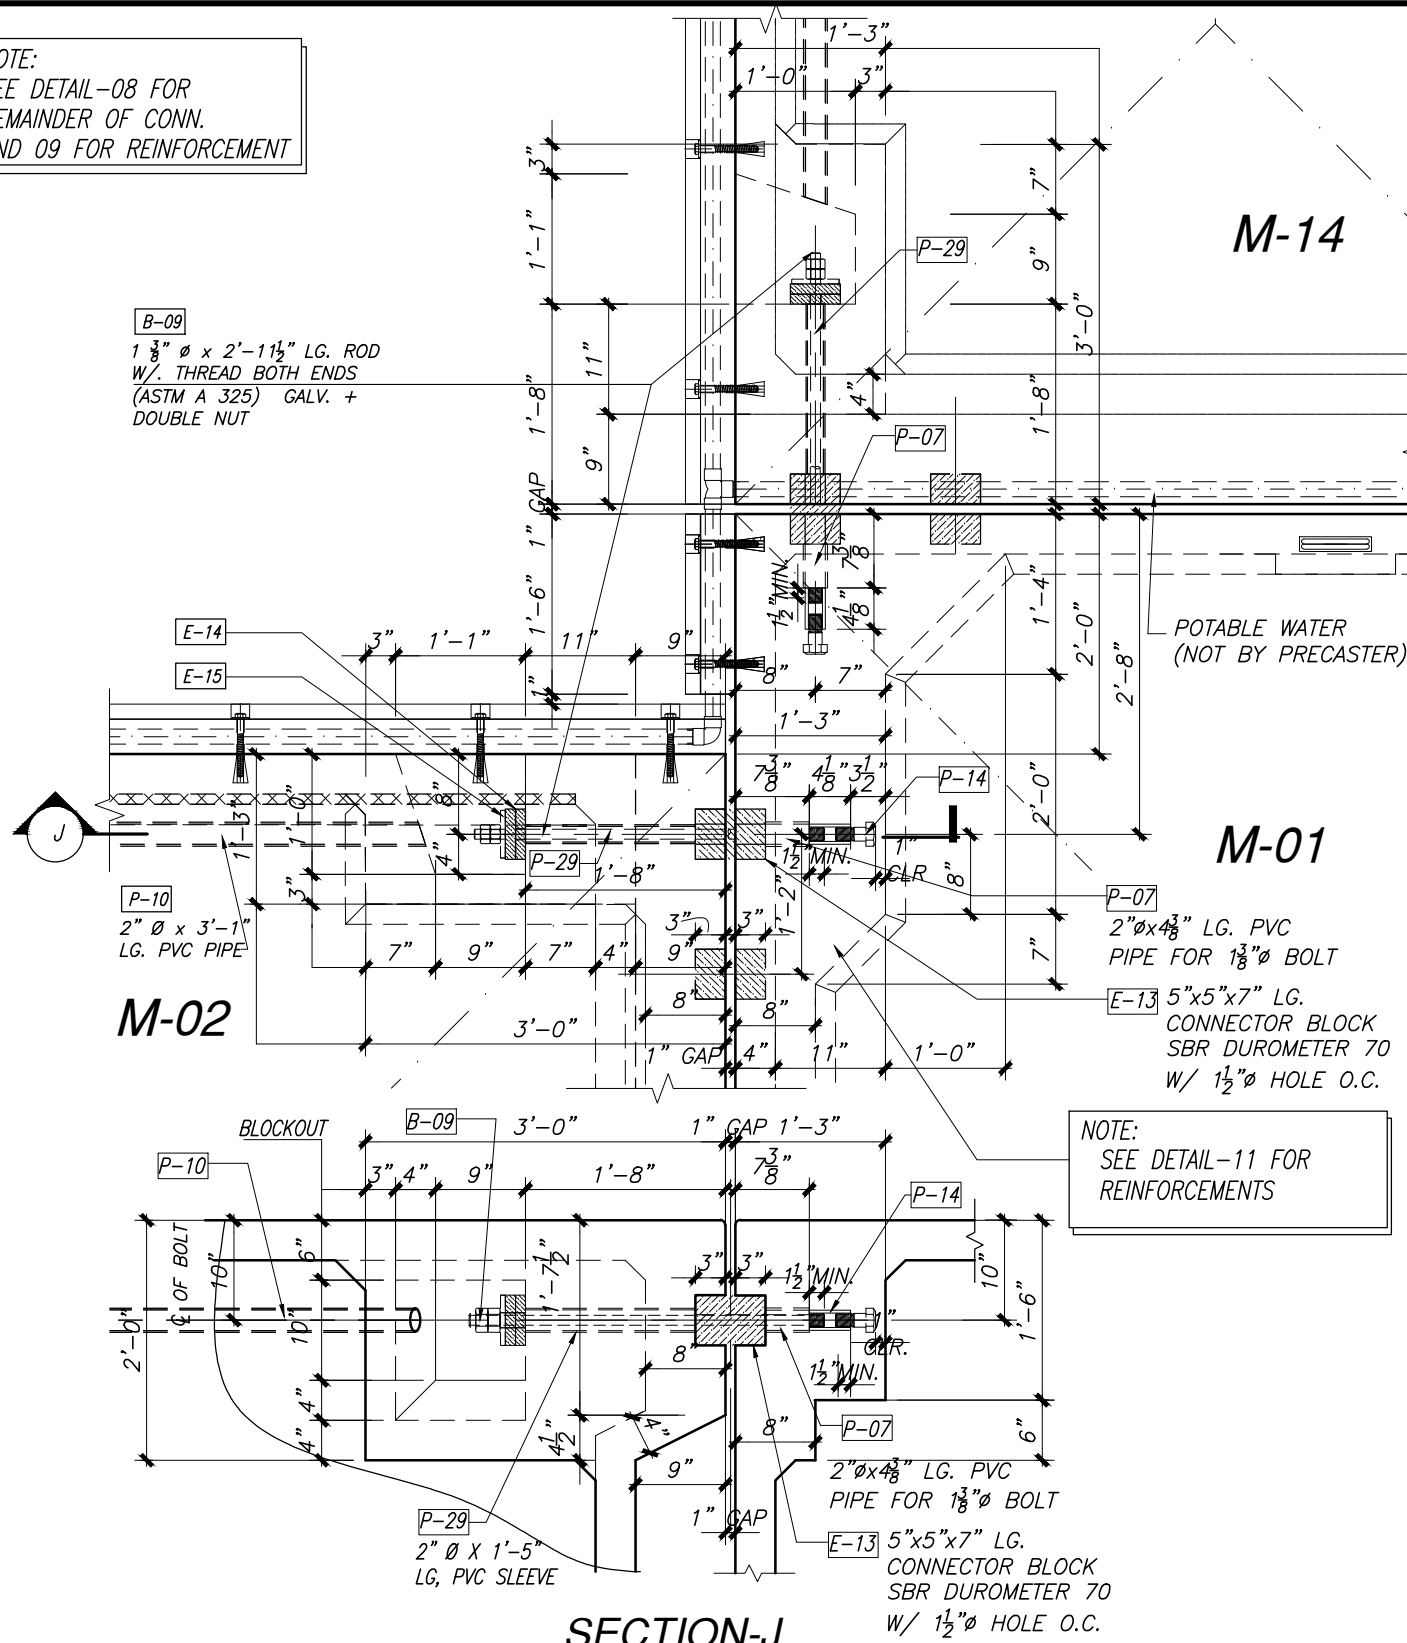


DETAIL 10

**SECTION-J
TIE ROD CONNECTION DETAIL**

NOTE:
SEE DETAIL-08 FOR
REMAINDER OF CONN.

B-09
1 3/8" Ø x 2'-11 1/2" LG. ROD
W/ THREAD BOTH ENDS
(ASTM A 325) GALV. +
DOUBLE NUT

E-13
5"x5"x7" LG.
CONNECTOR BLOCK
SBR DUROMETER 70
W/ 1 1/2" Ø HOLE O.C.

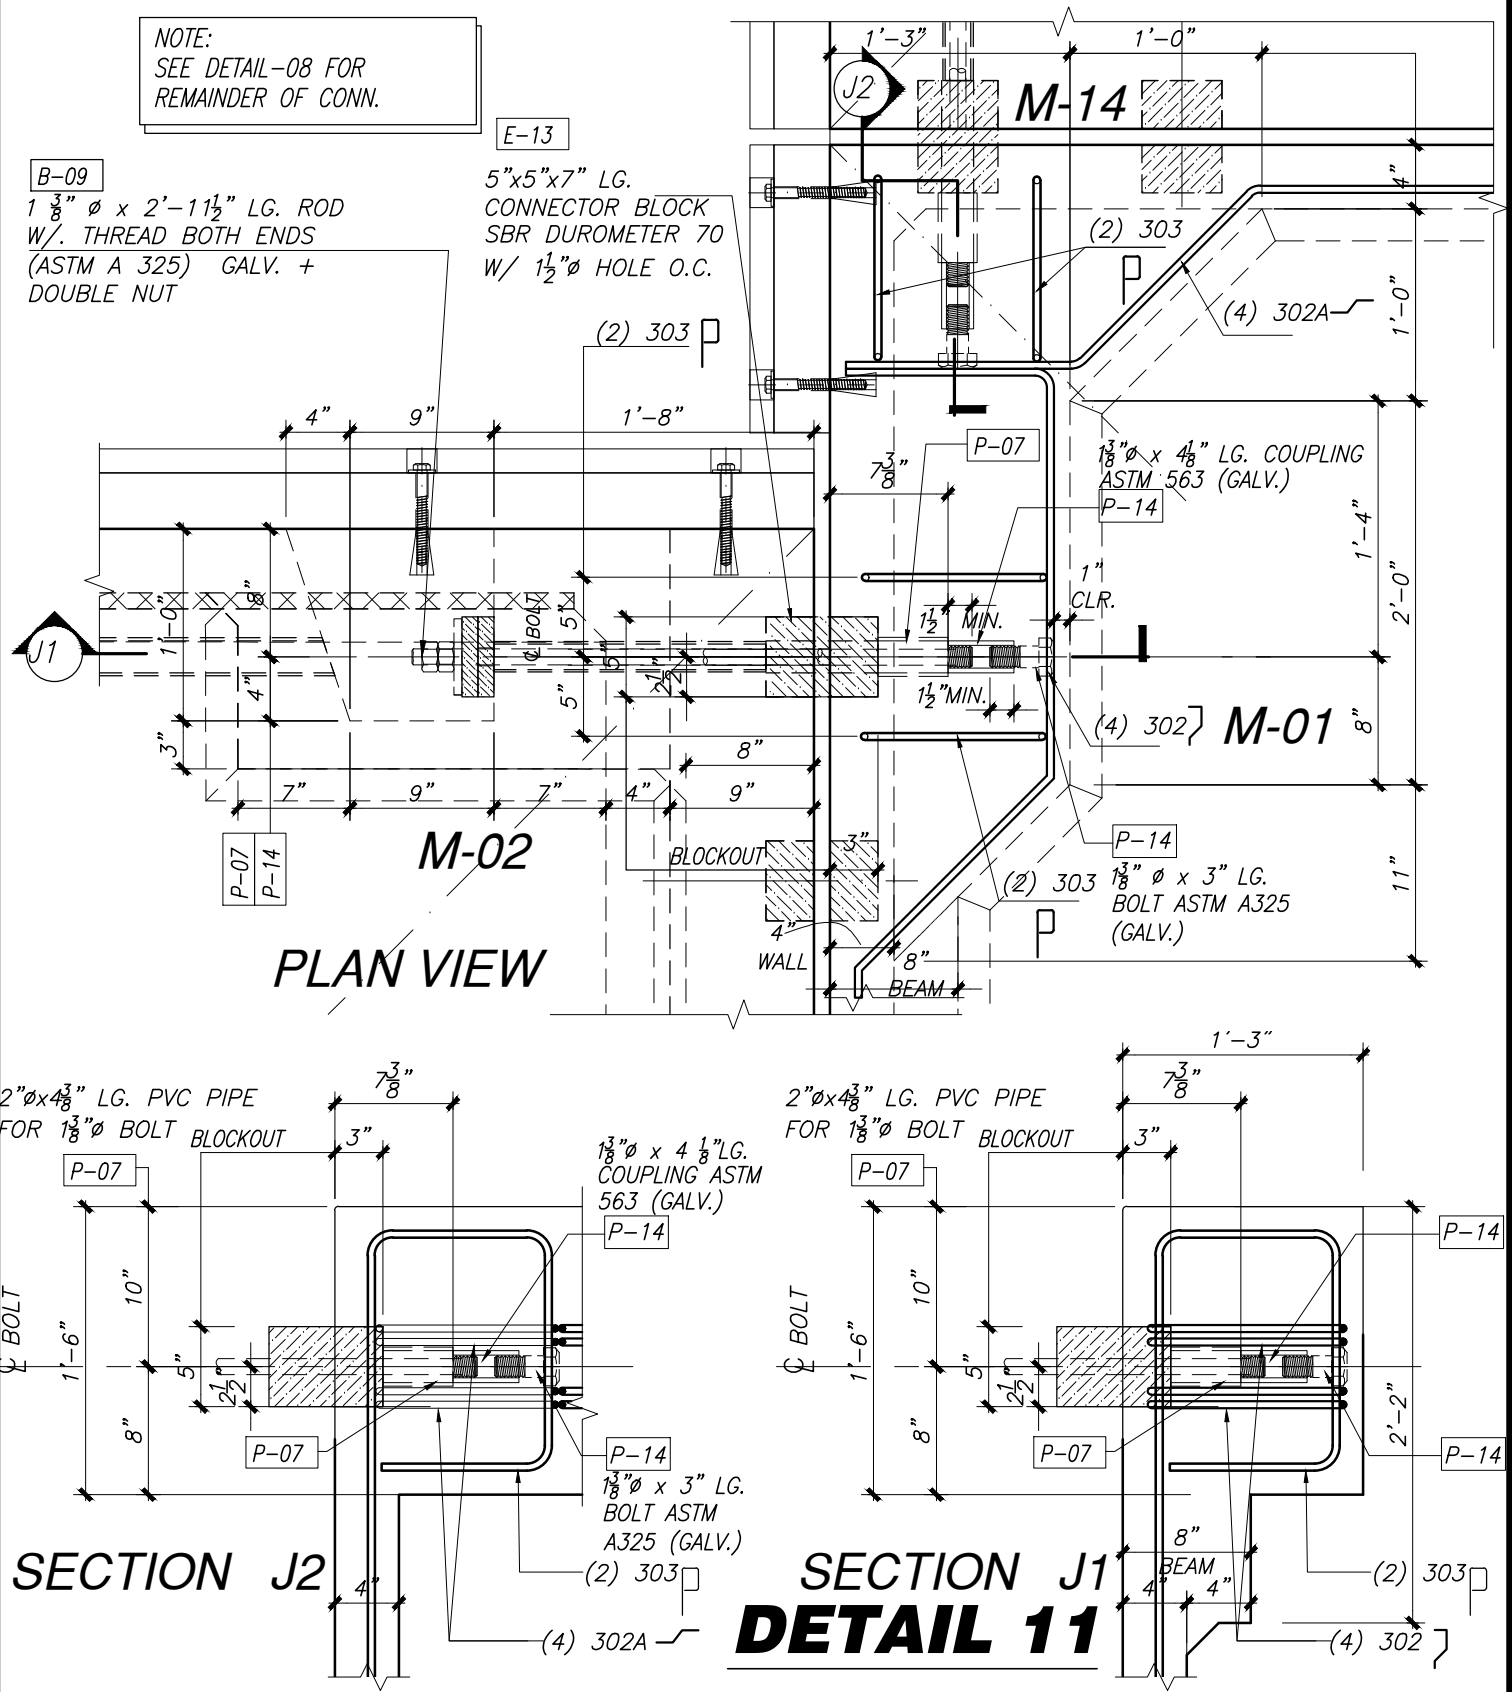

SECTION J2

**SECTION J1
DETAIL 11**

MAMMOTH
PRECAST SOLUTIONS
4650 Business Center Drive, Fairfield, CA 94534
(707) 439-7373 Office
(925) 754-9494 Kie-Con (661) 758-1001 Pinnacle Prestress
Precast Prestressed Concrete Products/PCI and Caltrans Certified

Engineer:
NOBLE CONSULTANTS
2201 DUPONT DRIVE, #830
IRVINE, CA, 92612
Tel. 949.752.1530





Contractor:
MID-CAL CONSTRUCTION, INC.

STAMP:

9/21/2026

NO.	DATE	REVISIONS

DWN.	RC	DATE: 4-22-26	CHK. AYK	DATE: 4-23-26
JOB NAME: CAMP GOLD STAR				
LOCATION: 4103 N. ZUCKERMAN RD. STOCKTON, CA, 95206				
PRODUCT: PRECAST CONCRETE FLOATING DOCK				
JOB NO. 24-022				
DTL				09

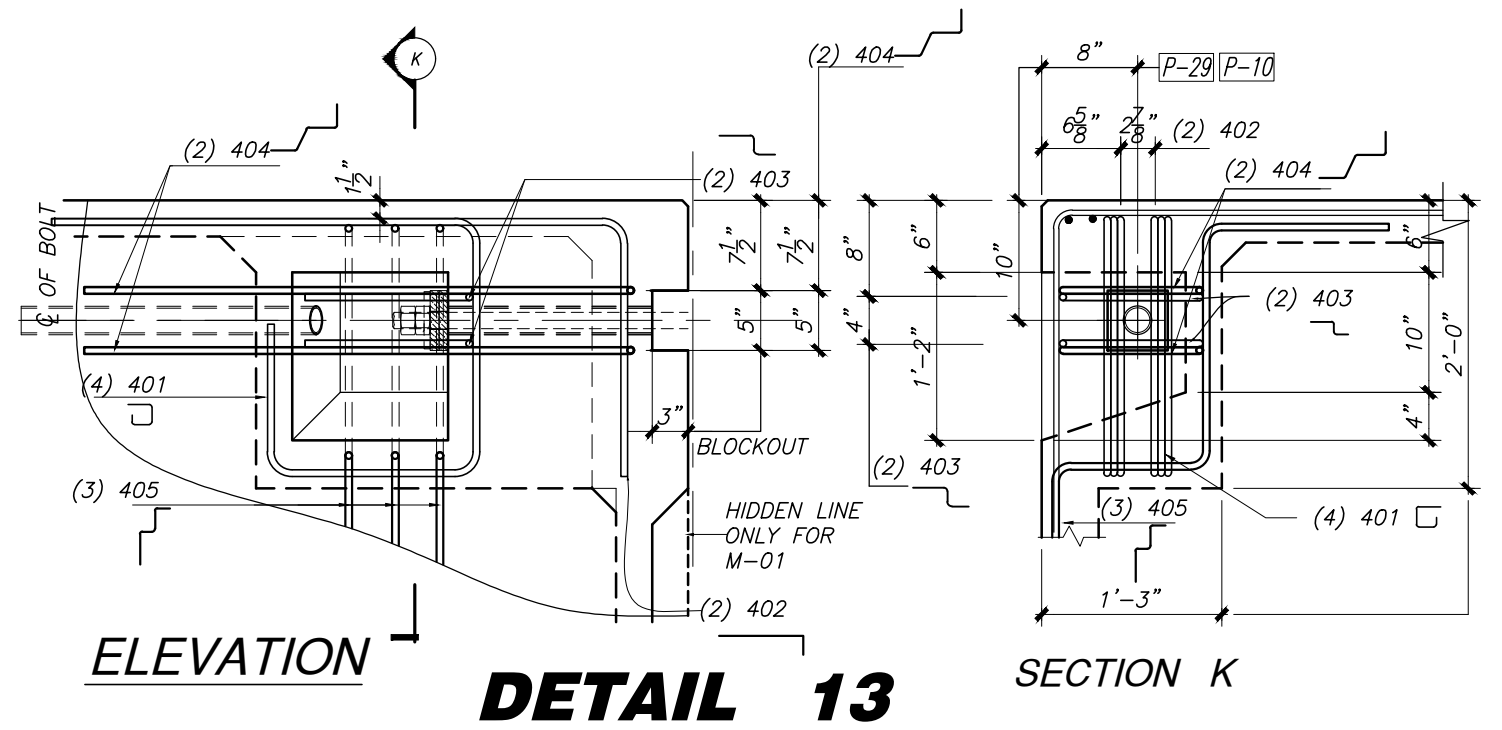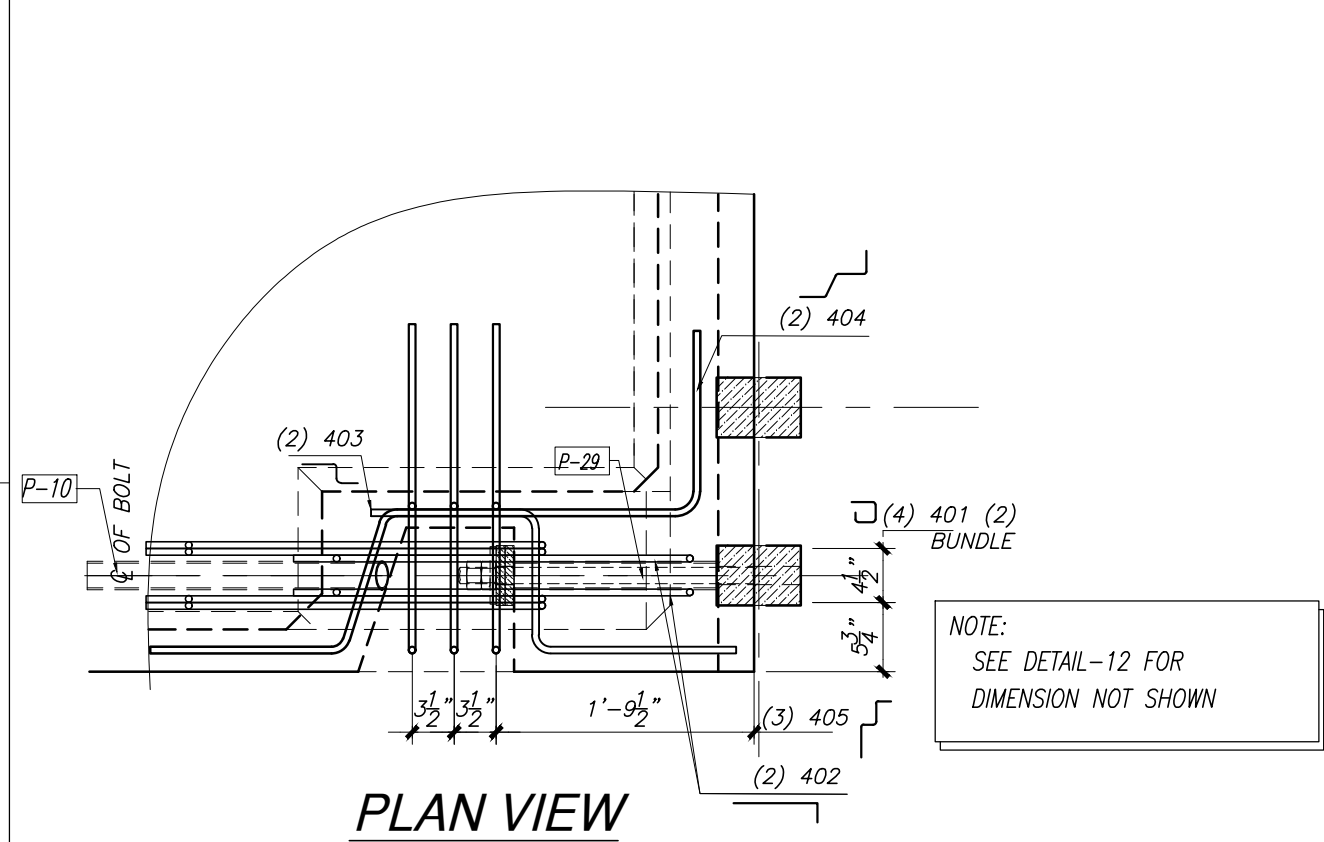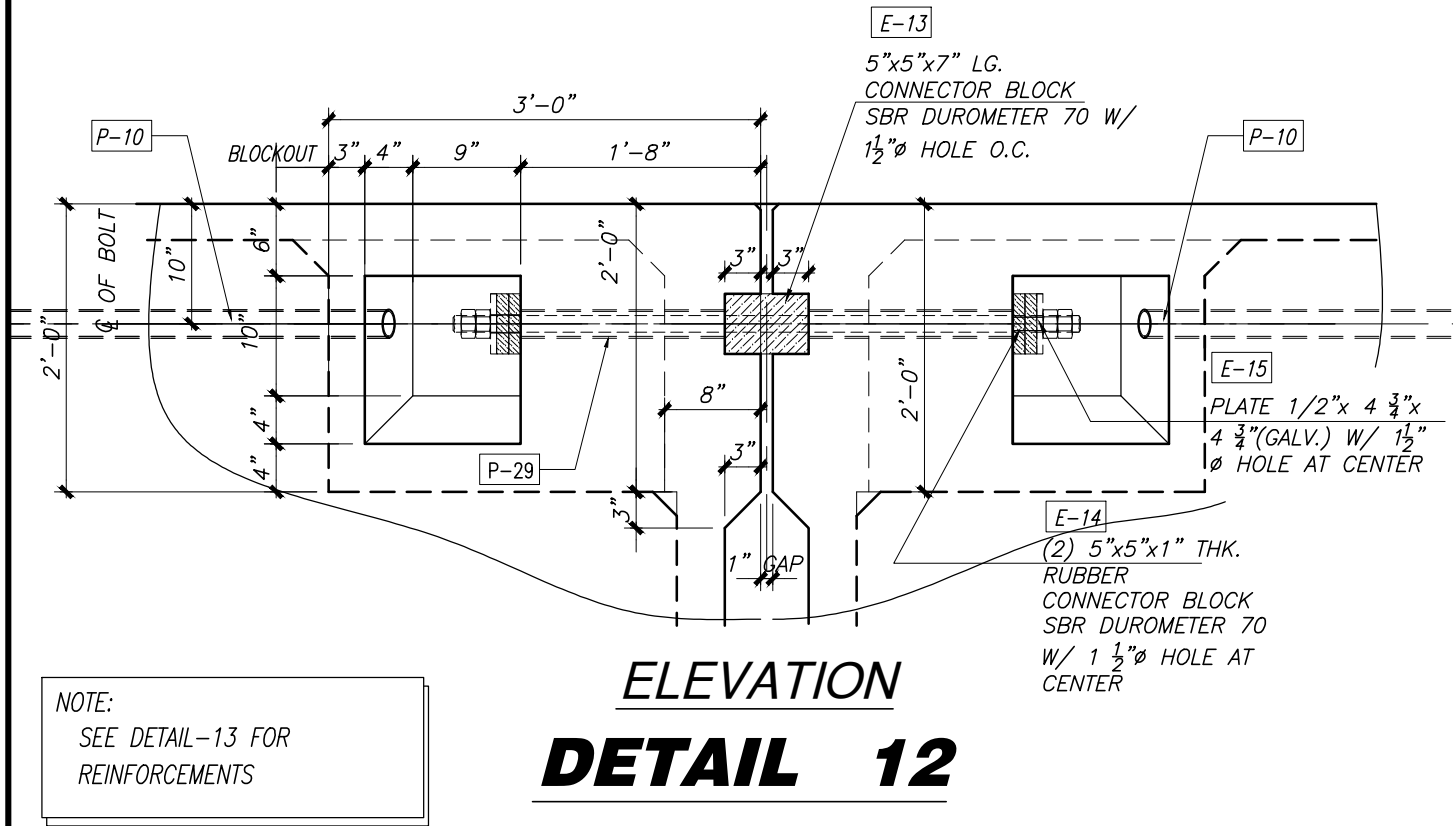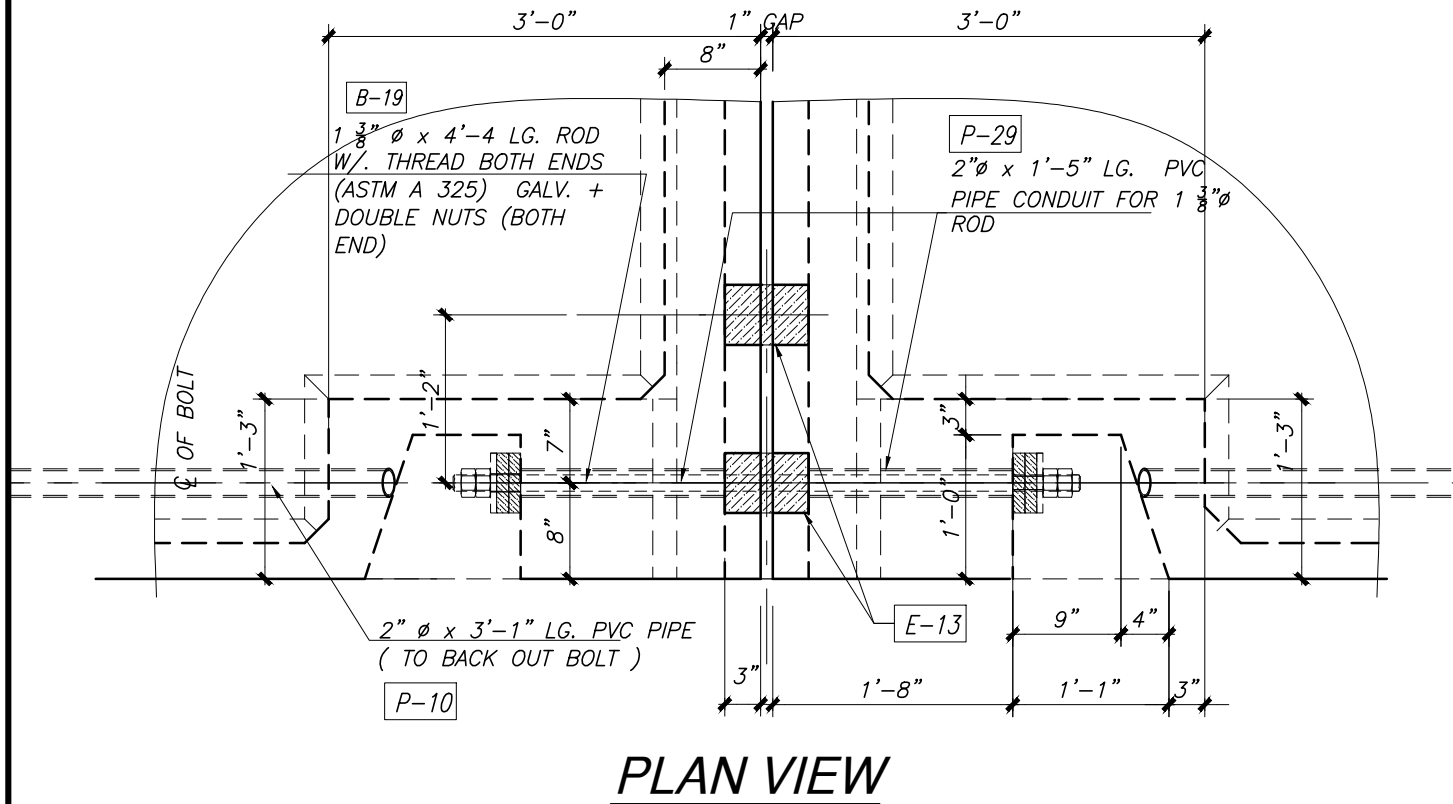

MAMMOTH
PRECAST SOLUTIONS

4650 Business Center Drive, Fairfield, CA 94534
(707) 439-7373 Office
(925) 754-9494 Kie-Con (661) 758-1001 Pinnacle Prestress
Precast Prestressed Concrete Products/PCI and Caltrans Certified

Engineer:

NOBLE CONSULTANTS **GEC**

2201 DUPONT DRIVE, #830
IRVINE, CA, 92612
Tel. 949.752.1530

Contractor:


MID-CAL CONSTRUCTION, INC.

STAMP:



REGISTERED PROFESSIONAL ENGINEER
THOMAS J. FISCHETTI
No. C. 039539
CIVIL
STATE OF CALIFORNIA
9/21/2026

NO.	DATE	REVISIONS

DWN.	RC	DATE: 4-22-26	CHK. AYK	DATE: 4-23-26
JOB NAME: CAMP GOLD STAR				
LOCATION: 4103 N. ZUCKERMAN RD. STOCKTON, CA, 95206				
PRODUCT: PRECAST CONCRETE FLOATING DOCK				
JOB NO. 24-022				
DTL				Page 10

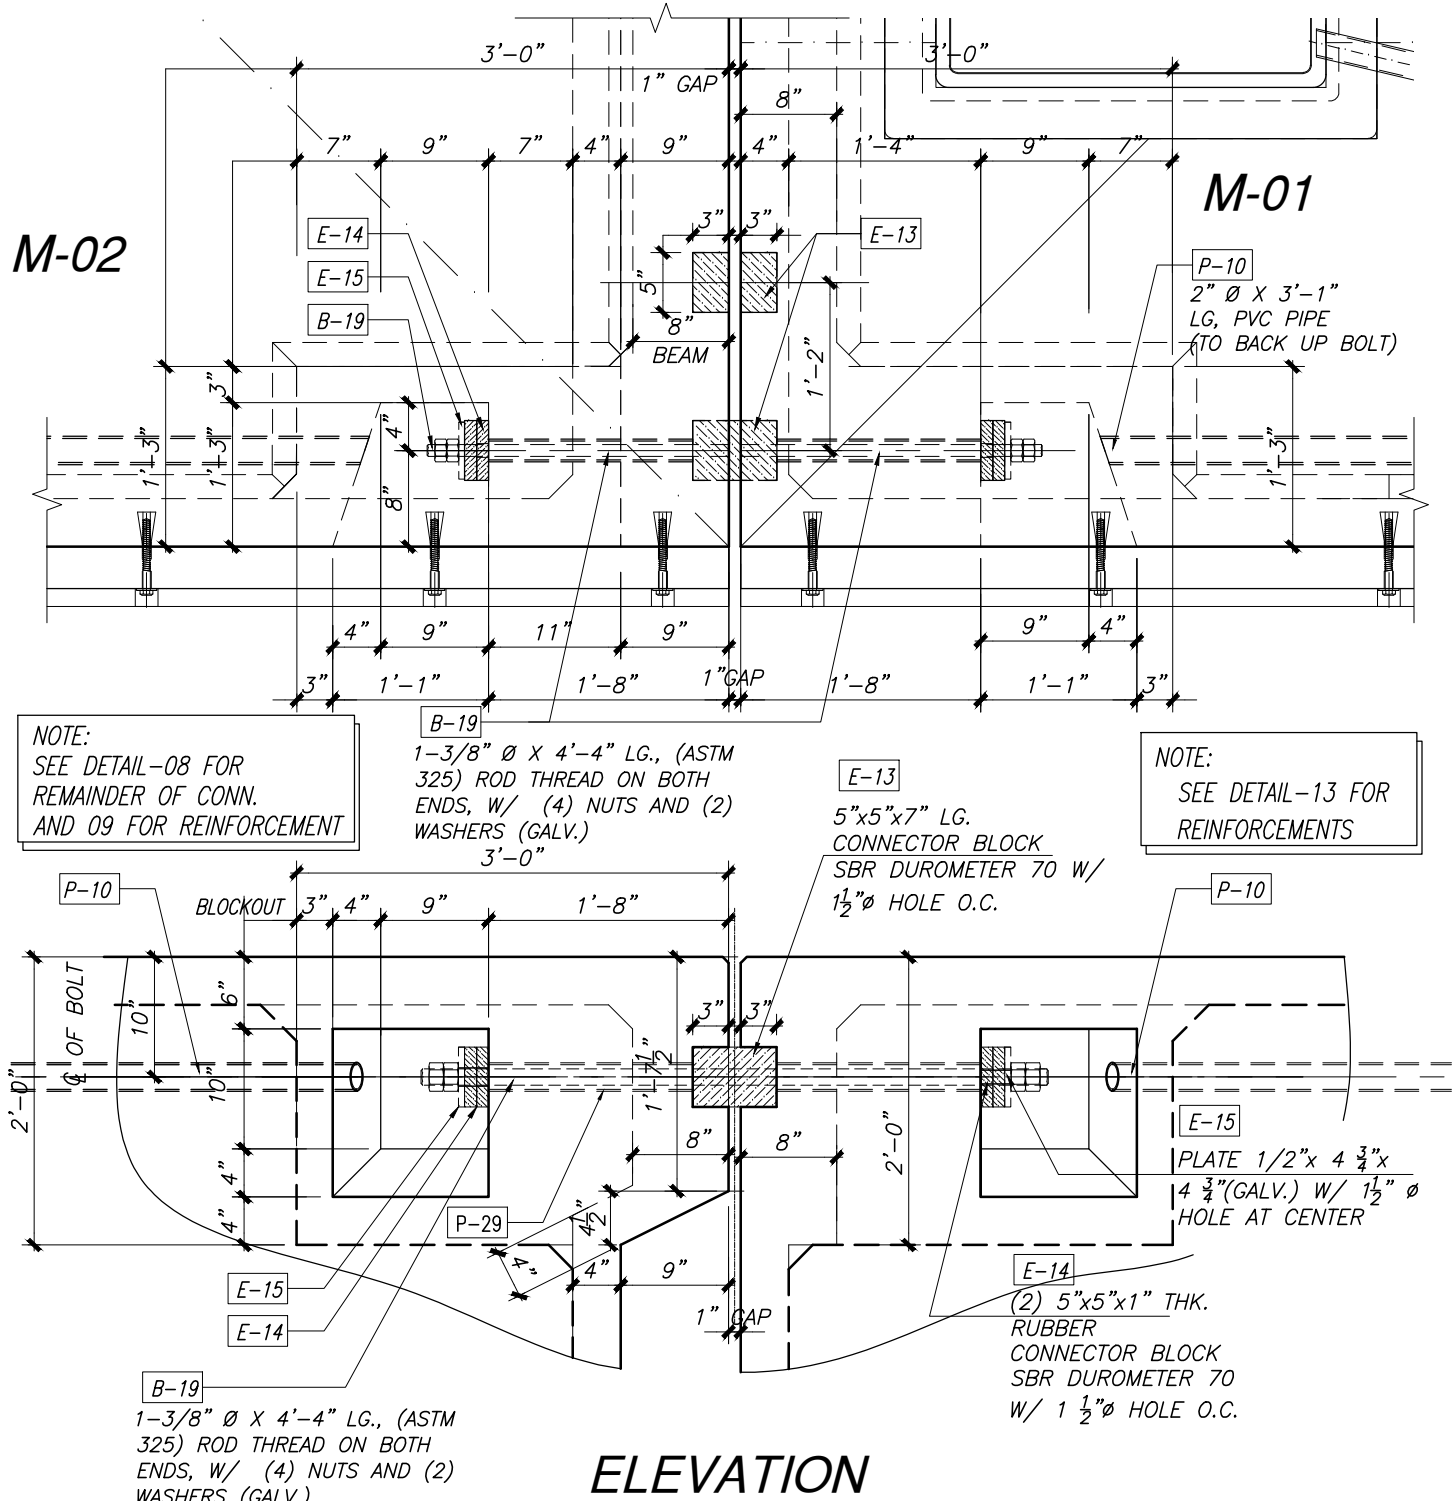


DETAIL 14 TIE ROD CONNECTION DETAIL

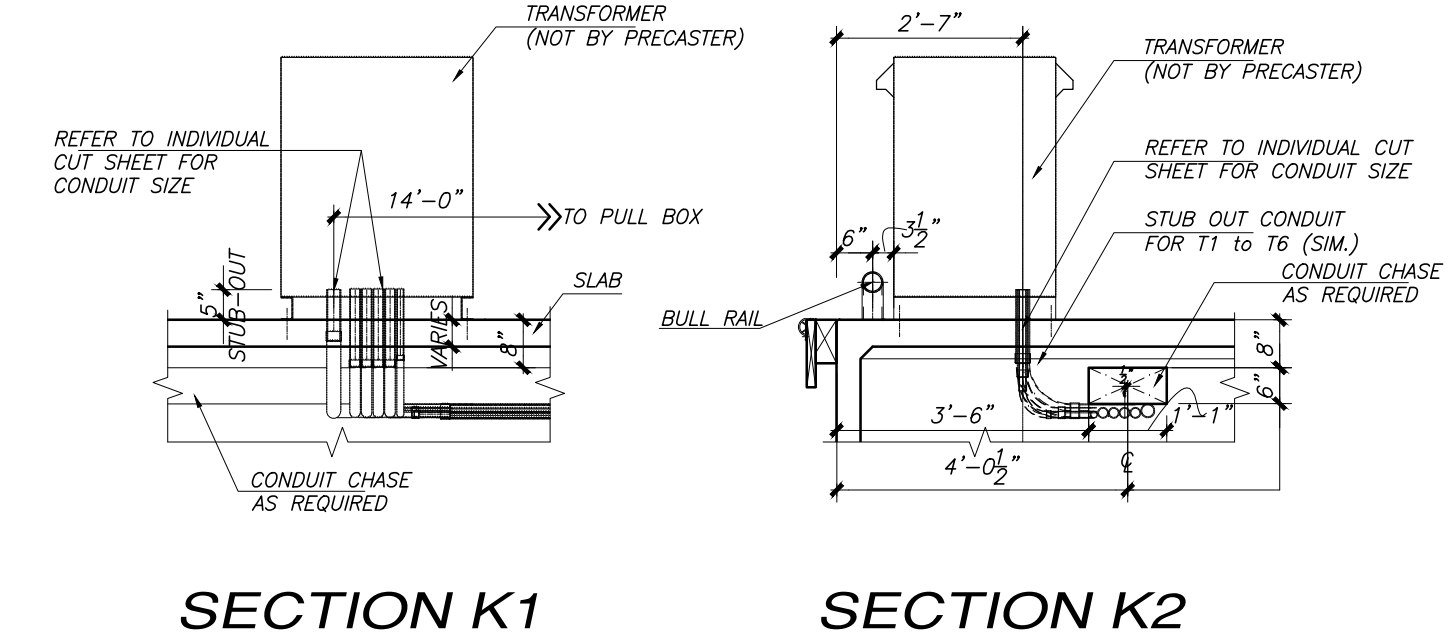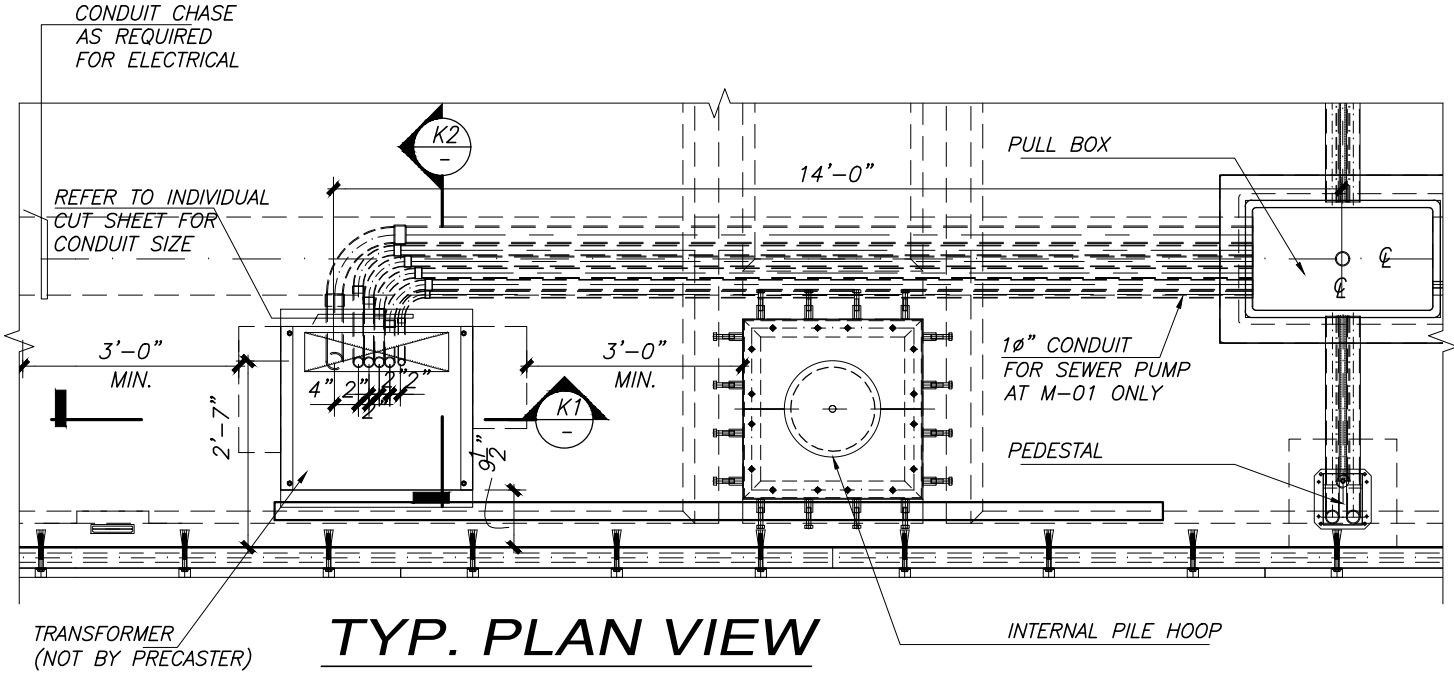


TYP. TRANSFORMER DETAIL

DETAIL 15

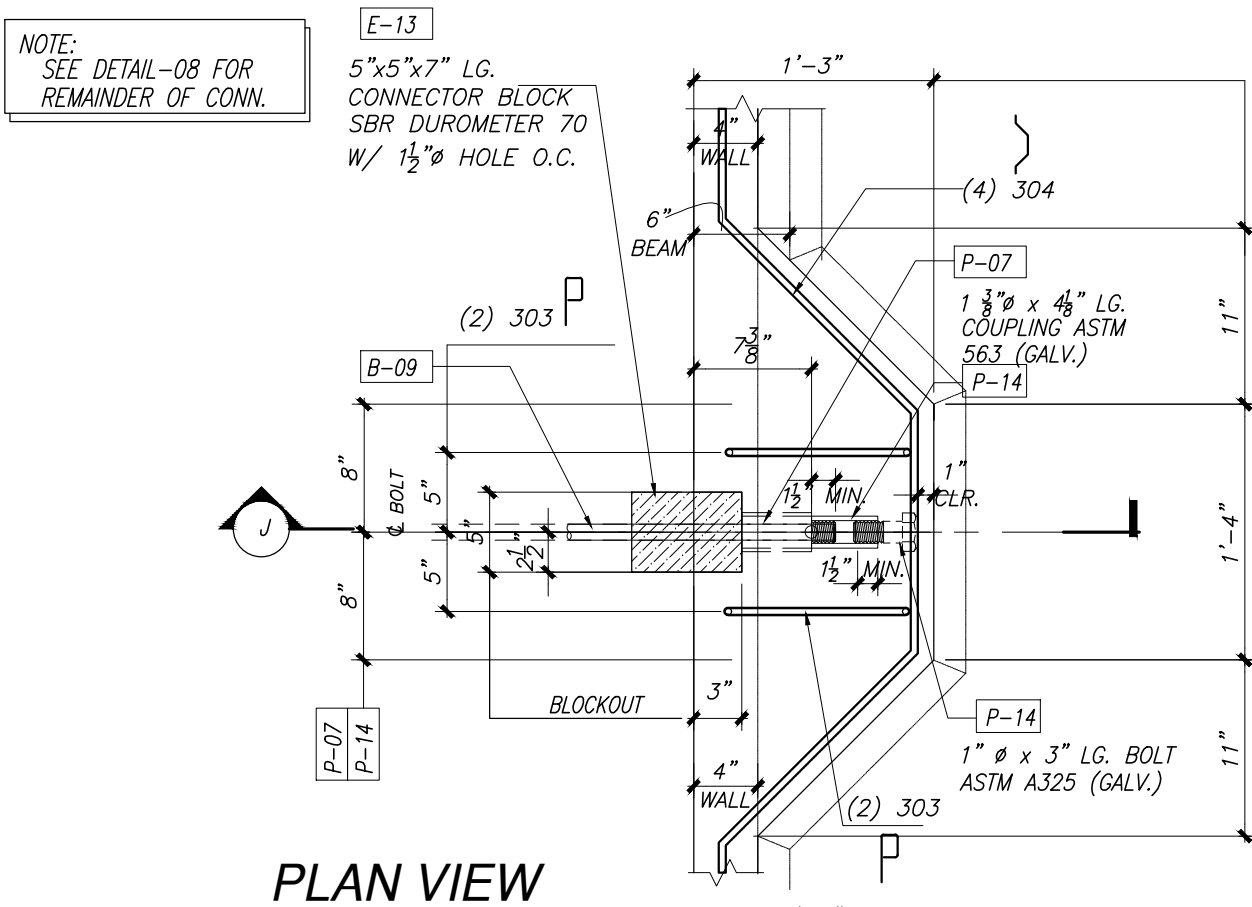


PLAN VIEW

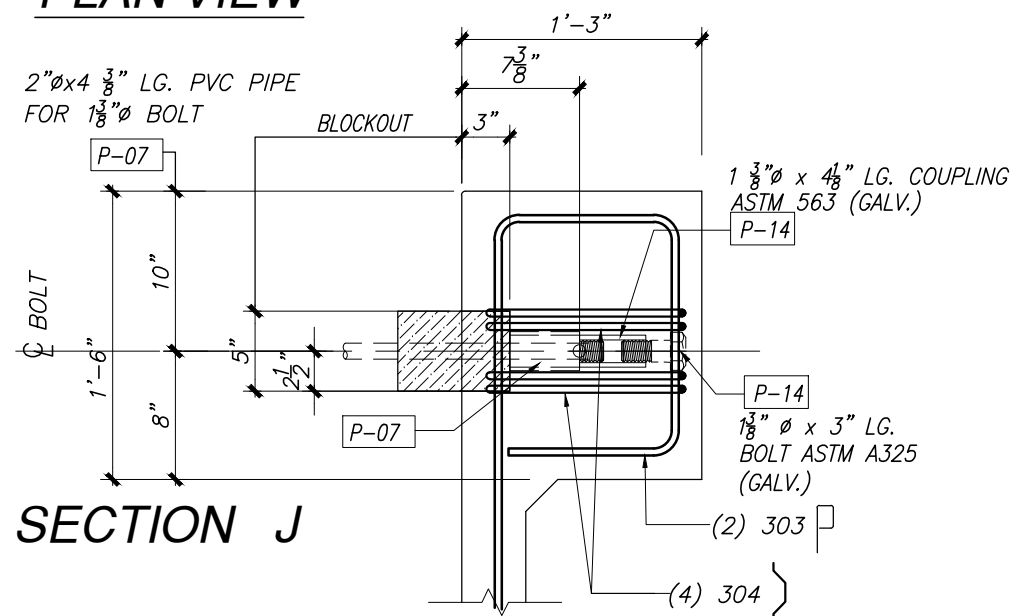

SECTION J

TIE ROD CONNECTION DETAIL
DETAIL 16

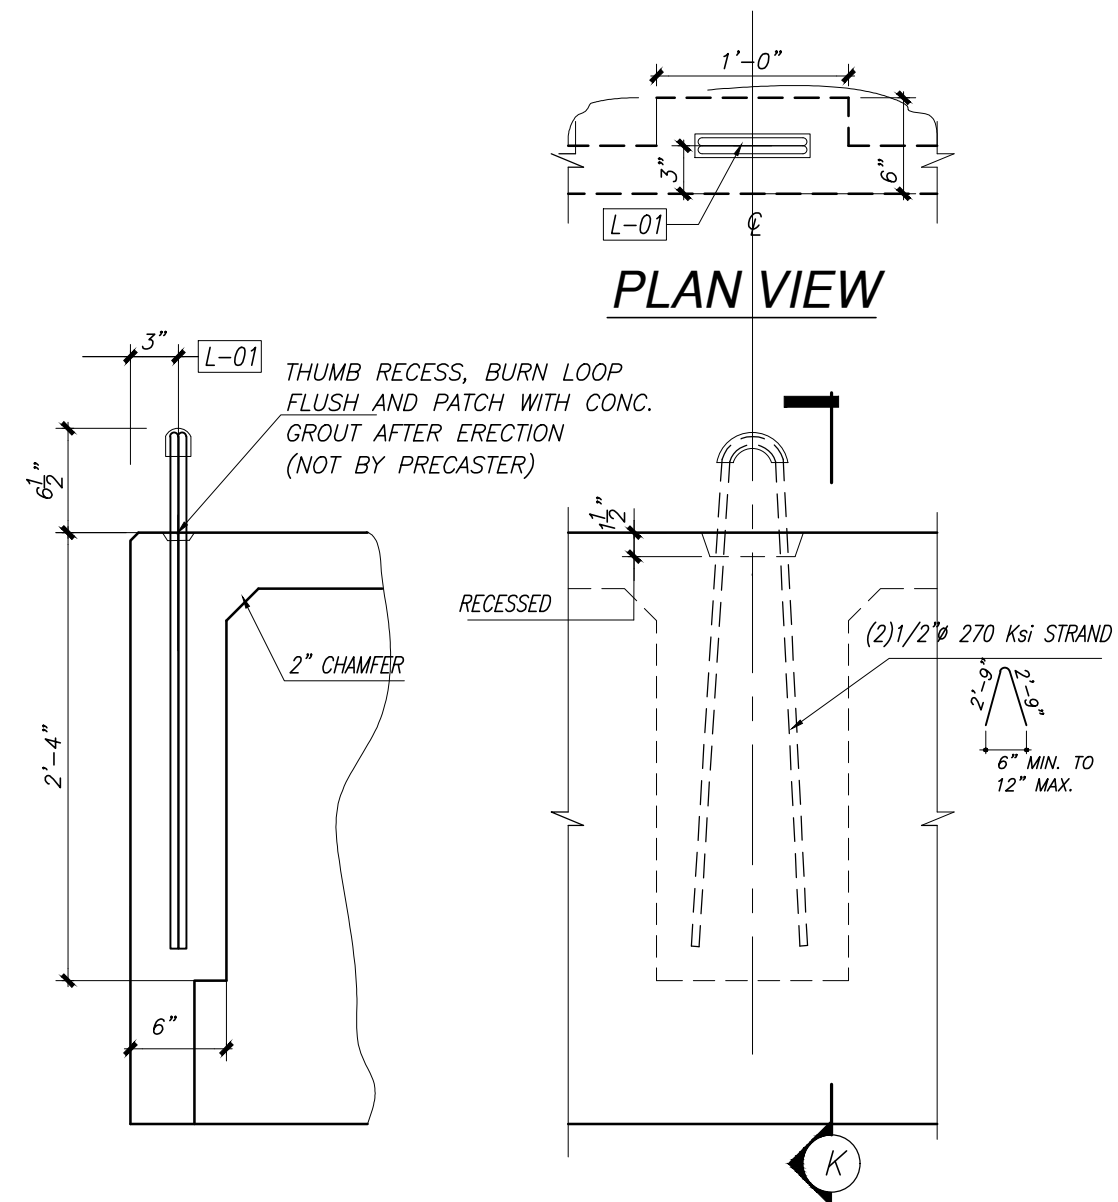

SECTION K

ELEVATION

LIFTING LOOP DETAIL
DETAIL 17

R12-xx 2x12
TIMBER FACIA
(1½"x11¼" ACTUAL)
TO BE ATTACH TO
WALER AT THE JOB
SITE. (NOT BY
PRECASTER)

3"Ø BULL RAIL
WITH 3"Ø POST
AND PLATE TYP.

R8-xx 4x8 WALER
(3½"x7¼" ACTUAL)

OUTLINE OF
DUCT CHASE
AS REQUIRED

B-14
½"Ø x 3" LG.
COUNTERSUNK
(A325) BOLTS
W/ NUTS

LINE OF
CROWN


R12-xx 2x12
TIMBER FACIA
(1½"x11¼" ACTUAL)
TO BE ATTACH TO WALER
AT THE JOB SITE.
(NOT BY PRECASTER)

E-04 2" THK.x
1'-2 13/16"x2'-5 3/4" LG.
UHMW W/ (8) 9/16"Ø
HOLES

R8-xx 4x8 WALER
(3½"x7¼" ACTUAL)

P-06
B-07

TYP. MAIN FLOAT (INTERNAL PILE HOOP) DETAIL 18 (PH-1)

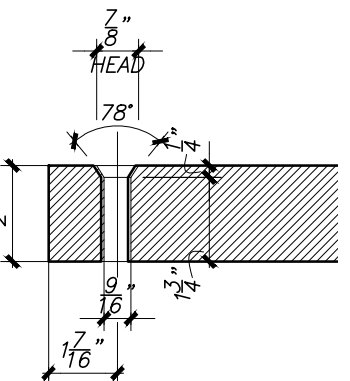

DETAIL - 0

MAMMOTH
PRECAST SOLUTIONS
4650 Business Center Drive, Fairfield, CA 94534
(707) 439-7373 Office
(925) 754-9494 Kie-Con (661) 758-1001 Pinnacle Prestress
Precast Prestressed Concrete Products/PCI and Caltrans Certified




Engineer:
NOBLE GEC
CONSULTANTS
2201 DUPONT DRIVE, #830
IRVINE, CA, 92612
Tel. 949.752.1530

Contractor:
MID-CAL
CONSTRUCTION, INC.

STAMP:
REGISTERED PROFESSIONAL ENGINEER
THOMAS J. FISCHETTI
No. C. 039539
CIVIL
STATE OF CALIFORNIA
9/21/2026


NO.	DATE	REVISIONS

DWN.	RC	DATE: 5-12-26	CHK. AYK	DATE: 5-13-26
JOB NAME: CAMP GOLD STAR				
LOCATION: 4103 N. ZUCKERMAN RD. STOCKTON, CA, 95206				
PRODUCT: PRECAST CONCRETE FLOATING DOCK				
JOB NO. 24-022				
DTL				Page 13

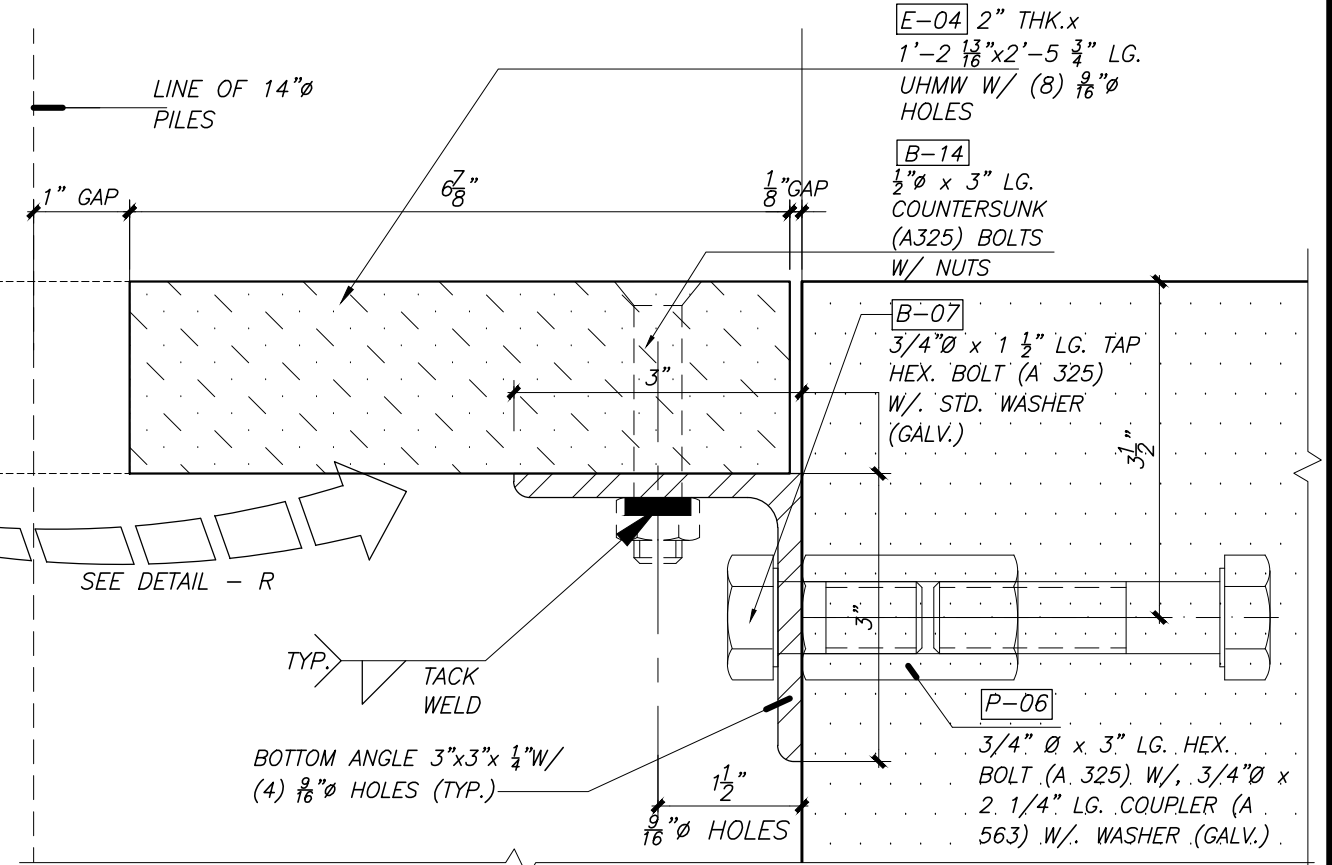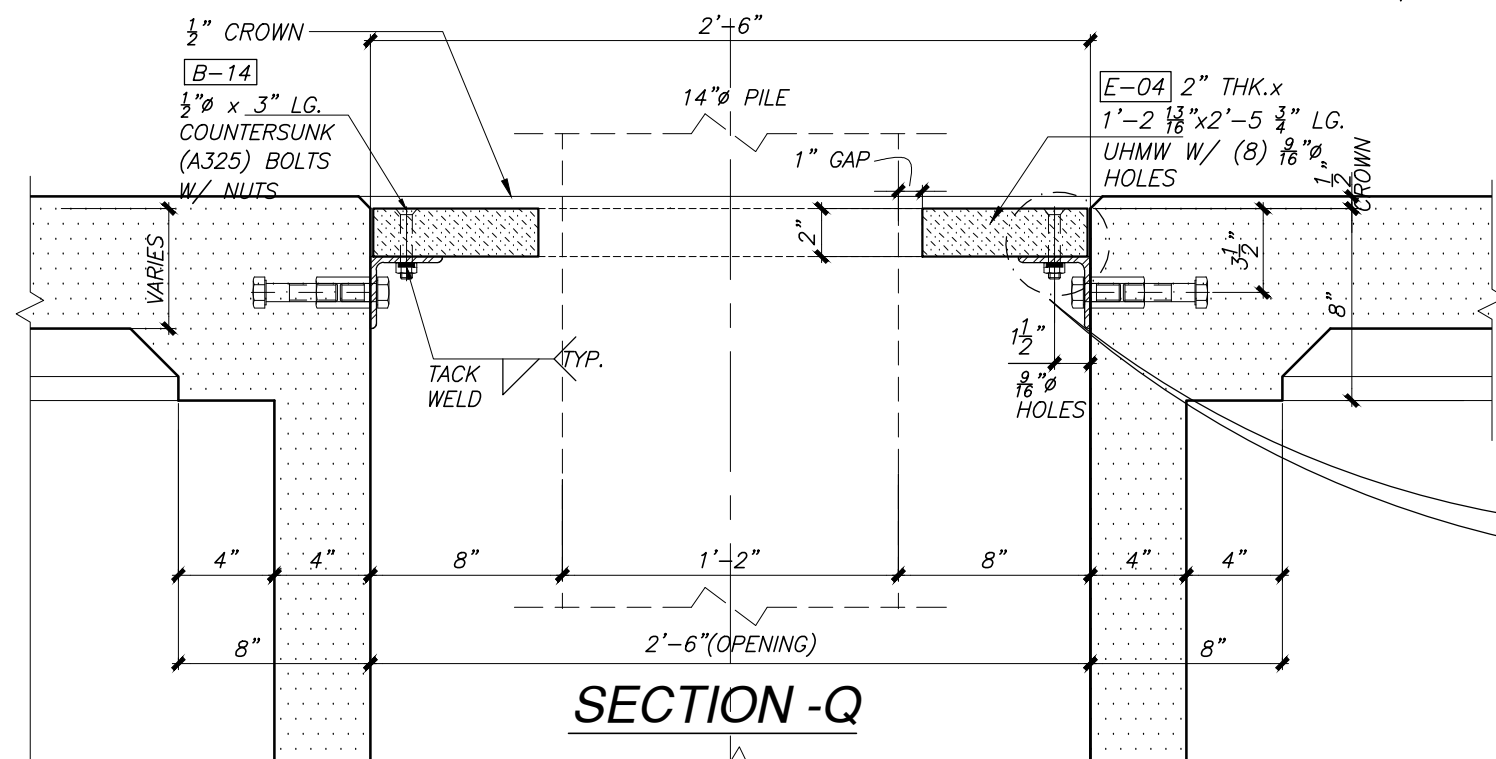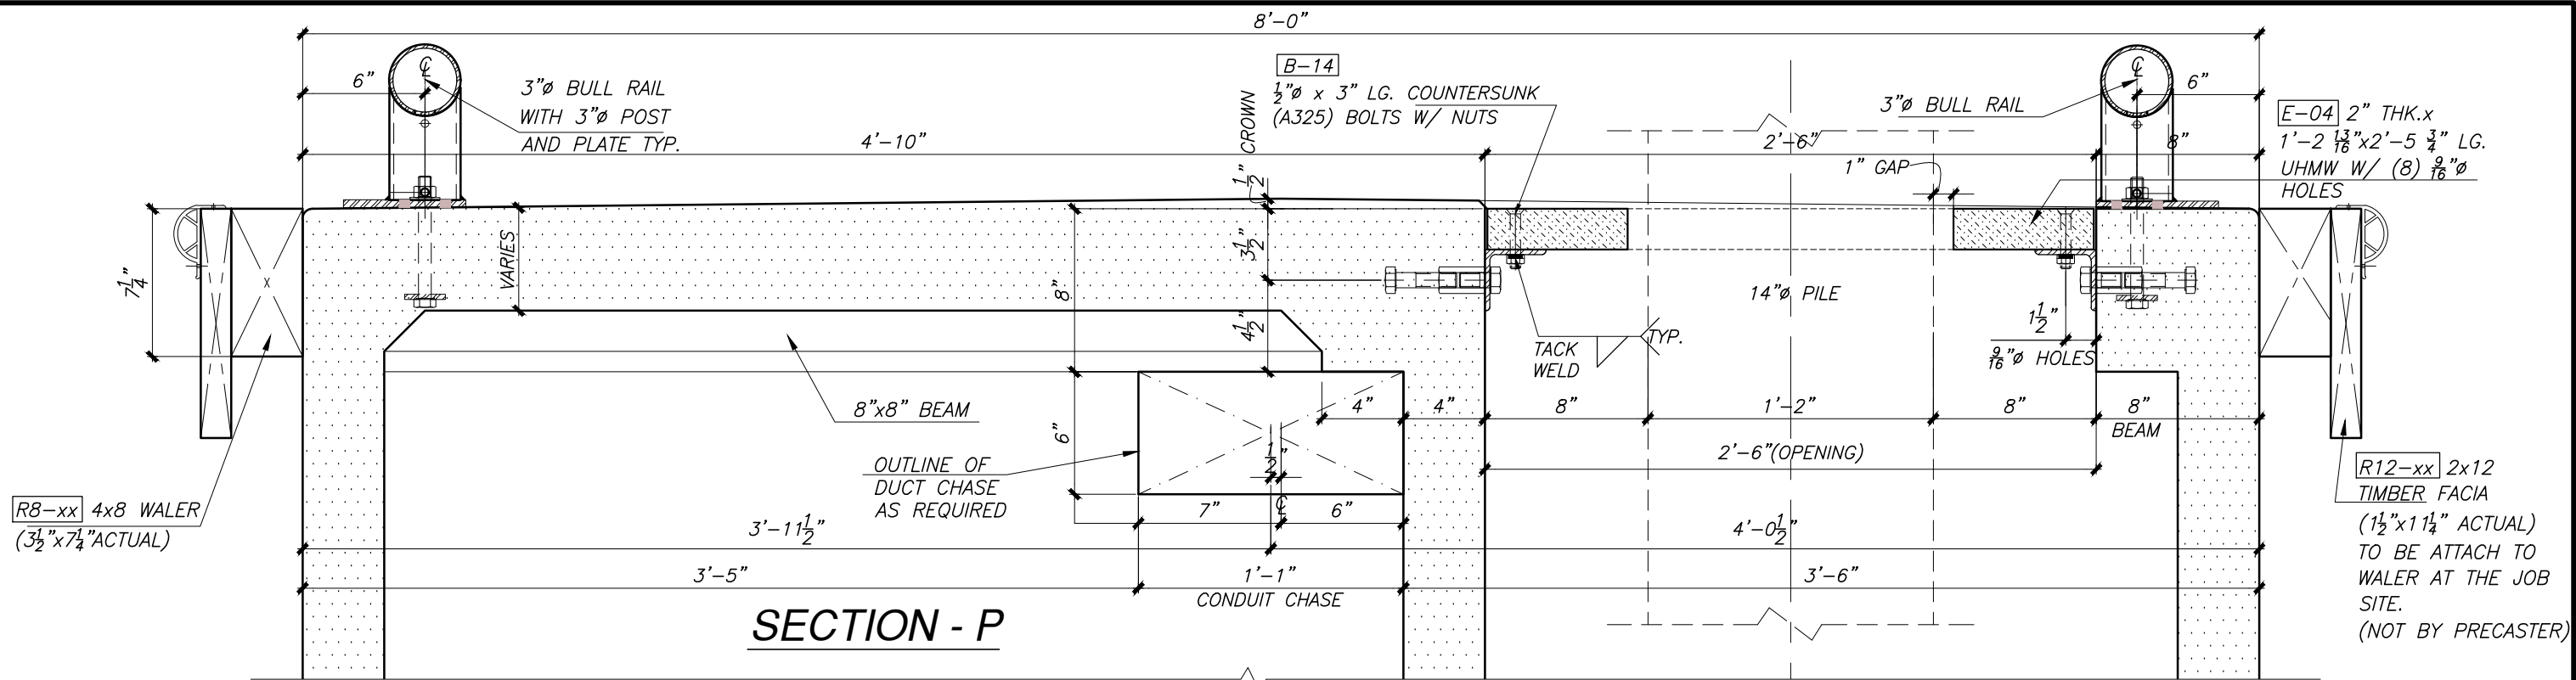

TYP. MAIN FLOAT (INTERNAL PILE HOOP)
DETAIL 18 (PH-1)

DETAIL - RQ

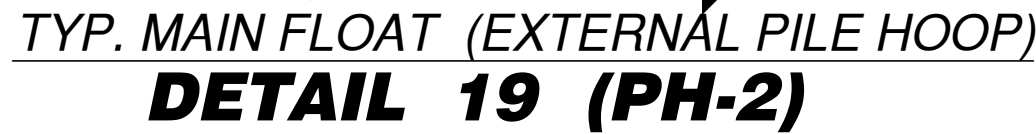

2201 DUPONT DRIVE, #830
IRVINE, CA, 92612
Tel. 949.752.1530

MID-CAL
CONSTRUCTION, INC.


9/21/2026

JOB NAME:		CAMP GOLD STAR	
LOCATION:		4103 N. ZUCKERMAN RD. STOCKTON, CA. 95206	
PRODUCT:		PRECAST CONCRETE FLOATING DOCK	
JOB NO.		Page	
24-022		15	


$$DTL$$

a g e


15

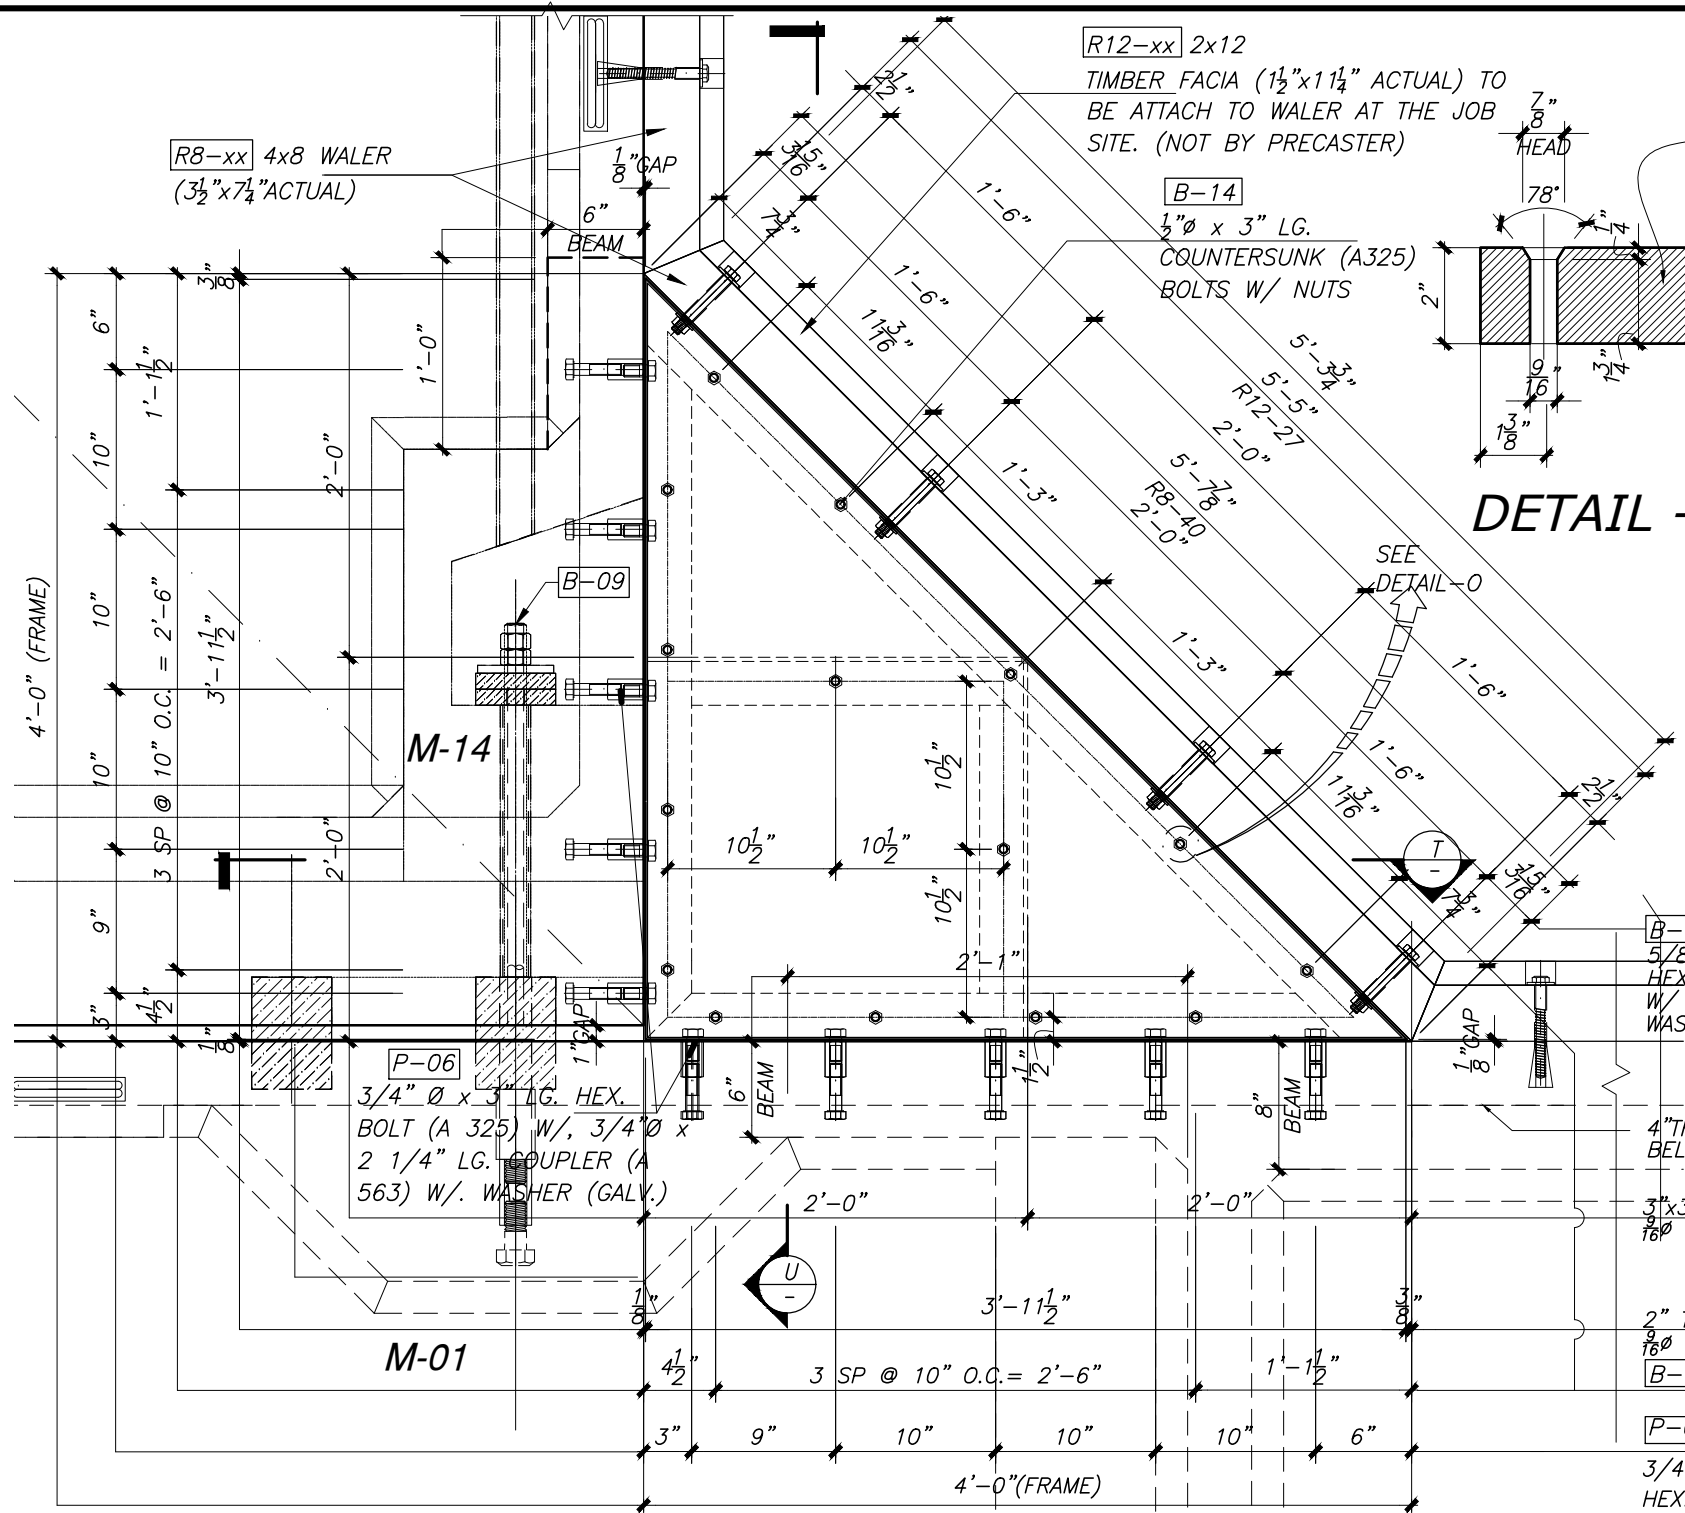


TYP. MAIN FLOAT (CORNER STEEL FRAME)
DETAIL 20 (FR-1)

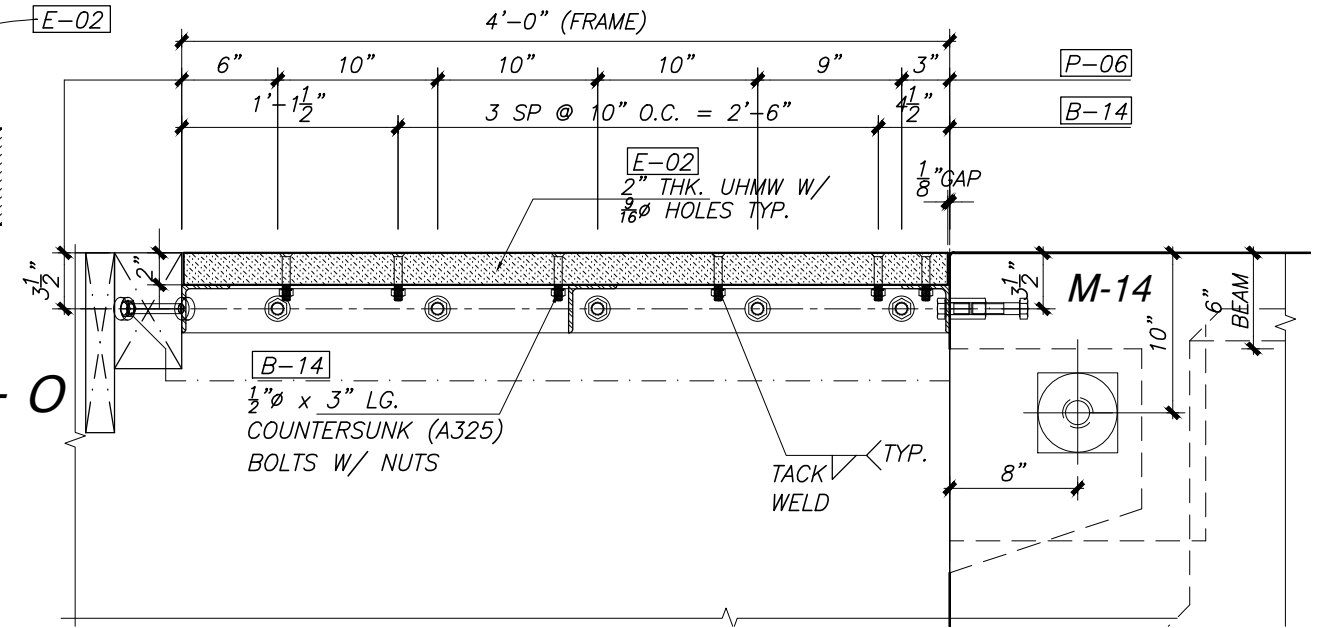


SECTION - T

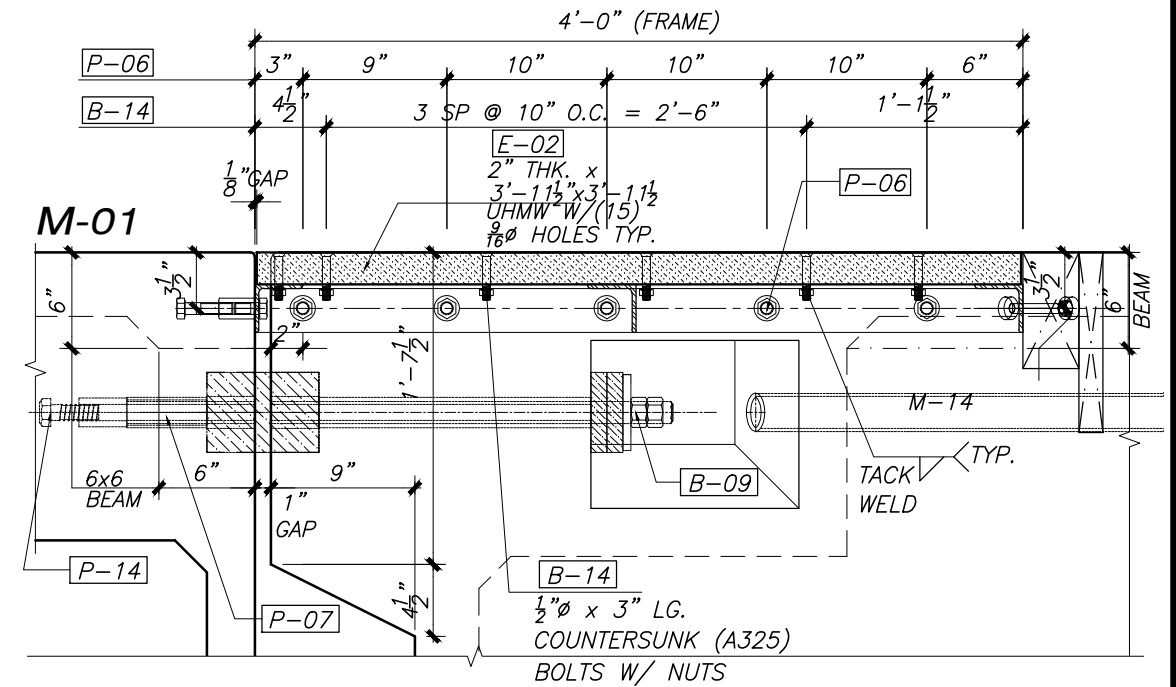


SECTION - U

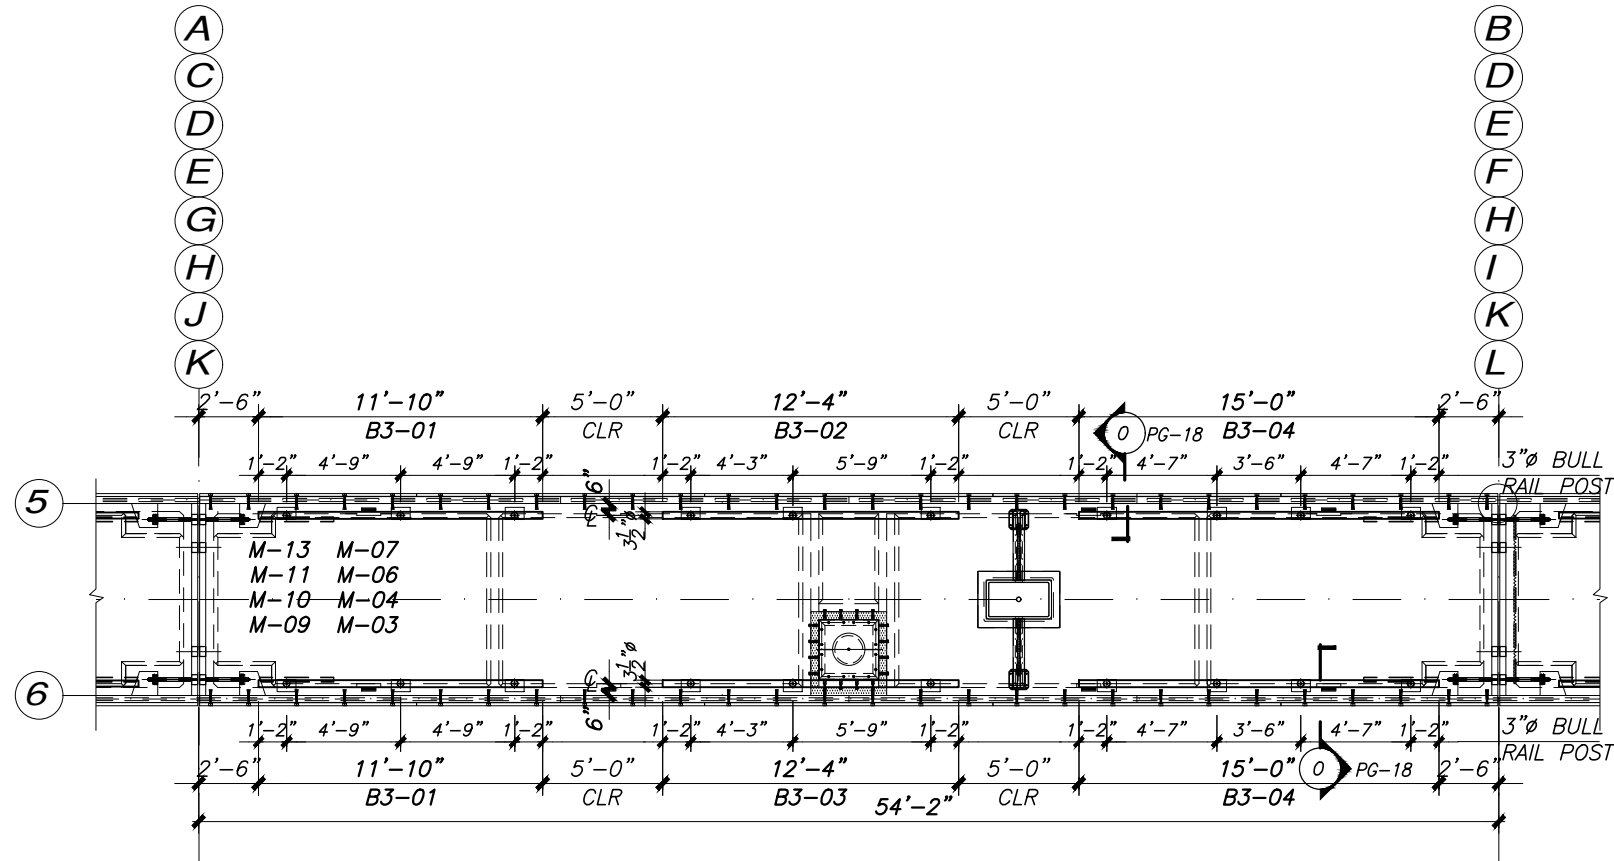


TYPICAL MODULE QTY=8

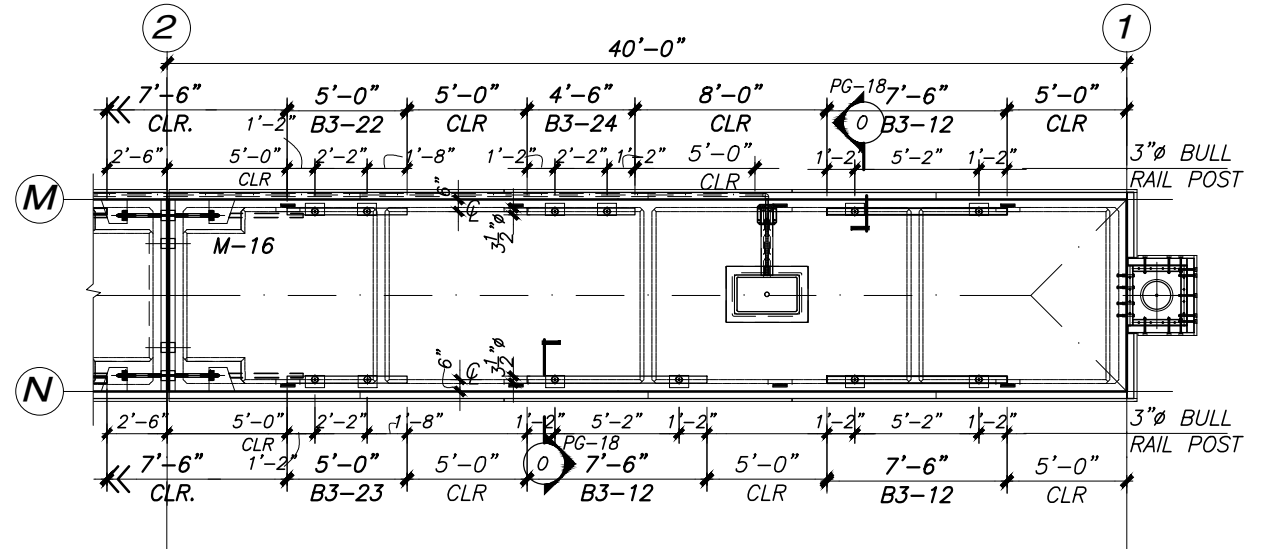

QTY=1

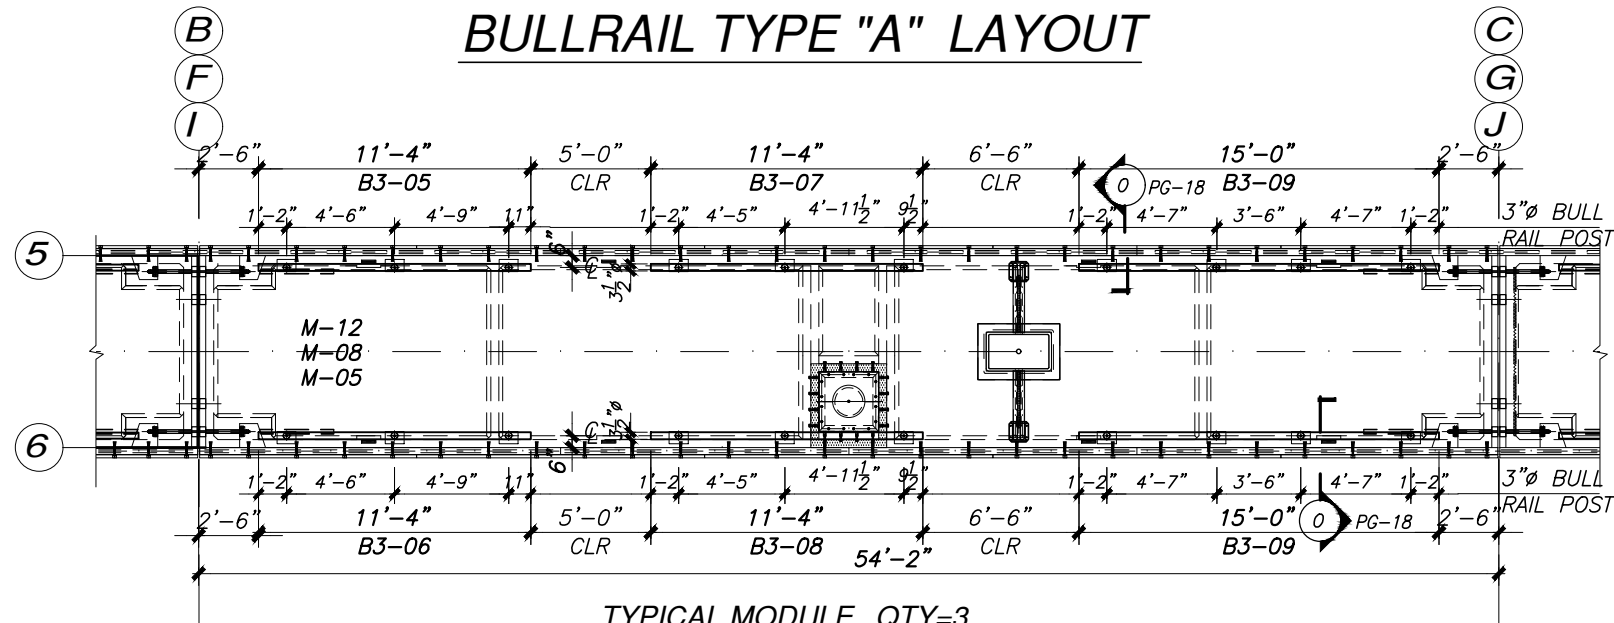

TYPICAL MODULE QTY=3

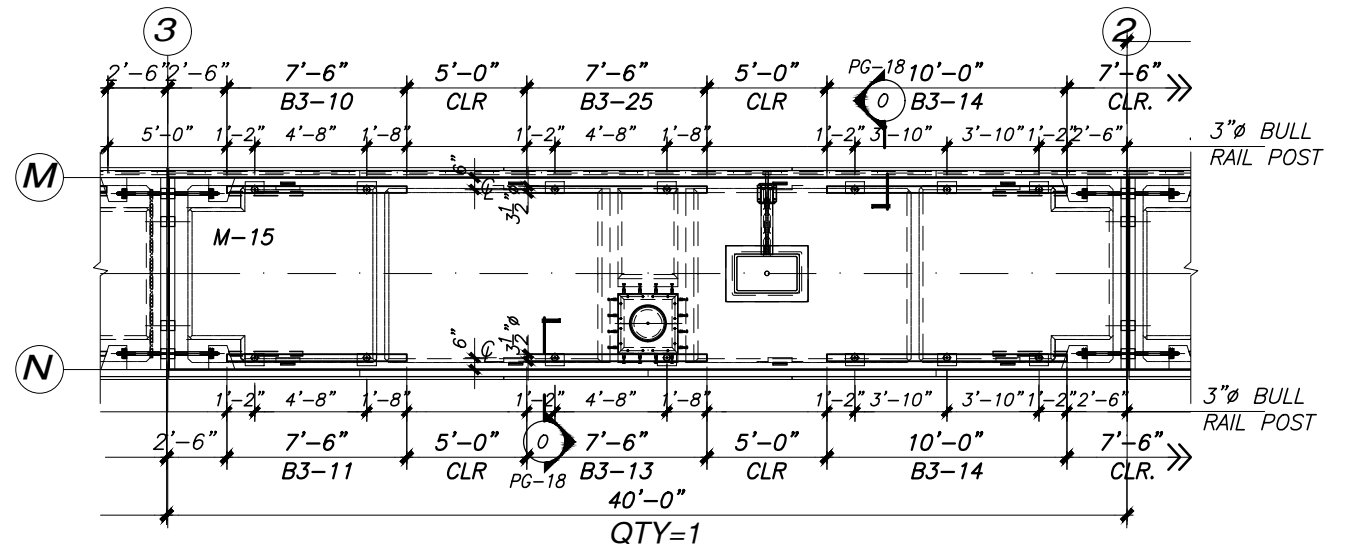

QTY=1


BULLRAIL TYPE "A" LAYOUT

BULLRAIL TYPE "E" LAYOUT




BULLRAIL TYPE "B" LAYOUT


BULLRAIL TYPE "D" LAYOUT

DETAIL 21

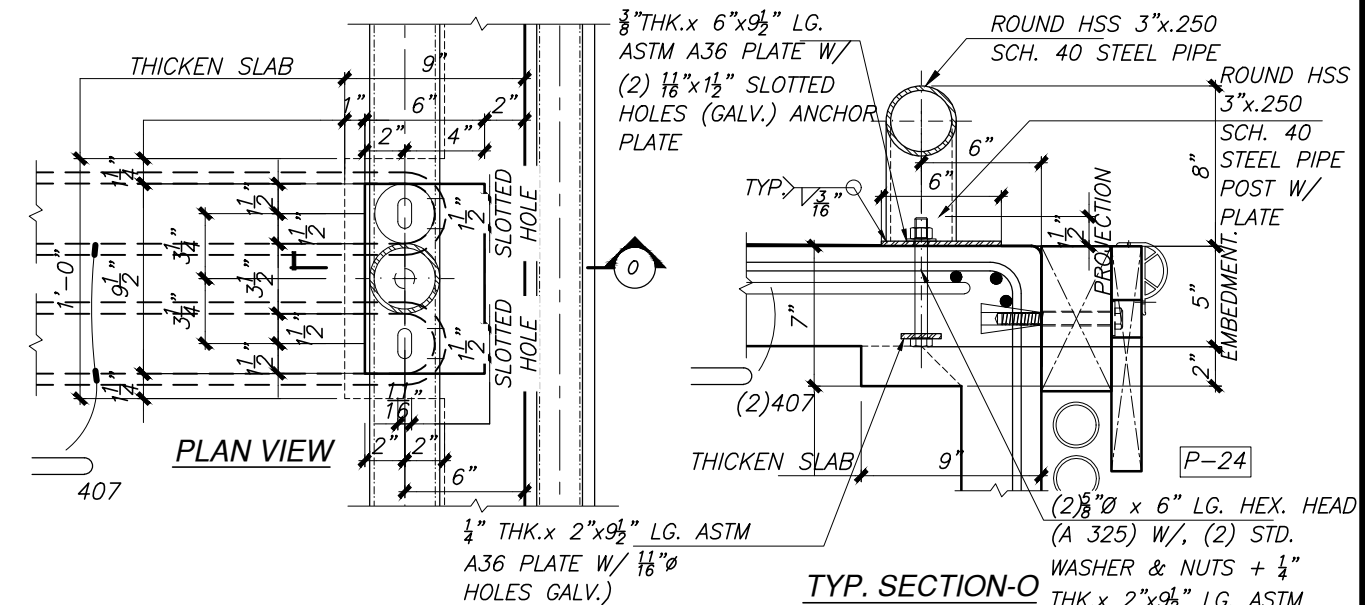

DETAIL 21A

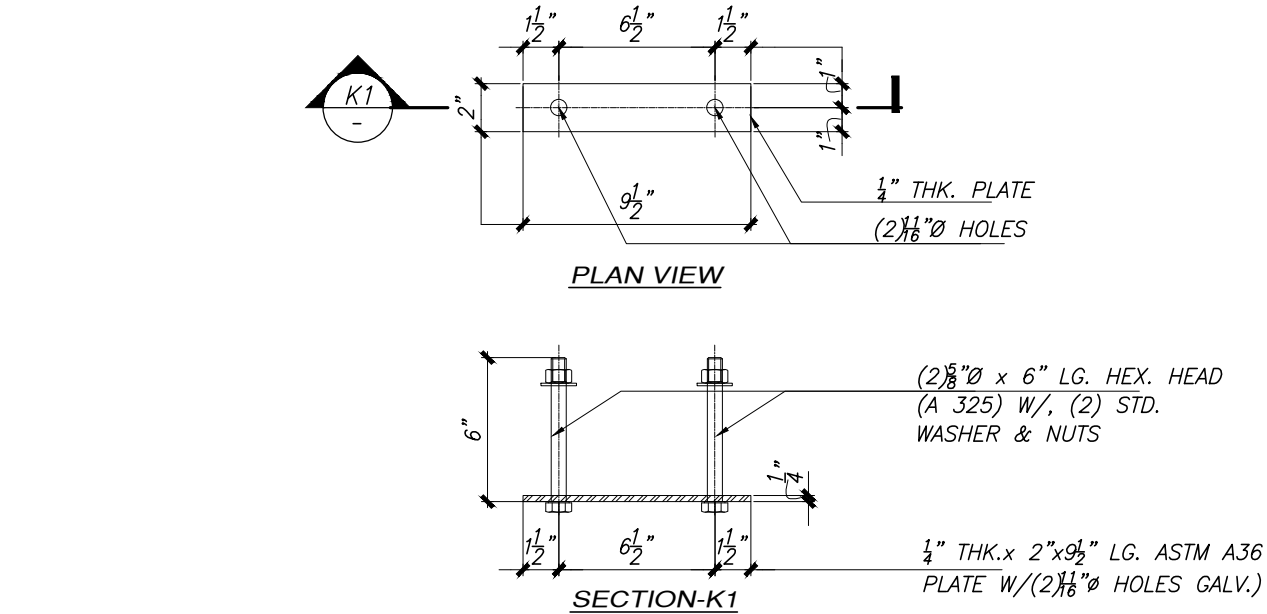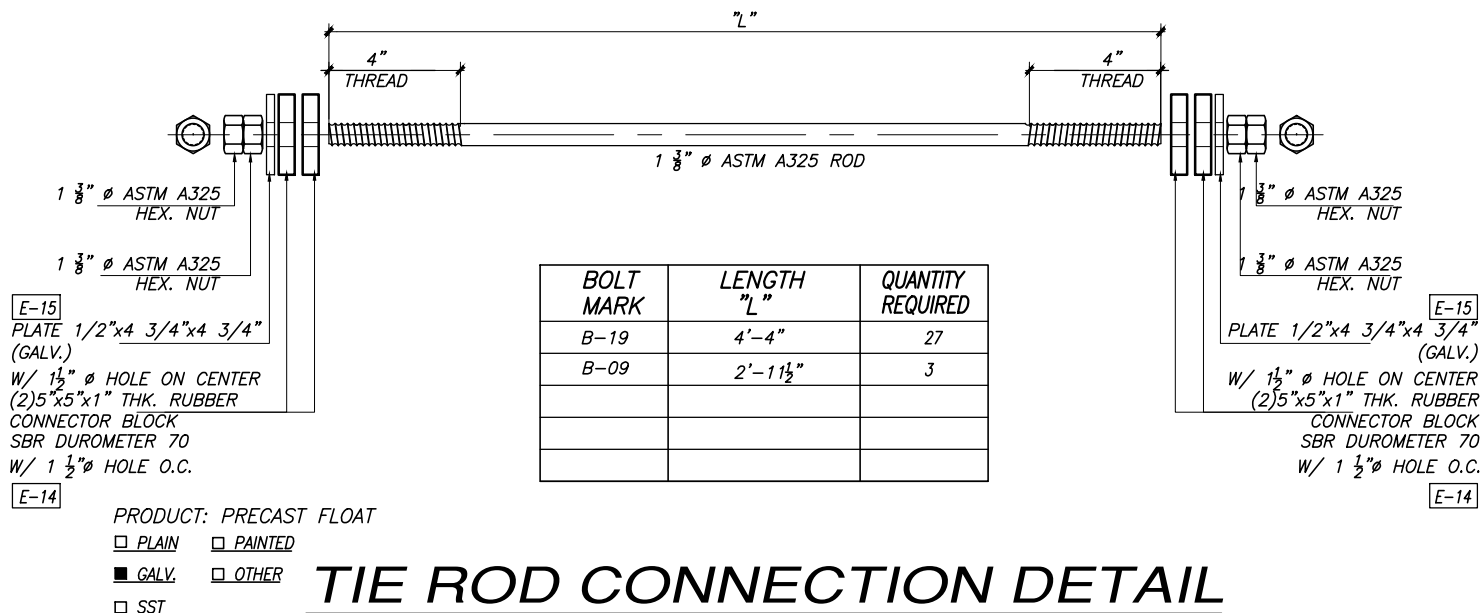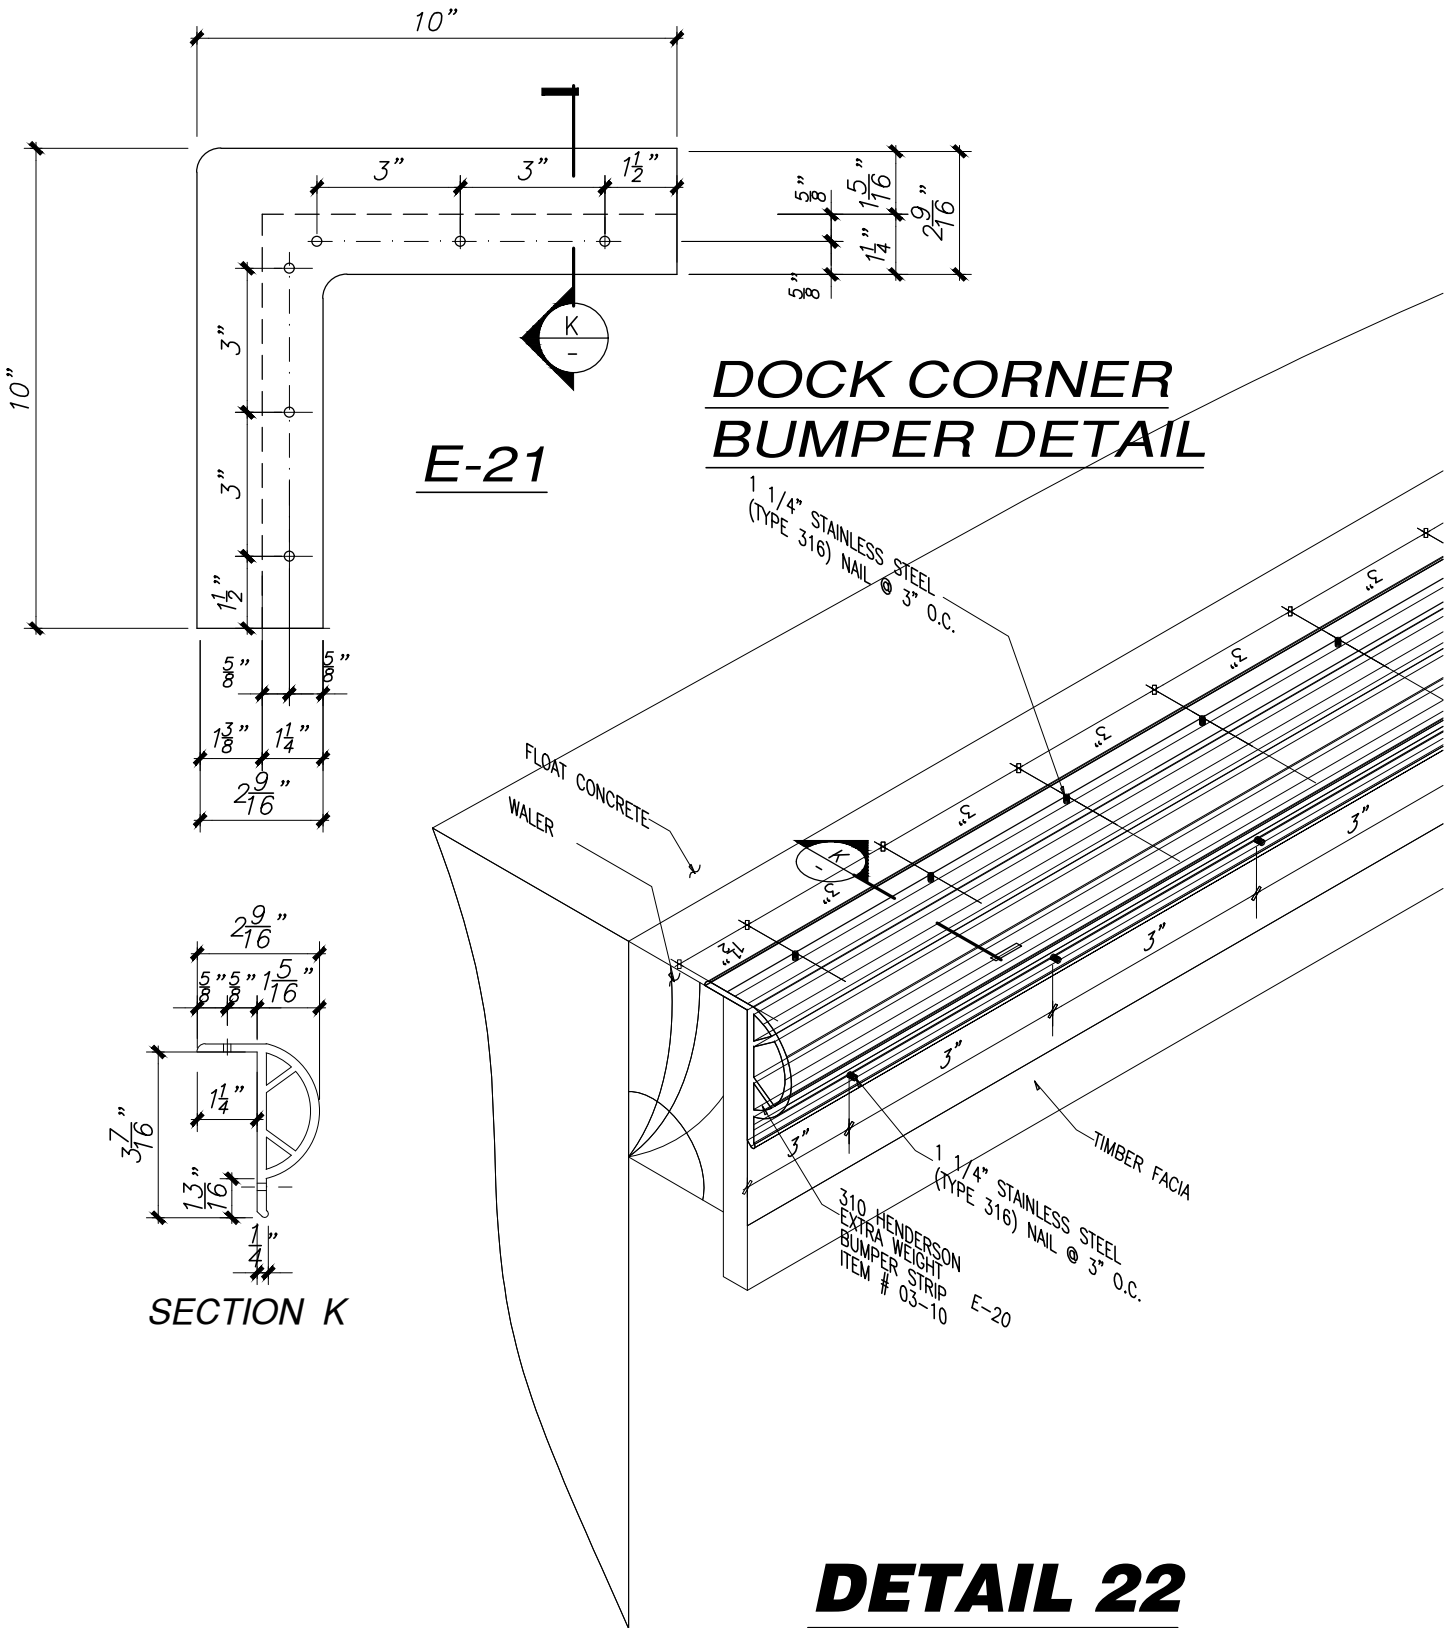

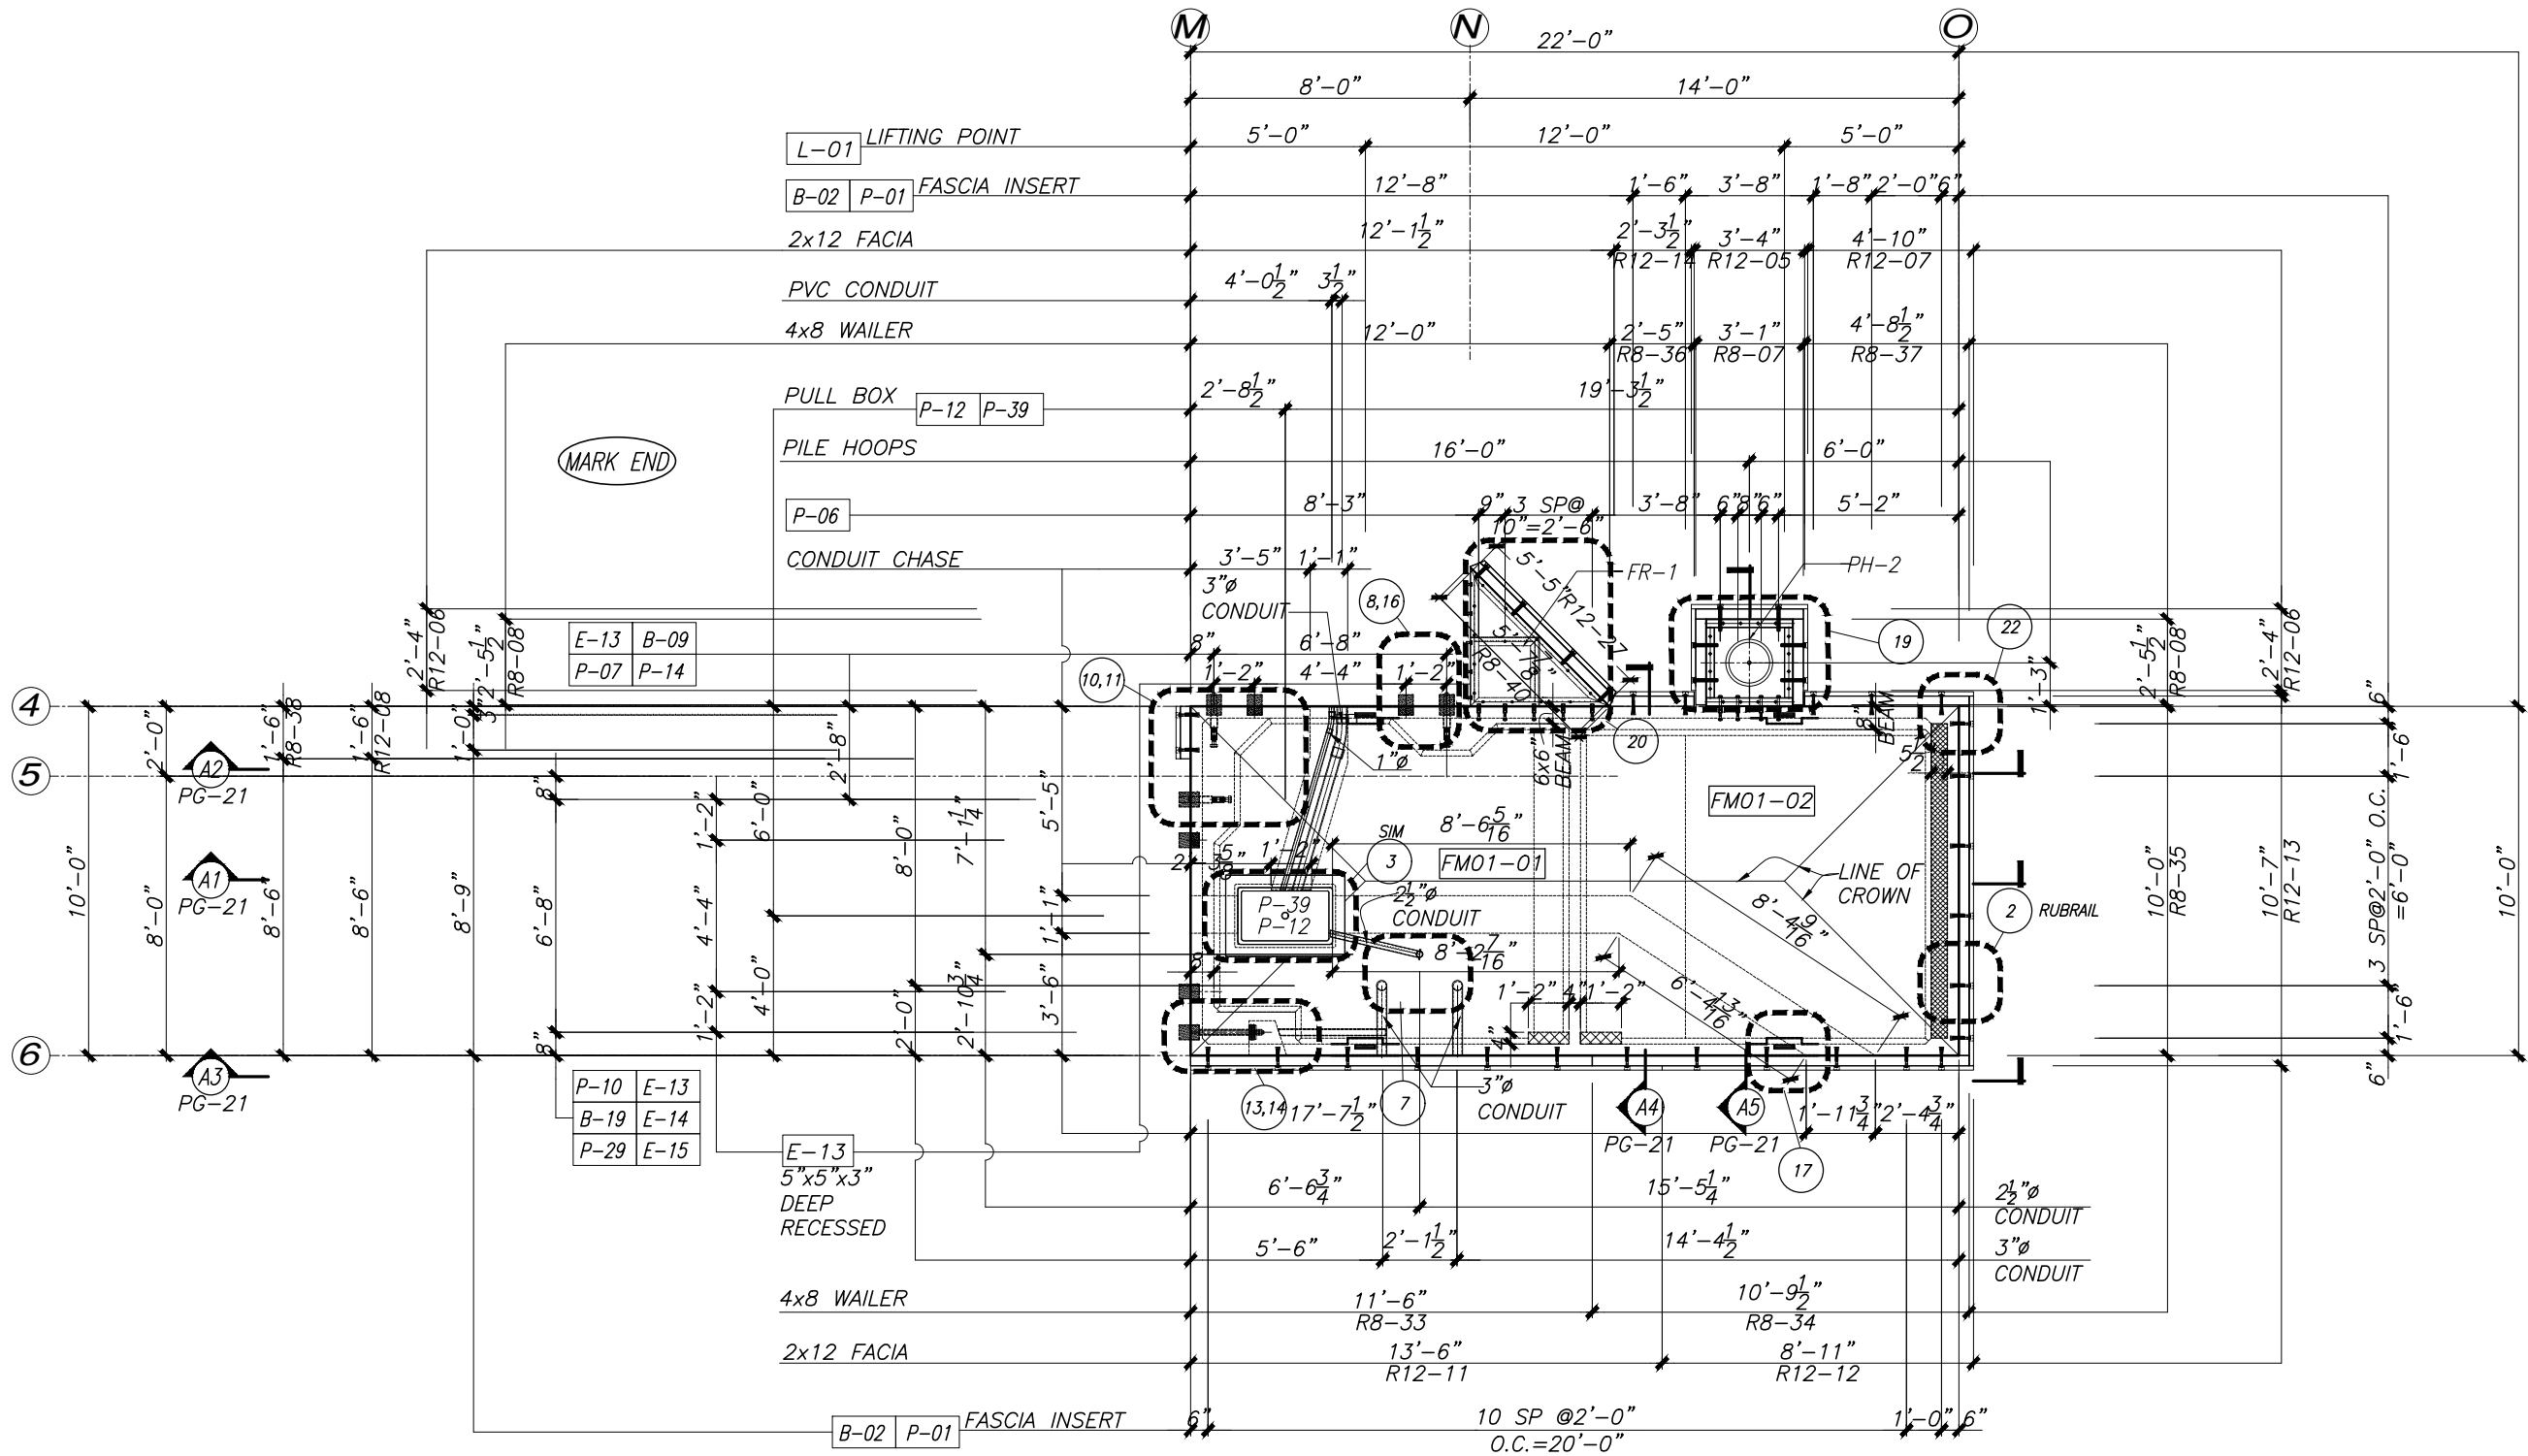

TOP IN FORM - PLAN VIEW

MAMMOTH
PRECAST SOLUTIONS
4650 Business Center Drive, Fairfield, CA 94534
(707) 439-7373 Office
(925) 754-9494 Kie-Con (661) 758-1001 Pinnacle Prestress
Precast Prestressed Concrete Products/PCI and Caltrans Certified

- NOTES:
1. CONCRETE: MIX NO.: AS PER APPROVE DESIGN MIXED
 f'_{ci} = 2,500 psi f'_c = 5,000 psi (NWT)
 2. IDENTIFICATION: CASTING DATE & JOB NUMBER SHALL BE MARKED AT END & SIDE.
 3. REBAR: ASTM A615 GR. 60 or ASTM A706 GR. 60, ASTM A775 EPOXY COATED (GREEN)
 4. MINIMUM DL FREEBOARD = 18"
 5. MAXIMUM DL FREEBOARD = 20"

VOL. (CU.YD.) = 8.99 STRIPPING WEIGHT (TONS)= 19.42
SHIPPING WEIGHT (TONS)= 20.26

LEGEND:
TIF - TOP IN FORM
BIF - BOTTOM IN FORM
SIF - SIDE IN FORM


(BM) - MEDIUM BROOM FINISH
(FS) - STEEL FORM FINISH

ALL TOP EDGES SHALL BE FINISHED UNIFORMLY THREE INCHES BACK ONTO THE DECK WITH A SMOOTH FINISHING TOOL THAT WILL GIVE A BULL-NOSED EDGE TO 1/2 INCH RADIUS.


STAMP:

NO.	DATE	REVISIONS


DWN.	RC	DATE: 6-15-26	CHK. AYK	DATE: 6-15-26
JOB NAME: CAMP GOLD STAR				
LOCATION: 4103 N. ZUCKERMAN RD. STOCKTON, CA, 95206				
PRODUCT: PRECAST CONCRETE FLOATING DOCK				
JOB NO. 24-022	MARK NO. : M-01	QTY: ONE	Page 20	

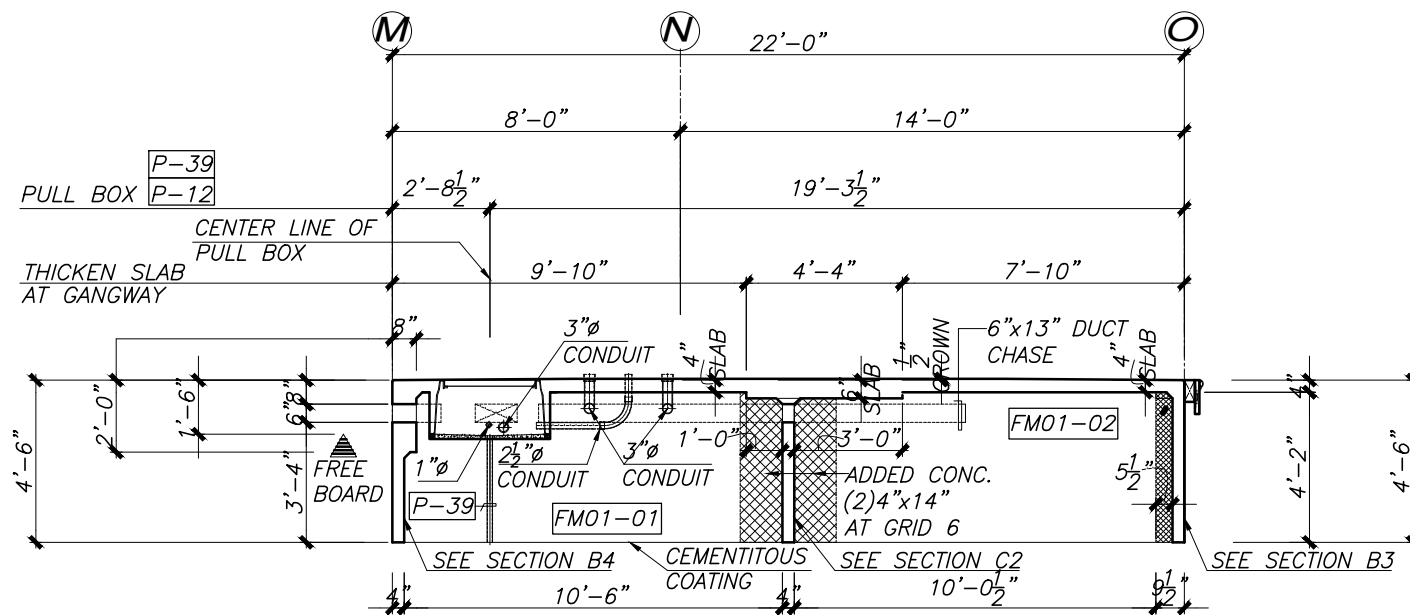


CROSS SECTION-A1 (LONG SPAN)

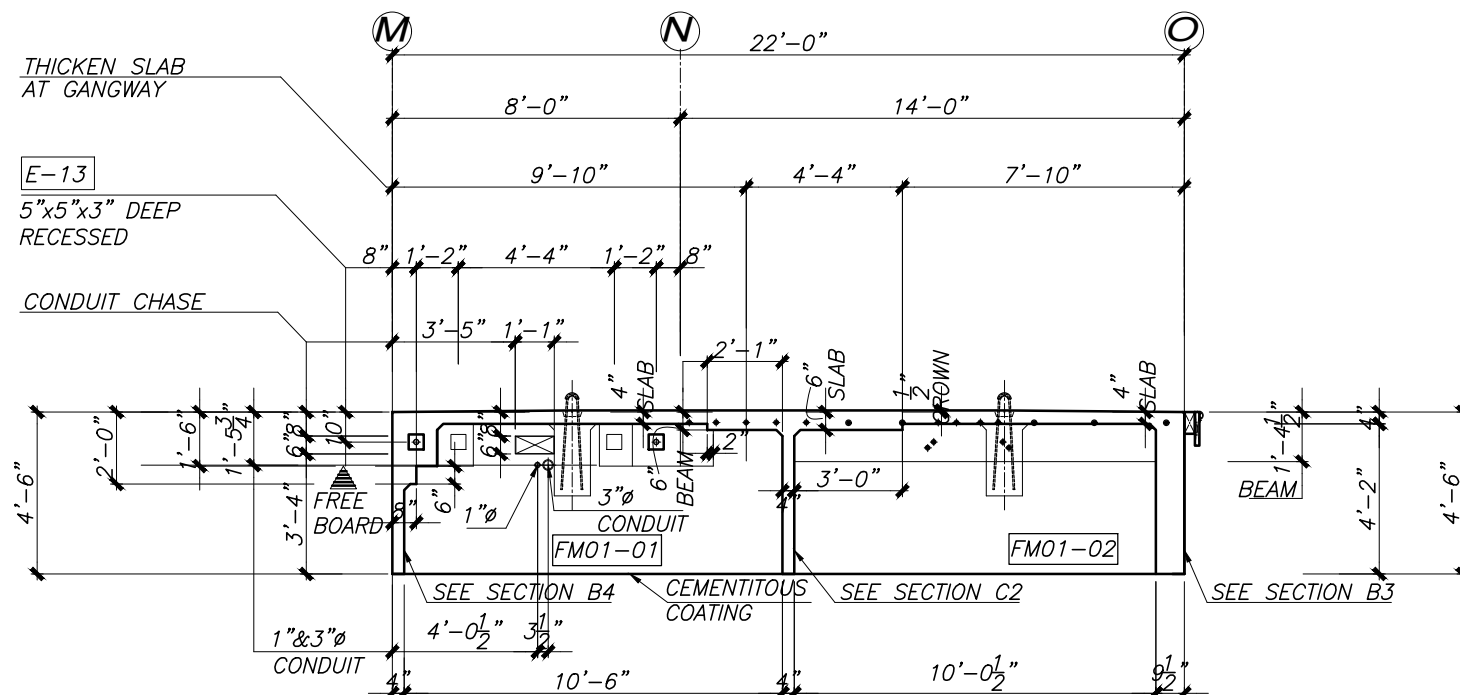

CROSS SECTION-A2 (LONG SPAN)

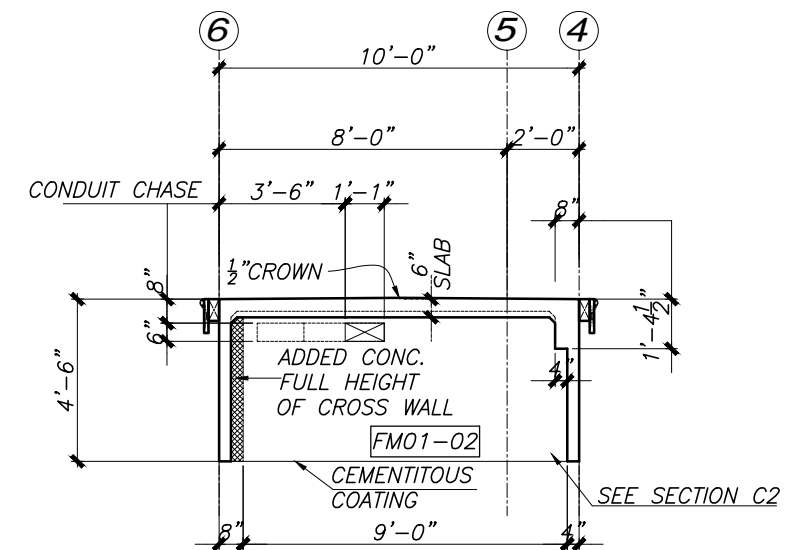

CROSS SECTION-A4

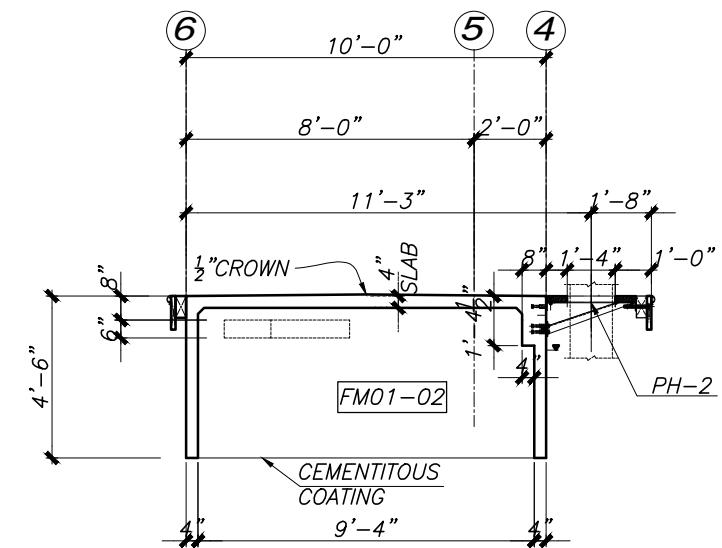

CROSS SECTION-A5

NOTES:

1. CONCRETE: MIX NO.: AS PER APPROVE DESIGN MIXED
 $f'_{ci} = 2,500 \text{ psi}$ $f'_c = 5,000 \text{ psi}$ (NWT)
2. IDENTIFICATION: CASTING DATE & JOB NUMBER SHALL BE MARKED AT END & SIDE.
3. REBAR: ASTM A615 GR. 60 or ASTM A706 GR. 60,
ASTM A775 EPOXY COATED (GREEN)
4. MINIMUM DL FREEBOARD = 18"
5. MAXIMUM DL FREEBOARD = 20"

VOL. (CU.YD.) =

STRIPPING WEIGHT (TONS)=

SHIPPING WEIGHT (TONS)=


LEGEND:

TIF - TOP IN FORM
BIF - BOTTOM IN FORM
SIF - SIDE IN FORM

(B) - MEDIUM BROOM FINISH
(S) - STEEL FORM FINISH

ALL TOP EDGES SHALL BE FINISHED UNIFORMLY THREE INCHES
BACK ONTO THE DECK WITH A SMOOTH FINISHING TOOL THAT WILL
GIVE A BULL-NOSED EDGE TO 1/2 INCH RADIUS.

STAMP:

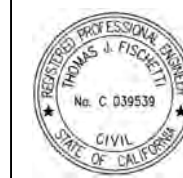

9/21/2026

NO.

DATE

REVISIONS

DWN. RC

DATE: 6-15-26

CHK. AYK

DATE: 6-15-26

JOB NAME: **CAMP GOLD STAR**

LOCATION: **4103 N. ZUCKERMAN RD. STOCKTON, CA, 95206**

PRODUCT: **PRECAST CONCRETE FLOATING DOCK**


JOB NO. **24-022**

MARK NO. : **M-01**

QTY: **ONE**

Page

21

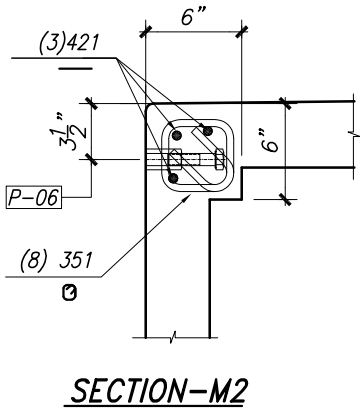

SECTION-M2



1. CONCRETE: MIX NO.: AS PER APPROVE DESIGN MIXED
 $f'_{ci} = 2,500 \text{ psi}$ $f'_c = 5,000 \text{ psi (NWT)}$
2. IDENTIFICATION: CASTING DATE & JOB NUMBER SHALL BE
 MARKED AT END & SIDE.
3. REBAR: ASTM A615 GR. 60 or ASTM A706 GR. 60,
 ASTM A775 EPOXY COATED (GREEN)
4. MINIMUM DL FREEBOARD = 18"
5. MAXIMUM DL FREEBOARD = 20"

ALL TOP EDGES SHALL BE FINISHED UNIFORMLY THREE INCHES BACK ONTO THE DECK WITH A SMOOTH FINISHING TOOL THAT WILL GIVE A BULL-NOSED EDGE TO 1/2 INCH RADIUS.



JOB NAME:	
-----------	--

D. COLD STAR


--	--	--

PRODUCT: PRECAST CONCRETE FLOATING DOCK Page

JOB NO. 24-022	MARK NO. : M 01 00
-------------------	-----------------------

M-01 | 22


M-01 | ***22***

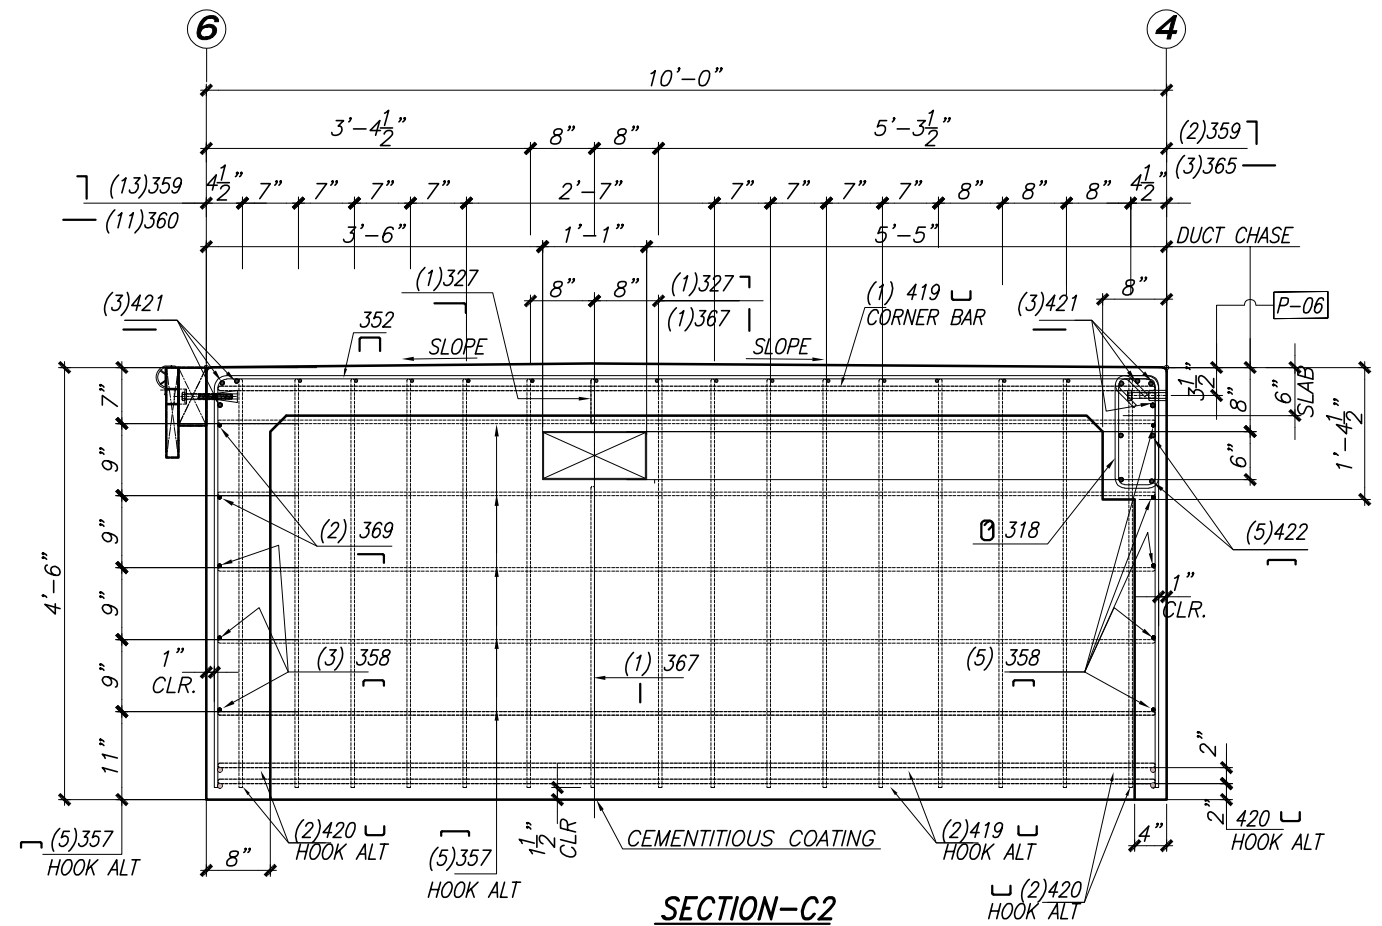


NO.	DATE	REVISIONS			DWN. jun	DATE: 8-18-26	CHK. AYK	DATE: 8-25-26
					JOB NAME: CAMP GOLD STAR			
					LOCATION: 4103 N. ZUCKERMAN RD. STOCKTON, CA, 95206			
					PRODUCT: PRECAST CONCRETE FLOATING DOCK			
					JOB NO. 24-022	MARK NO. : M-01		23

REBAR LIST SCHEDULE



[illegible]

  4650 Business Center Drive, Fairfield, CA 94534 (707) 439-7373 Office (925) 754-9494 Kie-Con (661) 758-1001 Pinnacle Prestress Precast Prestressed Concrete Products/PCI and Caltrans Certified	NOTES: 1. CONCRETE: MIX NO.: AS PER APPROVE DESIGN MIXED f'ci = 2,500 psi f'c = 5,000 psi (NWT) 2. IDENTIFICATION: CASTING DATE & JOB NUMBER SHALL BE MARKED AT END & SIDE. 3. REBAR: ASTM A615 GR. 60 or ASTM A706 GR. 60, ASTM A775 EPOXY COATED (GREEN) 4. MINIMUM DL FREEBOARD = 18" 5. MAXIMUM DL FREEBOARD = 20"	VOL. (CU.YD.) = STRIPPING WEIGHT (TONS)= SHIPPING WEIGHT (TONS)= LEGEND: TIF - TOP IN FORM BIF - BOTTOM IN FORM SIF - SIDE IN FORM (BM) - MEDIUM BROOM FINISH (FS) - STEEL FORM FINISH ALL TOP EDGES SHALL BE FINISHED UNIFORMLY THREE INCHES BACK ONTO THE DECK WITH A SMOOTH FINISHING TOOL THAT WILL GIVE A BULL-NOSED EDGE TO 1/2 INCH RADIUS.	STAMP: 	NO. DATE REVISIONS	DWN. RC DATE: 6-22-23 CHK. ANYK DATE: 6-24-23	JOB NAME: CAMP GOLD STAR	LOCATION: 4103 N. ZUCKERMAN RD. STOCKTON, CA, 95206	PRODUCT: PRECAST CONCRETE FLOATING DOCK	P a g e 24
						JOB NO. 24-022 MARK NO.: M-01			
						SHEET 5 OF 5			


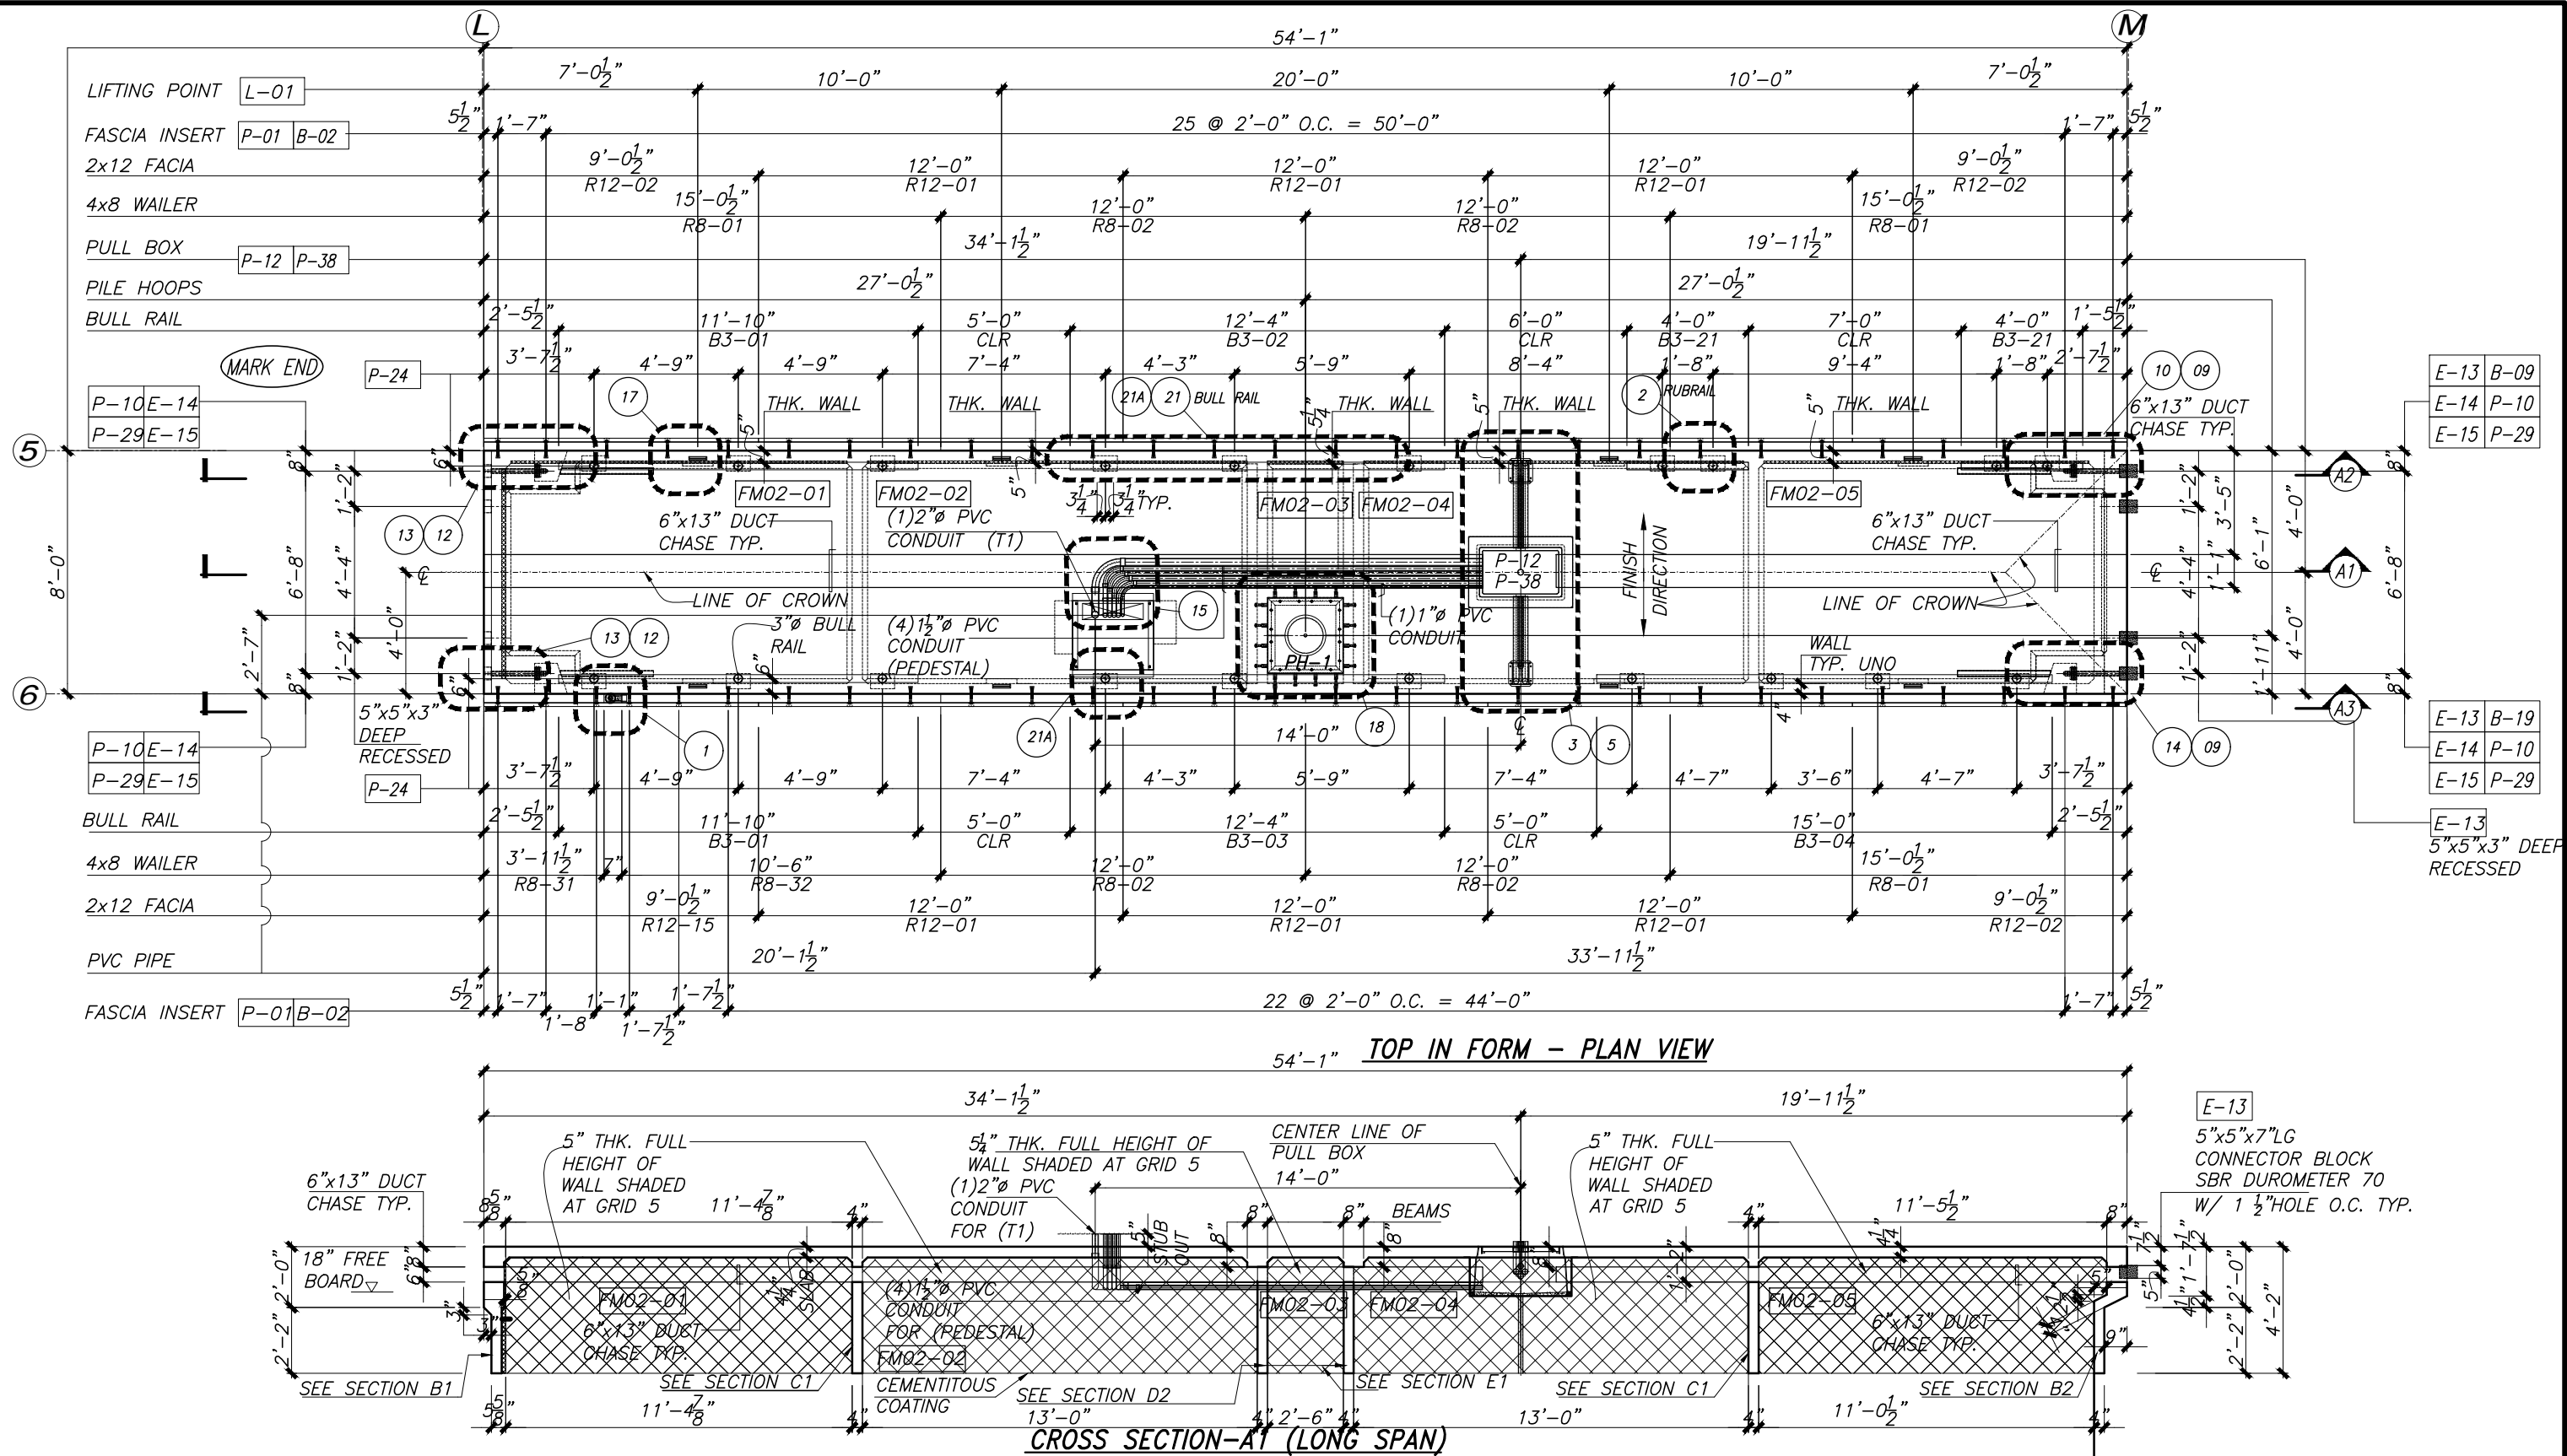


 4650 Business Center Drive, Fairfield, CA 94534 (707) 439-7373 Office (925) 754-9494 Kie-Con (661) 758-1001 Pinnacle Prestress Precast Prestressed Concrete Products/PCI and Caltrans Certified	NOTES: 1. CONCRETE: MIX NO.: AS PER APPROVE DESIGN MIXED f'ci = 2,500 psi f'c = 5,000 psi (NWT) 2. IDENTIFICATION: CASTING DATE & JOB NUMBER SHALL BE MARKED AT END & SIDE. 3. REBAR: ASTM A615 GR. 60 or ASTM A706 GR. 60, ASTM A775 EPOXY COATED (GREEN) 4. MINIMUM DL FREEBOARD = 18" 5. MAXIMUM DL FREEBOARD = 20"	VOL. (CU.YD.) = 15.00	STRIPPING WEIGHT (TONS)= 32.61	STAMP: 	NO.	DATE	REVISIONS			DWN.	RC	DATE: 6-15-26	CHK. AYK	DATE: 6-15-26
			SHIPPING WEIGHT (TONS)= 34.59											
		LEGEND: TIF - TOP IN FORM (BM) - MEDIUM BROOM FINISH BIF - BOTTOM IN FORM (FS) - STEEL FORM FINISH SIF - SIDE IN FORM ALL TOP EDGES SHALL BE FINISHED UNIFORMLY THREE INCHES BACK ONTO THE DECK WITH A SMOOTH FINISHING TOOL THAT WILL GIVE A BULL-NOSED EDGE TO 1/2 INCH RADIUS.												



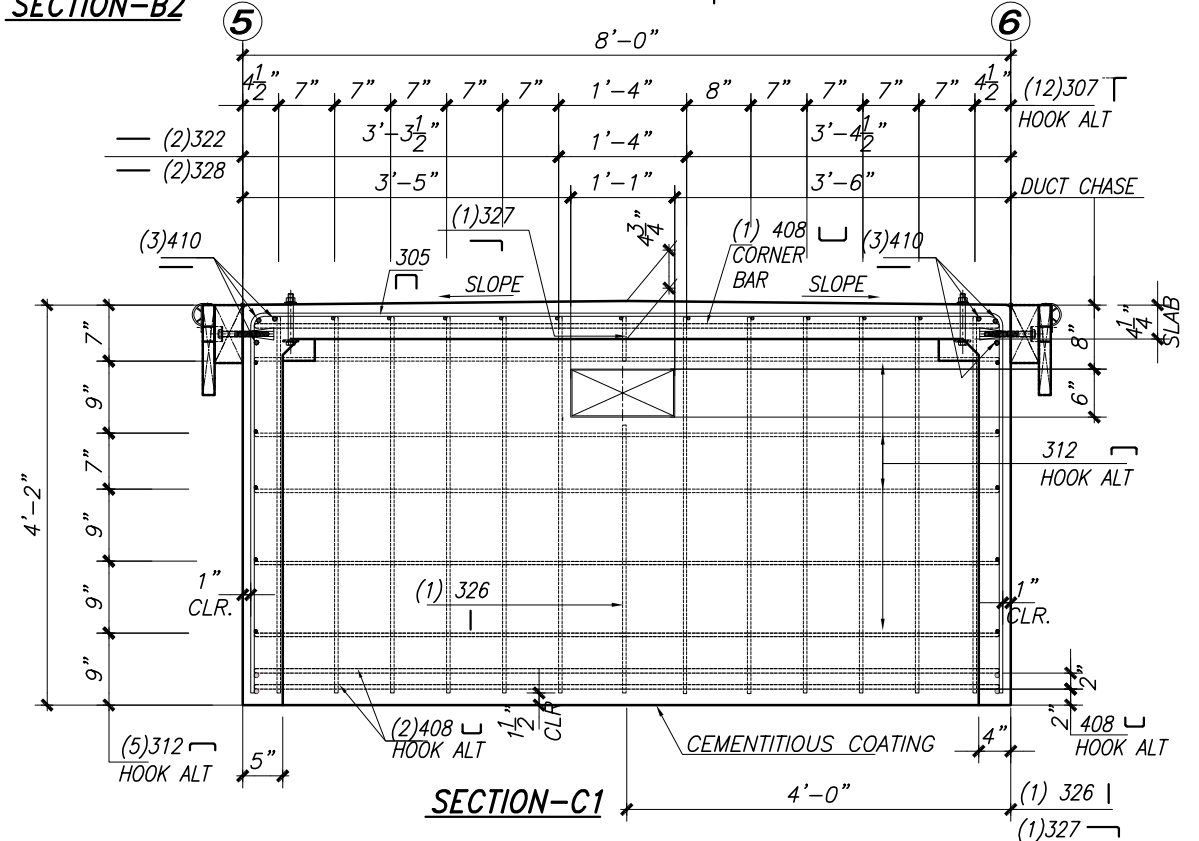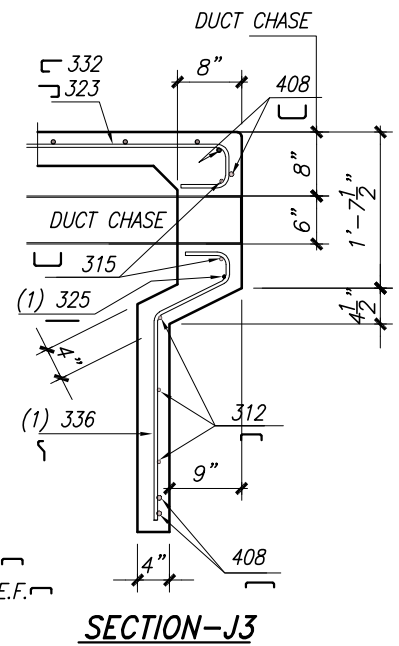

DWN.	jun	DATE:	8-8-26	CHK.	AYK	DATE:	9-15-26
JOB NAME:		CAMP GOLD STAR					
LOCATION:		4103 N. ZUCKERMAN RD. STOCKTON, CA, 95206					
PRODUCT:		PRECAST CONCRETE FLOATING DOCK					
JOB NO.		MARK NO. :				Page	
24-022		M-02				27	

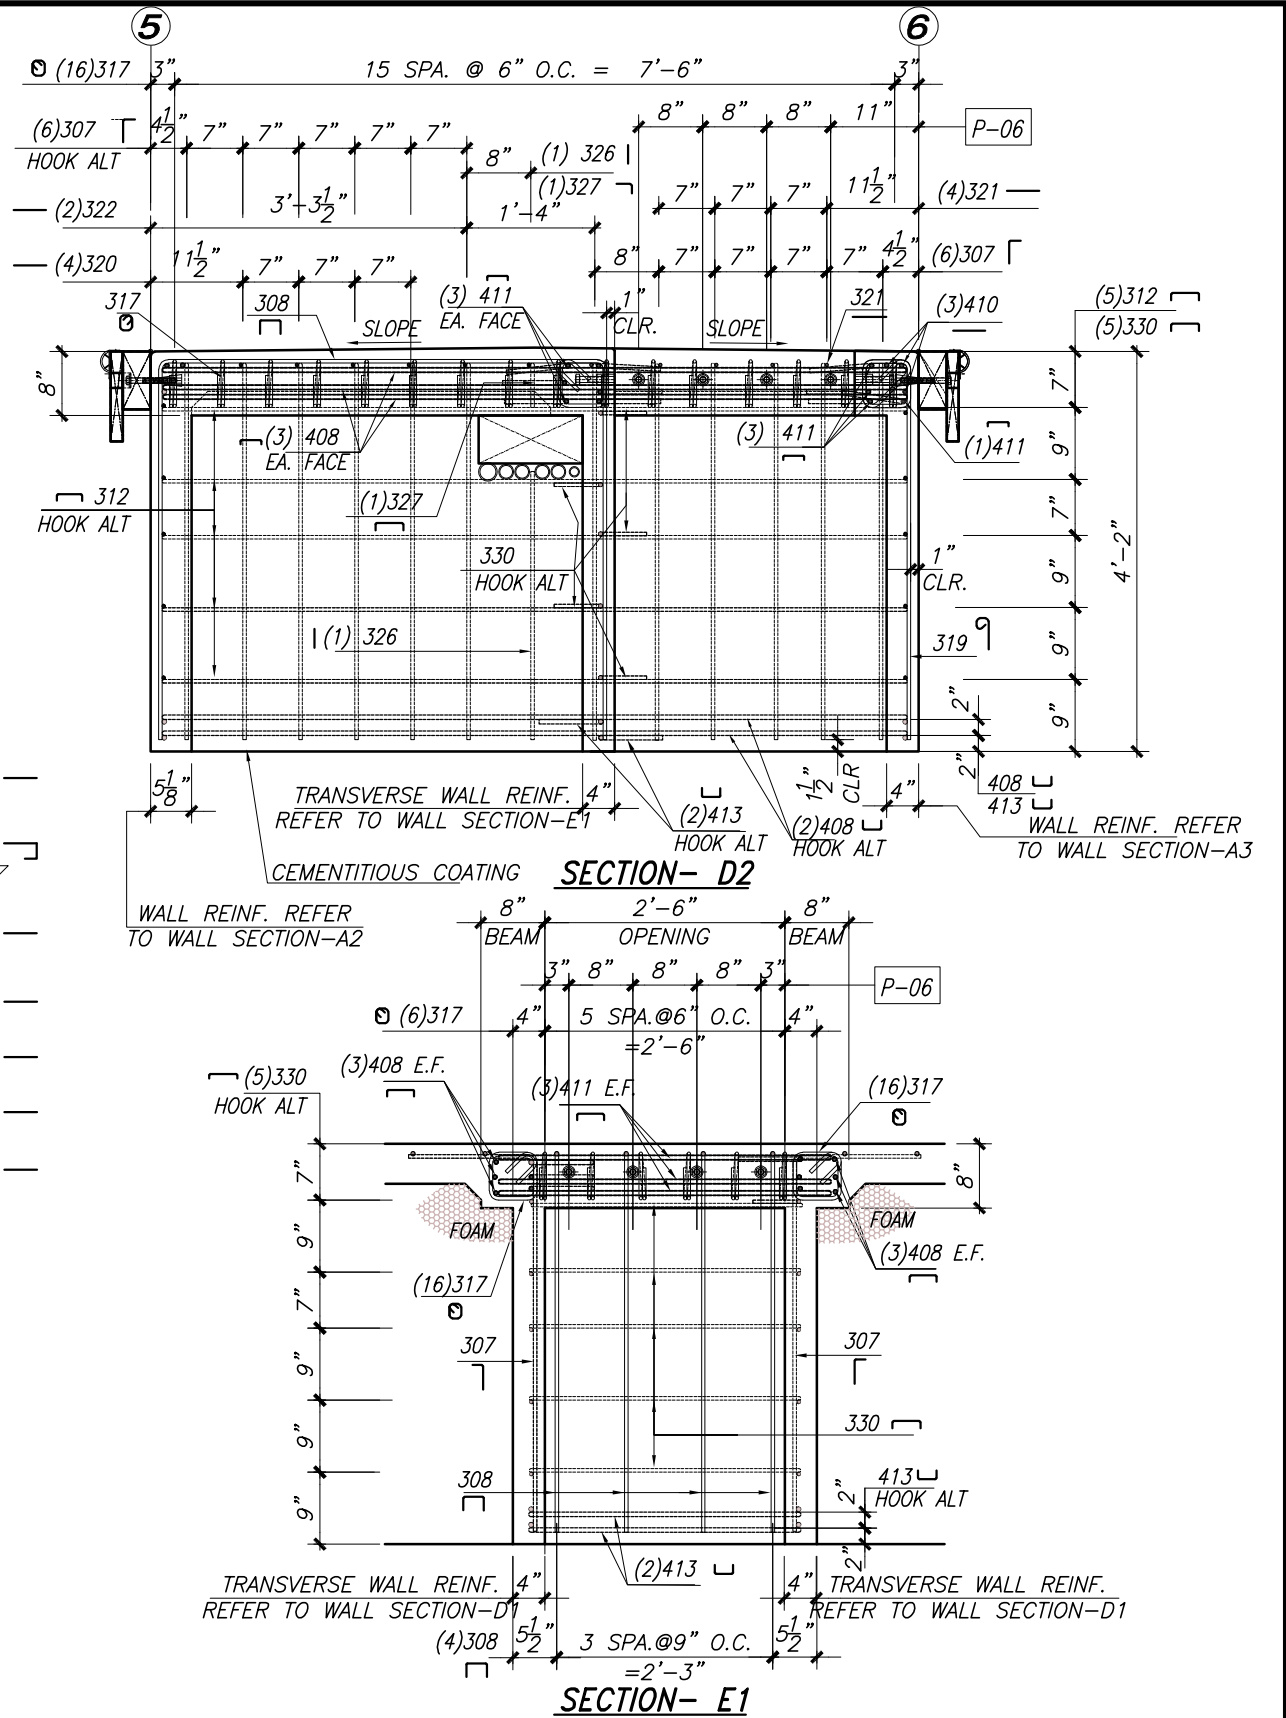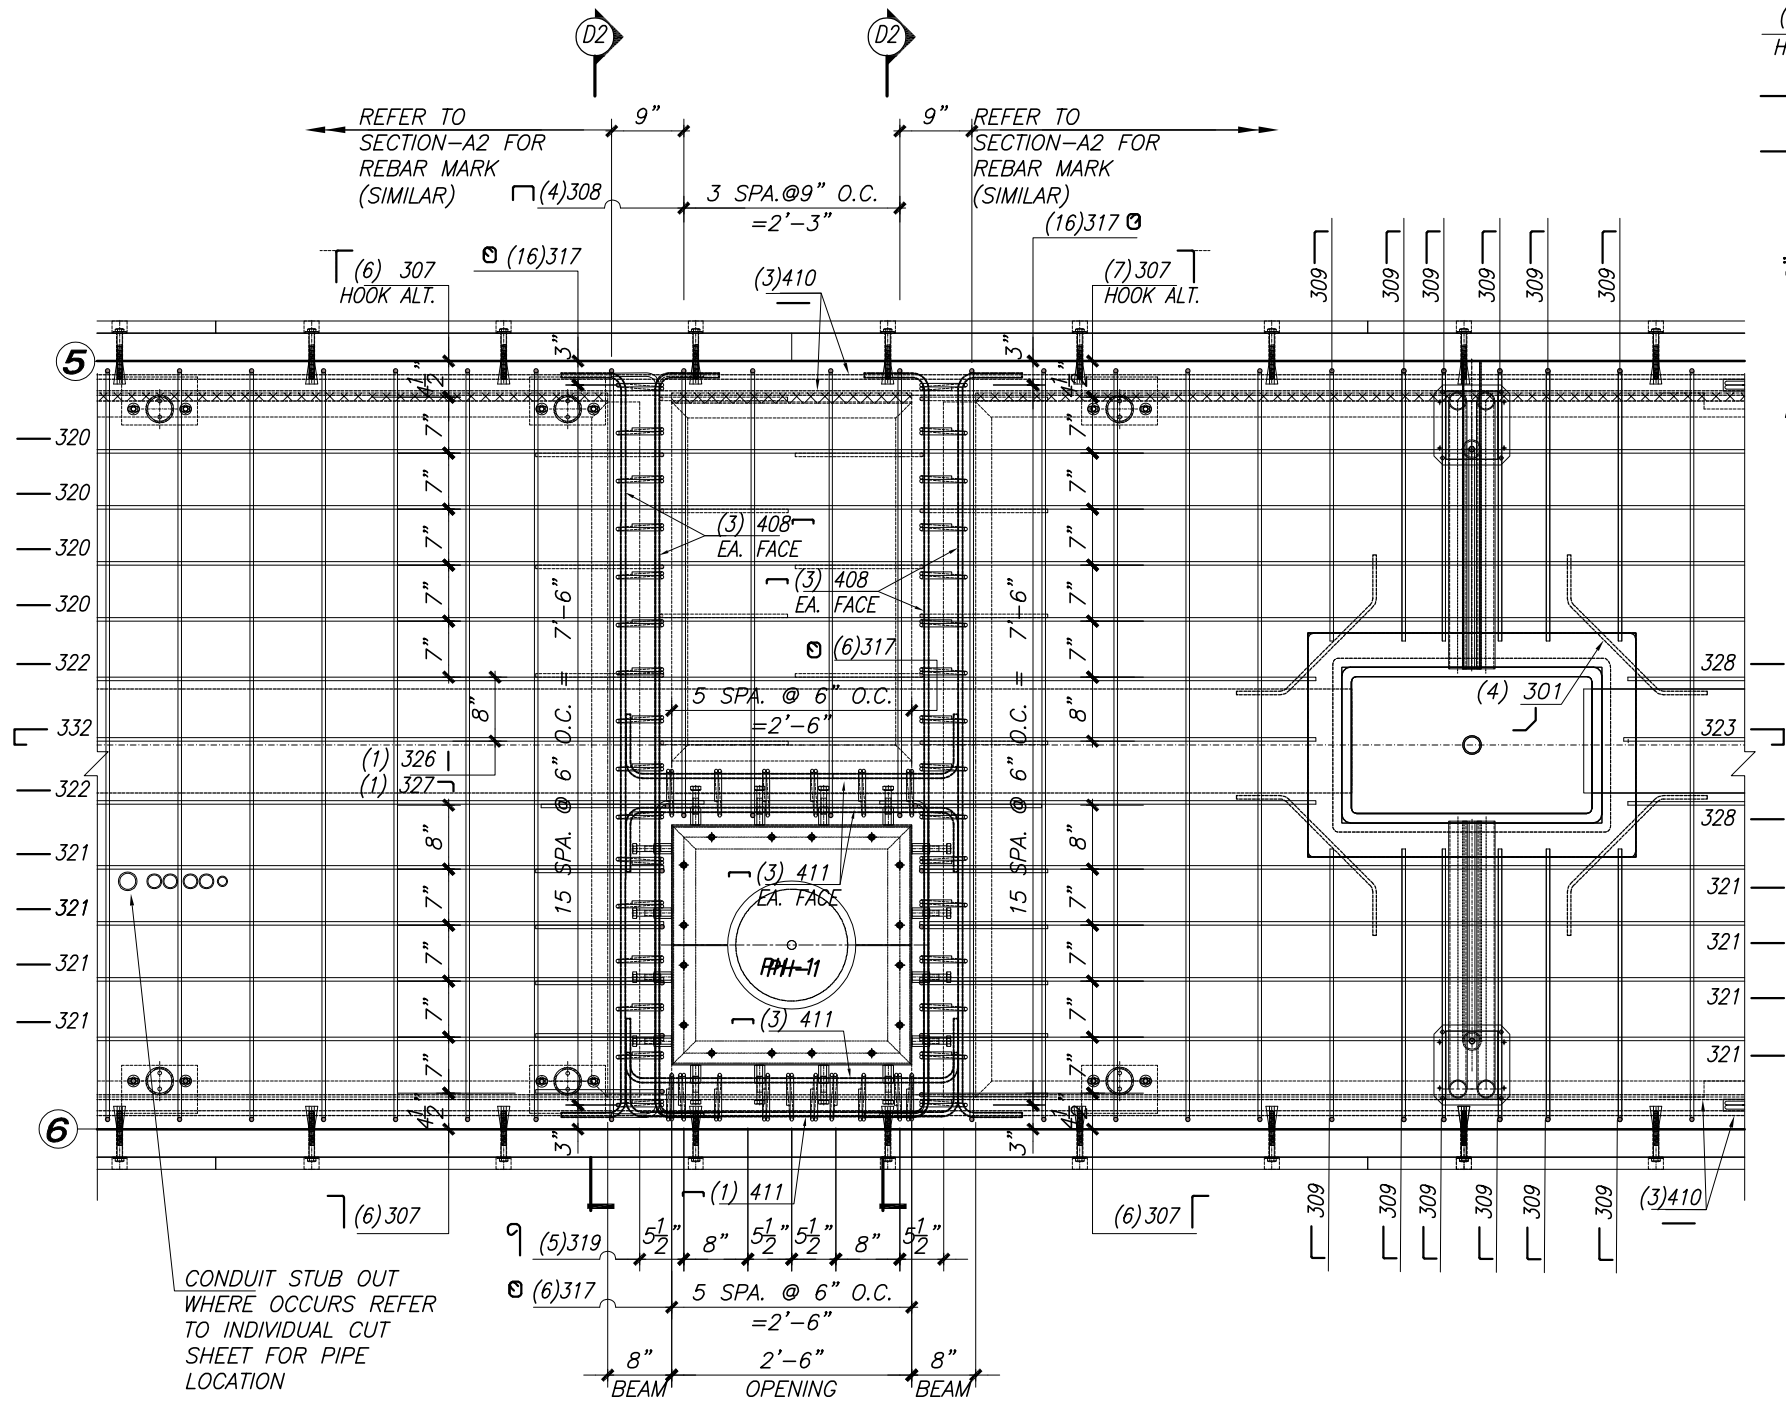

MAMMOTH
PRECAST SOLUTIONS
4650 Business Center Drive, Fairfield, CA 94534
(707) 439-7373 Office
(925) 754-9494 Kie-Con (661) 758-1001 Pinnacle Prestress
Precast Prestressed Concrete Products/PCI and Caltrans Certified

NOTES:

- CONCRETE: MIX NO.: AS PER APPROVE DESIGN MIXED
 $f'_{ci} = 2,500$ psi $f'_c = 5,000$ psi (NWT)
- IDENTIFICATION: CASTING DATE & JOB NUMBER SHALL BE MARKED AT END & SIDE.
- REBAR: ASTM A615 GR. 60 or ASTM A706 GR. 60,
ASTM A775 EPOXY COATED (GREEN)
- MINIMUM DL FREEBOARD = 18"
- MAXIMUM DL FREEBOARD = 20"

VOL. (CU.YD.) = 14.33

STRIPPING WEIGHT (TONS) = 32.40

SHIPPING WEIGHT (TONS) = 34.48

LEGEND:

TIF - TOP IN FORM
BIF - BOTTOM IN FORM
SIF - SIDE IN FORM

(B) - MEDIUM BROOM FINISH
(S) - STEEL FORM FINISH

ALL TOP EDGES SHALL BE FINISHED UNIFORMLY THREE INCHES
BACK ONTO THE DECK WITH A SMOOTH FINISHING TOOL THAT WILL
GIVE A BULL-NOSED EDGE TO 1/2 INCH RADIUS.

STAMP:



NO.

DATE

REVISIONS

DWN. jun

DATE: 8-8-26

CHK. AYK

DATE: 9-15-26

JOB NAME: CAMP GOLD STAR

LOCATION: 4103 N. ZUCKERMAN RD. STOCKTON, CA, 95206

PRODUCT: PRECAST CONCRETE FLOATING DOCK

JOB NO. 24-022


MARK NO. :


M-02

Page 28

REBAR LIST SCHEDULE

[illegible]

  4650 Business Center Drive, Fairfield, CA 94534 (707) 439-7373 Office (925) 754-9494 Kie-Con (661) 758-1001 Pinnacle Prestress Precast Prestressed Concrete Products/PCI and Caltrans Certified	NOTES: 1. CONCRETE: MIX NO.: AS PER APPROVE DESIGN MIXED f'ci = 2,500 psi f'c = 5,000 psi (NWT) 2. IDENTIFICATION: CASTING DATE & JOB NUMBER SHALL BE MARKED AT END & SIDE. 3. REBAR: ASTM A615 GR. 60 or ASTM A706 GR. 60, ASTM A775 EPOXY COATED (GREEN) 4. MINIMUM DL FREEBOARD = 18" 5. MAXIMUM DL FREEBOARD = 20"	VOL. (CU.YD.) =	STRIPPING WEIGHT (TONS)=	 9/21/2026	NO.	DATE	REVISIONS	DWN. jun	DATE: 8-8-26	CHK. AYK	DATE: 9-15-26
		SHIPPING WEIGHT (TONS)=	LEGEND: TIF - TOP IN FORM BIF - BOTTOM IN FORM SIF - SIDE IN FORM ALL TOP EDGES SHALL BE FINISHED UNIFORMLY THREE INCHES BACK ONTO THE DECK WITH A SMOOTH FINISHING TOOL THAT WILL GIVE A BULL-NOSED EDGE TO 1/2 INCH RADIUS.								

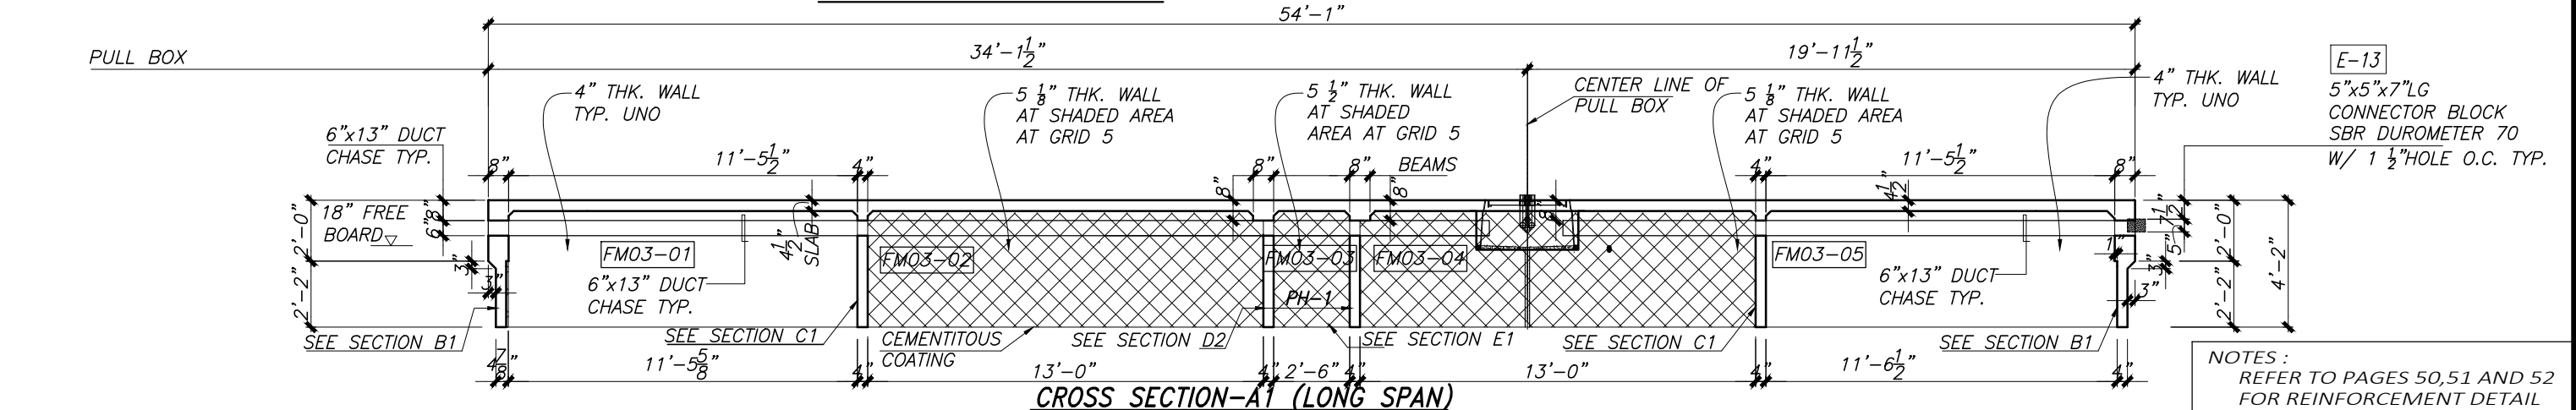

NOTES :
REFER TO PAGES 50,51 AND 52
FOR REINFORCEMENT DETAIL

 **MAMMOTH**
PRECAST SOLUTIONS

4650 Business Center Drive, Fairfield, CA 94534
(707) 439-7373 Office
(925) 754-9494 Kie-Con (661) 758-1001 Pinnacle Prestress

Precast Prestressed Concrete Products/PCI and Caltrans Certified

NOTES:

1. CONCRETE: MIX NO.: AS PER APPROVE DESIGN MIXED
 f'_{ci} = 2,500 psi f'_c = 5,000 psi (NWT)
2. IDENTIFICATION: CASTING DATE & JOB NUMBER SHALL BE
 MARKED AT END & SIDE.
3. REBAR: ASTM A615 GR. 60 or ASTM A706 GR. 60,
 ASTM A775 EPOXY COATED (GREEN)
4. MINIMUM DL FREEBOARD = 18"
5. MAXIMUM DL FREEBOARD = 20"

$$VOL. (CU. YD.) = 15.0$$

STRIPPING WEIGHT (TONS)= 32.61

SHIPPING WEIGHT (TONS)=	34.06
-------------------------	-------


LEGEND:

LEGEND:
TIF - TOP IN FORM
BIF - BOTTOM IN FORM
SIF - SIDE IN FORM

(BM) - MEDIUM BROOM FINISH
(FS) - STEEL FORM FINISH

ALL TOP EDGES SHALL BE FINISHED UNIFORMLY THREE INCHES BACK ONTO THE DECK WITH A SMOOTH FINISHING TOOL THAT WILL GIVE A BULL-NOSED EDGE TO 1/2 INCH RADIUS.

STAMP:

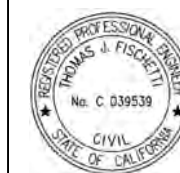

9/21/2026

	NO.	DATE
--	-----	------

DATE _____

REVISIONS

	DWN.
--	------

RC

DATE: 6-15-26

CHK. AYK	DATE: 6-15-26
----------	---------------

	JOB NAME:
--	-----------

CAMP GOLD STAR

LOCATION:

4103 N. ZUCKERMAN RD. STOCKTON, CA, 95206

	2007	2008	2009	
--	------	------	--

PRECAST CONCRETE FLOATING DOCK

	PRODUCT:
--	-----------------

PRECAST CONCRETE FLOATING DOCK Page

JOB NO.
24 02

MARK NO. :	QTY:
------------	------

24-02

	M-0.3	ONE	30
--	-------	-----	----

--	--

	TH	FR	SA	SU
--	-----------	-----------	-----------	-----------


REBAR LIST SCHEDULE



[illegible]

#4 ASTM A615 or ASTM A706 GR. 60 - EPOXY COATED ASTM A775 (GREEN)

[illegible]


STAMP:

 STAMP:	NO.	DATE	REVISIONS		DWN.	RC	DATE: 6-22-23	CHK. A.Y.K.	DATE: 6-24-23
 9/21/2026					JOB NAME: CAMP GOLD STAR				
					LOCATION: 4103 N. ZUCKERMAN RD. STOCKTON, CA, 95206				
					PRODUCT: PRECAST CONCRETE FLOATING DOCK				
					JOB NO. 24-022		MARK NO. : M-03		
					SHEET 5 OF 5				
					Page 31				

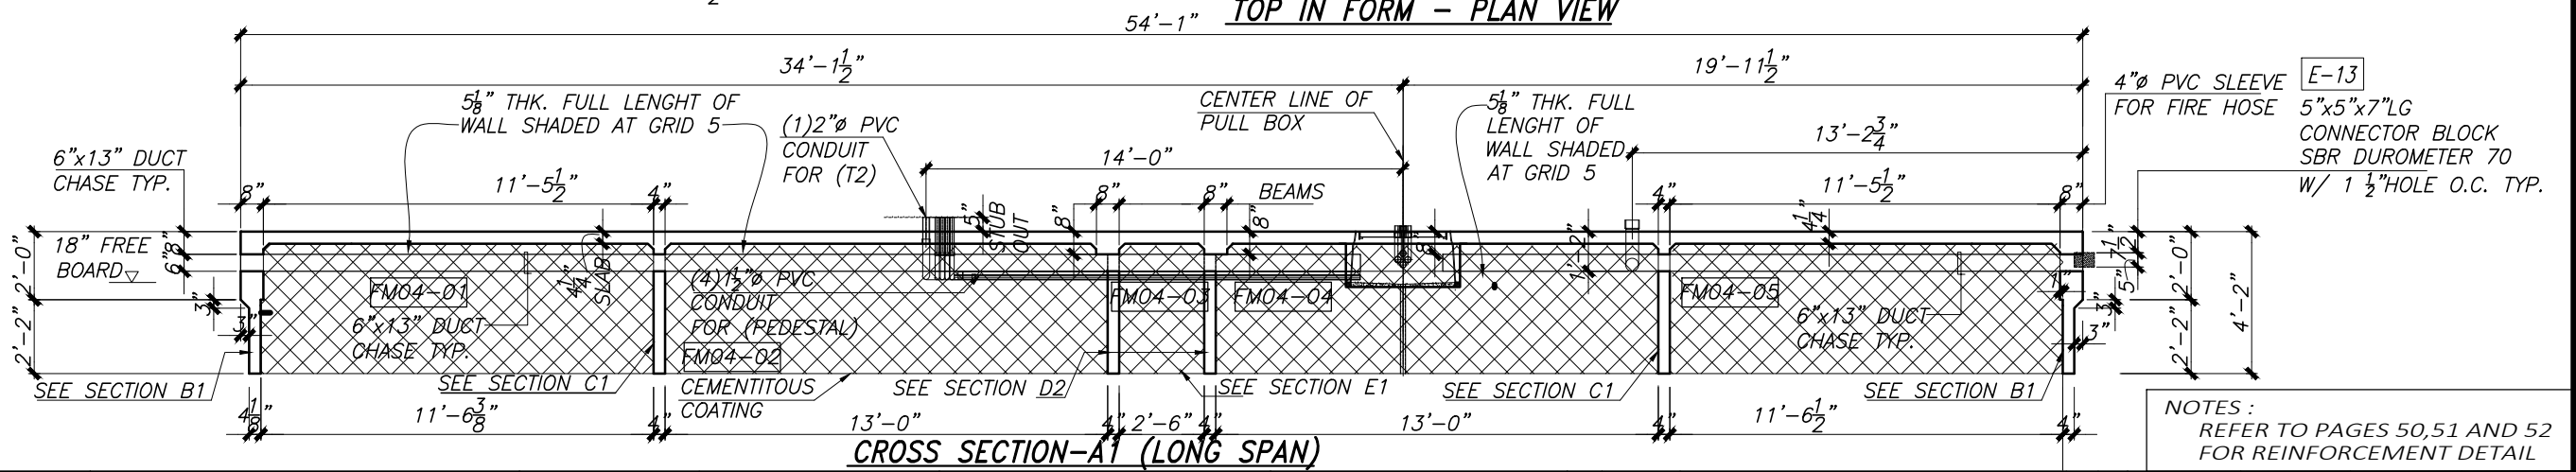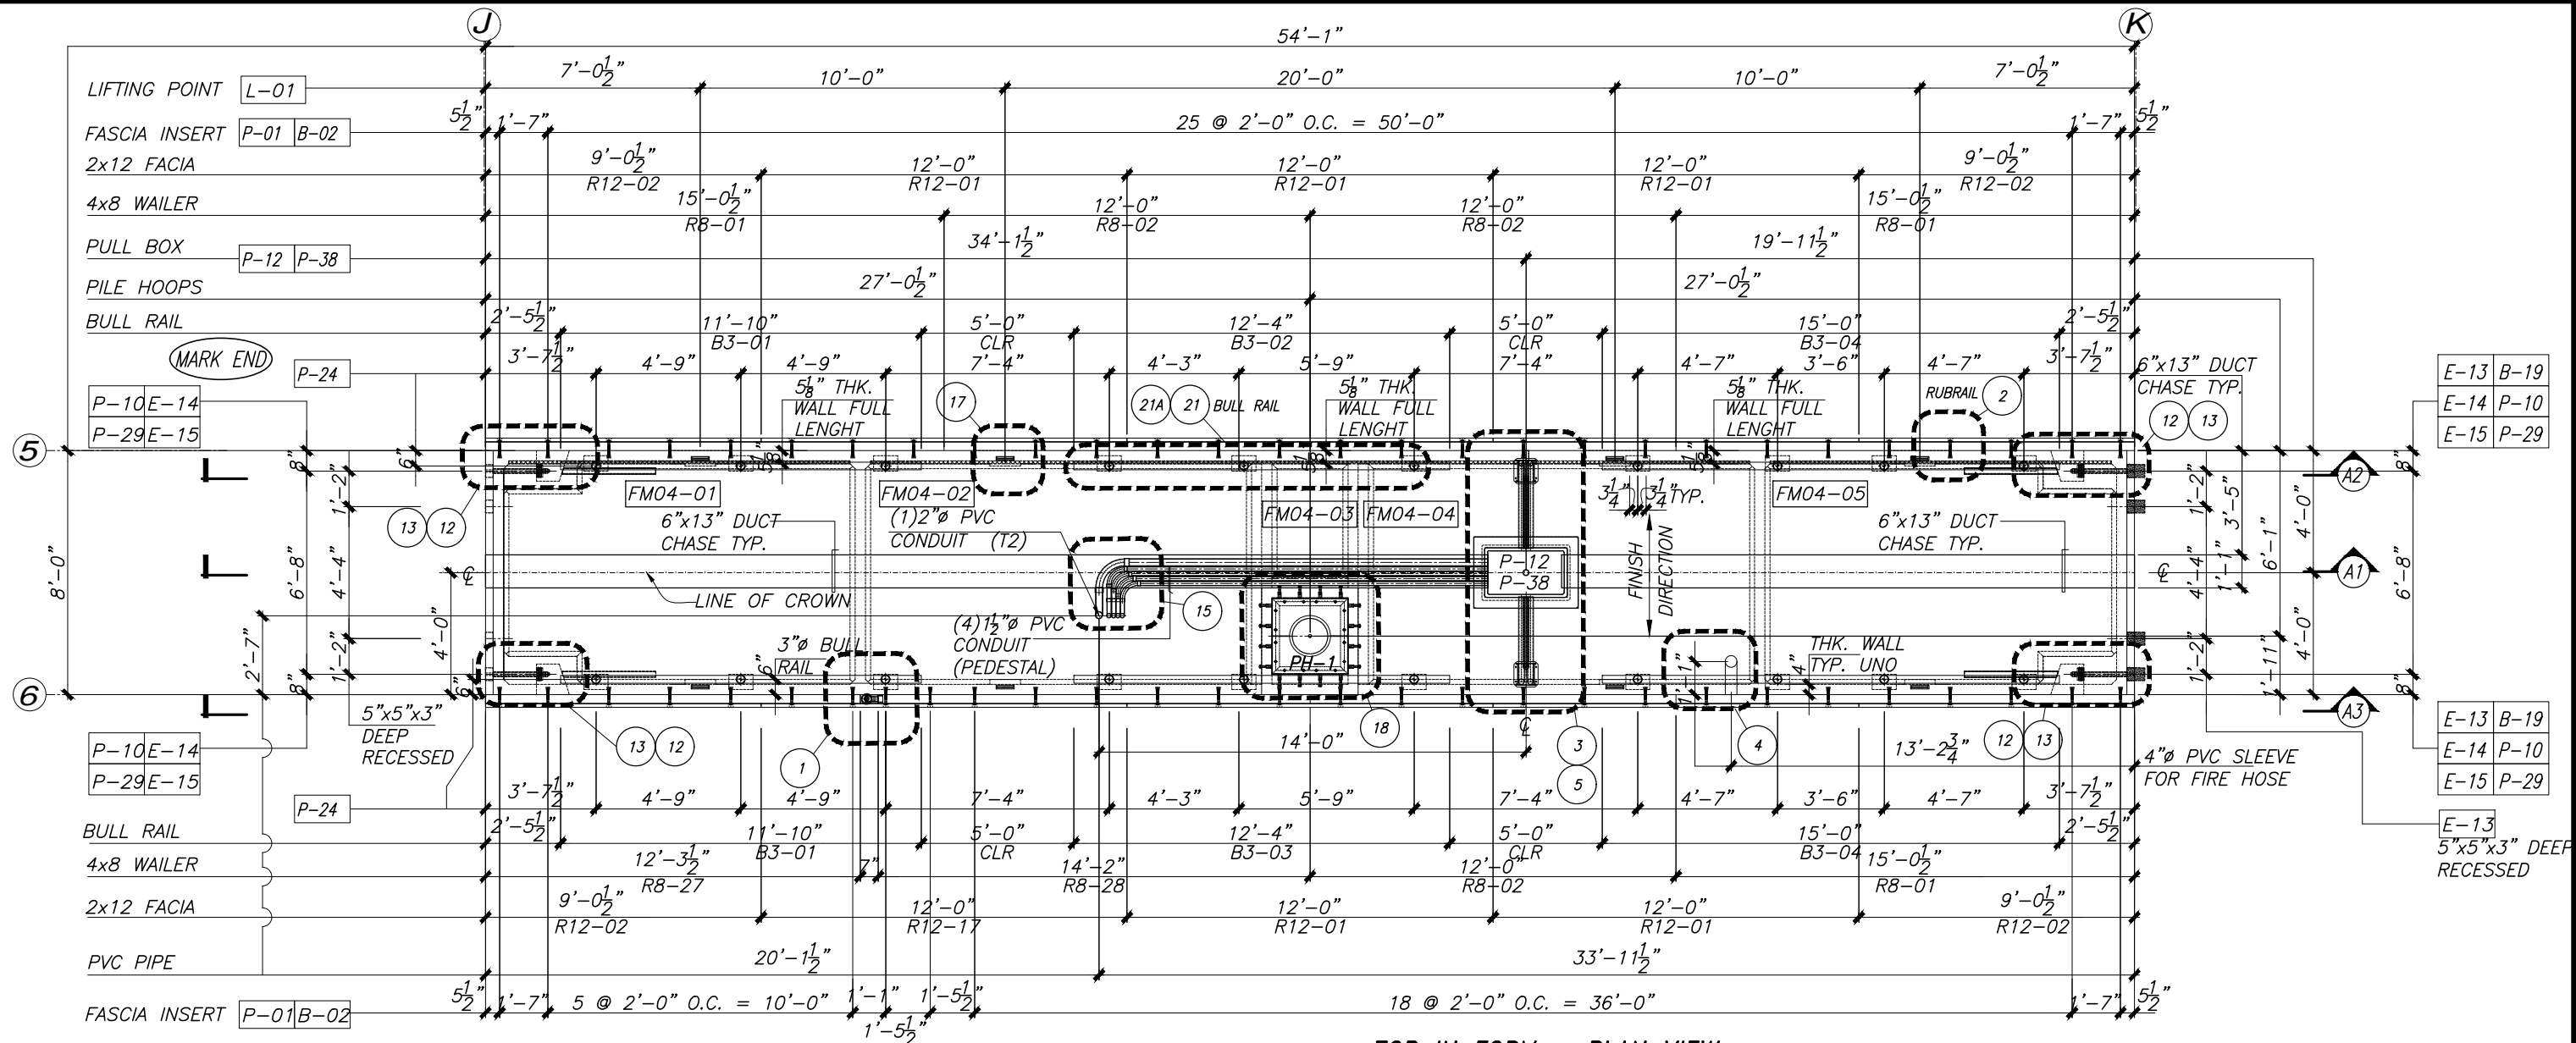

- NOTES:
- CONCRETE: MIX NO.: AS PER APPROVE DESIGN MIXED
 $f'_{ci} = 2,500 \text{ psi}$ $f'_c = 5,000 \text{ psi}$ (NWT)
 - IDENTIFICATION: CASTING DATE & JOB NUMBER SHALL BE MARKED AT END & SIDE.
 - REBAR: ASTM A615 GR. 60 or ASTM A706 GR. 60, ASTM A775 EPOXY COATED (GREEN)
 - MINIMUM DL FREEBOARD = 18"
 - MAXIMUM DL FREEBOARD = 20"

VOL. (CU.YD.) = 14.94	STRIPPING WEIGHT (TONS) = 32.46
SHIPPING WEIGHT (TONS) = 34.43	
LEGEND:	
TIF - TOP IN FORM	(B) - MEDIUM BROOM FINISH
BIF - BOTTOM IN FORM	(S) - STEEL FORM FINISH
SIF - SIDE IN FORM	
ALL TOP EDGES SHALL BE FINISHED UNIFORMLY THREE INCHES BACK ONTO THE DECK WITH A SMOOTH FINISHING TOOL THAT WILL GIVE A BULL-NOSED EDGE TO 1/2 INCH RADIUS.	

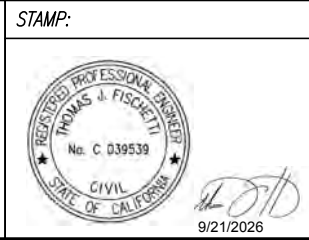

NO.	DATE	REVISIONS

DWNL	RC	DATE: 6-15-26	CHK. AYK	DATE: 6-15-26
JOB NAME: CAMP GOLD STAR				
LOCATION: 4103 N. ZUCKERMAN RD. STOCKTON, CA, 95206				
PRODUCT: PRECAST CONCRETE FLOATING DOCK				
JOB NO. 24-022	MARK NO. :	QTY:	Page	
M-04		ONE	32	

REBAR LIST SCHEDULE


[illegible]

#4 ASTM A615 or ASTM A706 GR. 60 - EPOXY COATED ASTM A775 (GREEN)


[illegible]

STAMP:

[illegible]

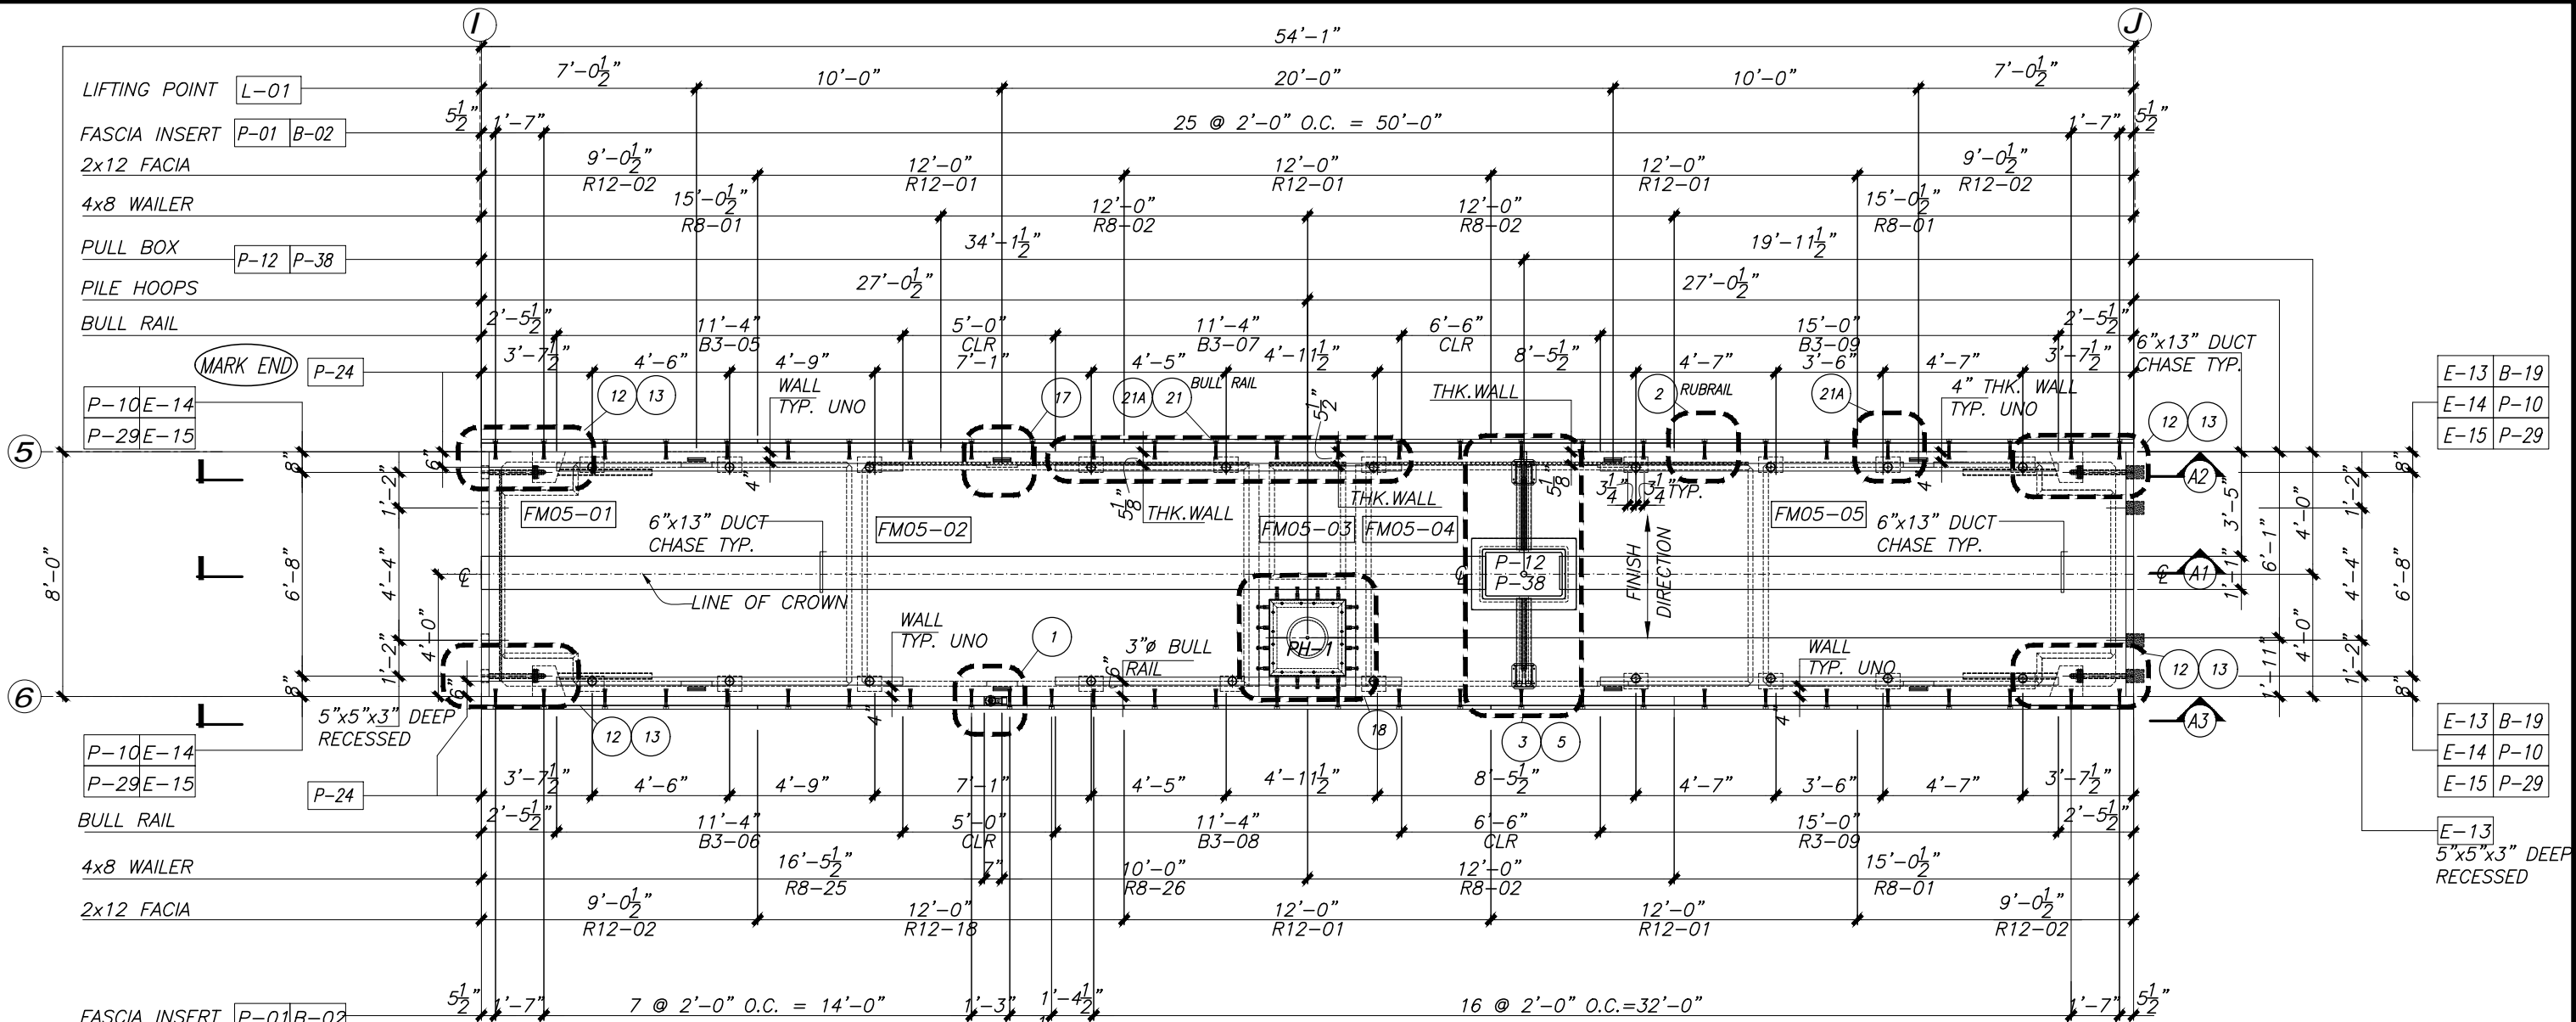

TOP IN FORM - PLAN VIEW

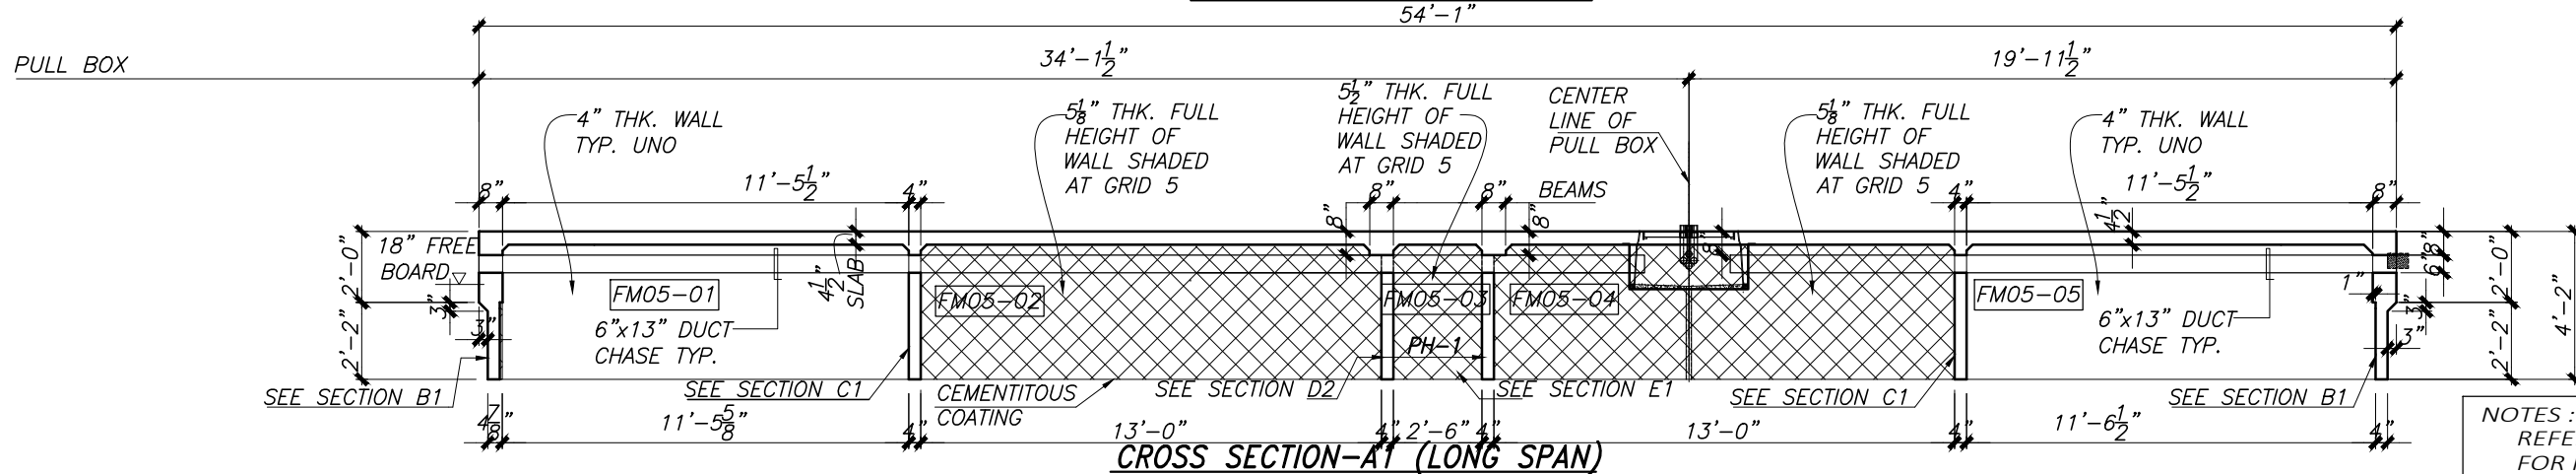


CROSS SECTION-A1 (LONG SPAN)

NOTES:
REFER TO PAGES 50,51 AND 52
FOR REINFORCEMENT DETAIL



- NOTES:
- CONCRETE: MIX NO.: AS PER APPROVE DESIGN MIXED
 $f'_{ci} = 2,500 \text{ psi}$ $f'_c = 5,000 \text{ psi}$ (NWT)
 - IDENTIFICATION: CASTING DATE & JOB NUMBER SHALL BE MARKED AT END & SIDE.
 - REBAR: ASTM A615 GR. 60 or ASTM A706 GR. 60,
ASTM A775 EPOXY COATED (GREEN)
 - MINIMUM DL FREEBOARD = 18"
 - MAXIMUM DL FREEBOARD = 20"

VOL. (CU.YD.) = 15.0	STRIPPING WEIGHT (TONS) = 32.61
	SHIPPING WEIGHT (TONS) = 34.06
LEGEND: TIF - TOP IN FORM BIF - BOTTOM IN FORM SIF - SIDE IN FORM ALL TOP EDGES SHALL BE FINISHED UNIFORMLY THREE INCHES BACK ONTO THE DECK WITH A SMOOTH FINISHING TOOL THAT WILL GIVE A BULL-NOSED EDGE TO 1/2 INCH RADIUS.	
② - MEDIUM BROOM FINISH FS - STEEL FORM FINISH	

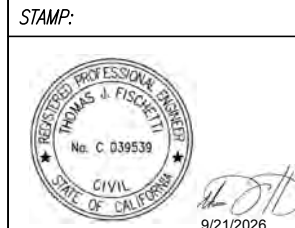


NO.	DATE	REVISIONS

DWNL	RC	DATE: 6-15-26	CHK. AYK	DATE: 6-15-26
JOB NAME: CAMP GOLD STAR				
LOCATION: 4103 N. ZUCKERMAN RD. STOCKTON, CA, 95206				
PRODUCT: PRECAST CONCRETE FLOATING DOCK				
JOB NO. 24-022	MARK NO. :	QTY:	Page	
M-05		ONE	34	

REBAR LIST SCHEDULE

[illegible]

  MAMMOTH PRECAST SOLUTIONS 4650 Business Center Drive, Fairfield, CA 94534 (707) 438-7373 Office (925) 754-9494 Kie-Con (661) 758-1001 Pinnacle Prestress <i>Precast Prestressed Concrete Products/PCI and Caltrans Certified</i>	NOTES:	VOL. (CU.YD.) =	STRIPPING WEIGHT (TONS)=	STAMP:	NO.	DATE	REVISIONS	DWN.	RC	DATE: 6-22-23	CHK. A/YK	DATE: 6-24-23			
	1. CONCRETE: MIX NO.: AS PER APPROVE DESIGN MIXED f'ci = 2,500 psi f'c = 5,000 psi (NWT)			SHIPPING WEIGHT (TONS)=	 <i>[Signature]</i> 9/21/2026				JOB NAME: CAMP GOLD STAR						
	2. IDENTIFICATION: CASTING DATE & JOB NUMBER SHALL BE MARKED AT END & SIDE.	LEGEND:	BM - MEDIUM BROOM FINISH FS - STEEL FORM FINISH						LOCATION: 4103 N. ZUCKERMAN RD. STOCKTON, CA, 95206						
	3. REBAR: ASTM A615 GR. 60 or ASTM A706 GR. 60, ASTM A775 EPOXY COATED (GREEN)	TIF - TOP IN FORM BIF - BOTTOM IN FORM SIF - SIDE IN FORM							PRODUCT: PRECAST CONCRETE FLOATING DOCK					Page	
	4. MINIMUM DL FREEBOARD = 18"	ALL TOP EDGES SHALL BE FINISHED UNIFORMLY THREE INCHES BACK ONTO THE DECK WITH A SMOOTH FINISHING TOOL THAT WILL GIVE A BULL-NOSED EDGE TO 1/2 INCH RADIUS.							JOB NO. 24-022					M-05	35
	5. MAXIMUM DL FREEBOARD = 20"								SHEET 5 OF 5						



NOTES:

1. CONCRETE: MIX NO.: AS PER APPROVE DESIGN MIXED
 $f'_{ci} = 2,500 \text{ psi}$ $f'_c = 5,000 \text{ psi}$ (NWT)
2. IDENTIFICATION: CASTING DATE & JOB NUMBER SHALL BE MARKED AT END & SIDE.
3. REBAR: ASTM A615 GR. 60 or ASTM A706 GR. 60,
ASTM A775 EPOXY COATED (GREEN)
4. MINIMUM DL FREEBOARD = 18"
5. MAXIMUM DL FREEBOARD = 20"

VOL. (CU.YD.) = 14.94	STRIPPING WEIGHT (TONS)= 32.46
	SHIPPING WEIGHT (TONS)= 34.43

LEGEND:

TIF - TOP IN FORM

BIF - BOTTOM IN FORM

SIF - SIDE IN FORM

 - MEDIUM BROOM FINISH
 - STEEL FORM FINISH

ALL TOP EDGES SHALL BE FINISHED UNIFORMLY THREE INCHES BACK ONTO THE DECK WITH A SMOOTH FINISHING TOOL THAT WILL GIVE A BULL-NOSED EDGE TO 1/2" INCH RADIUS.

STAMP:



NO.	DATE	REVISIONS	DWN.	RC	DATE: 6-15-26	CHK. A.Y.K.	DATE: 6-15-26
			JOB NAME: CAMP GOLD STAR				
			LOCATION: 4103 N. ZUCKERMAN RD. STOCKTON, CA, 95206				
			PRODUCT: PRECAST CONCRETE FLOATING DOCK				
			JOB NO. 24-022		MARK NO. : M-06		QTY: ONE
							36

REBAR LIST SCHEDULE



[illegible]

#4 ASTM A615 or ASTM A706 GR. 60 - EPOXY COATED ASTM A775 (GREEN)

[illegible]

STAMP:

 <i>[Signature]</i> 9/21/2026			JOB NAME:	CAMP GOLD STAR
			LOCATION:	4103 N. ZUCKERMAN RD. STOCKTON, CA, 952
			PRODUCT:	PRECAST CONCRETE FLOATING DOCK
			JOB NO.	MARK NO. :
			24-022	M-06
			SHEET 5 OF 5	3

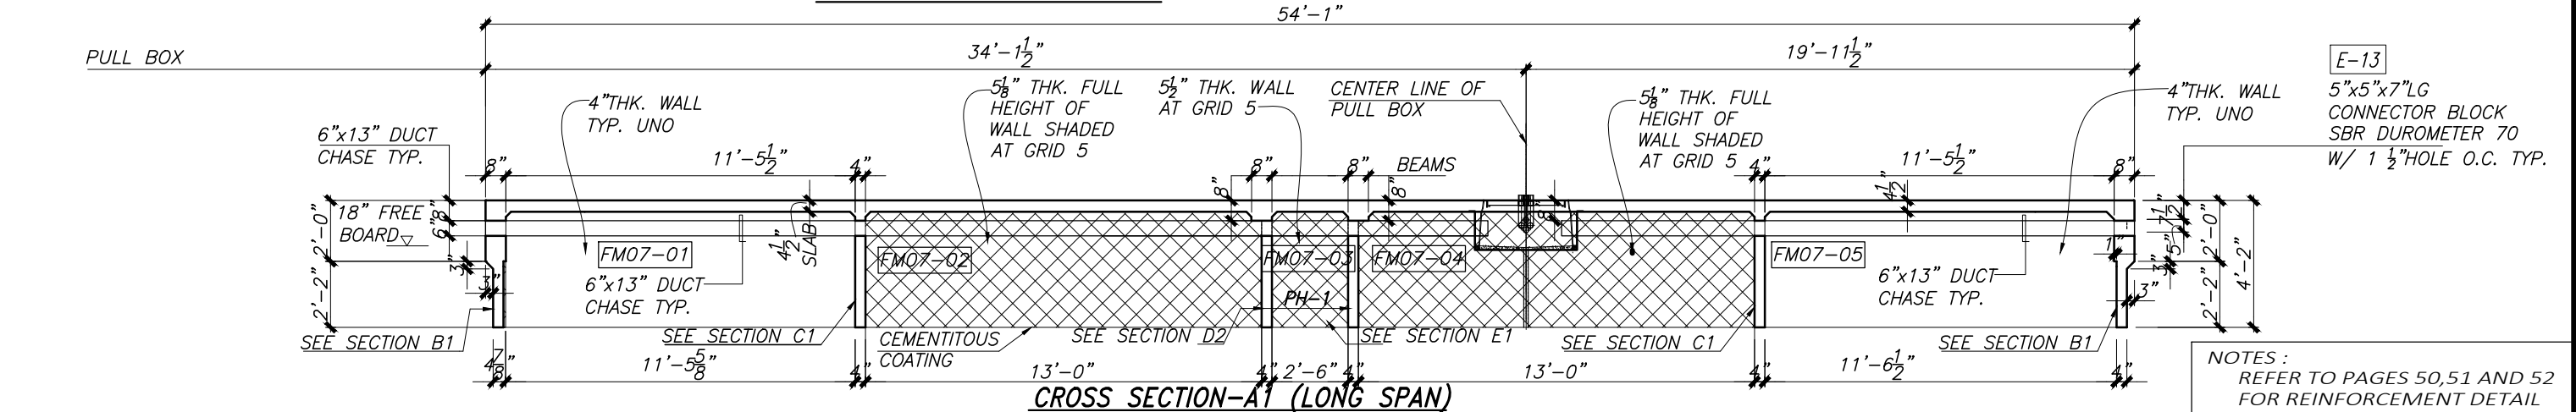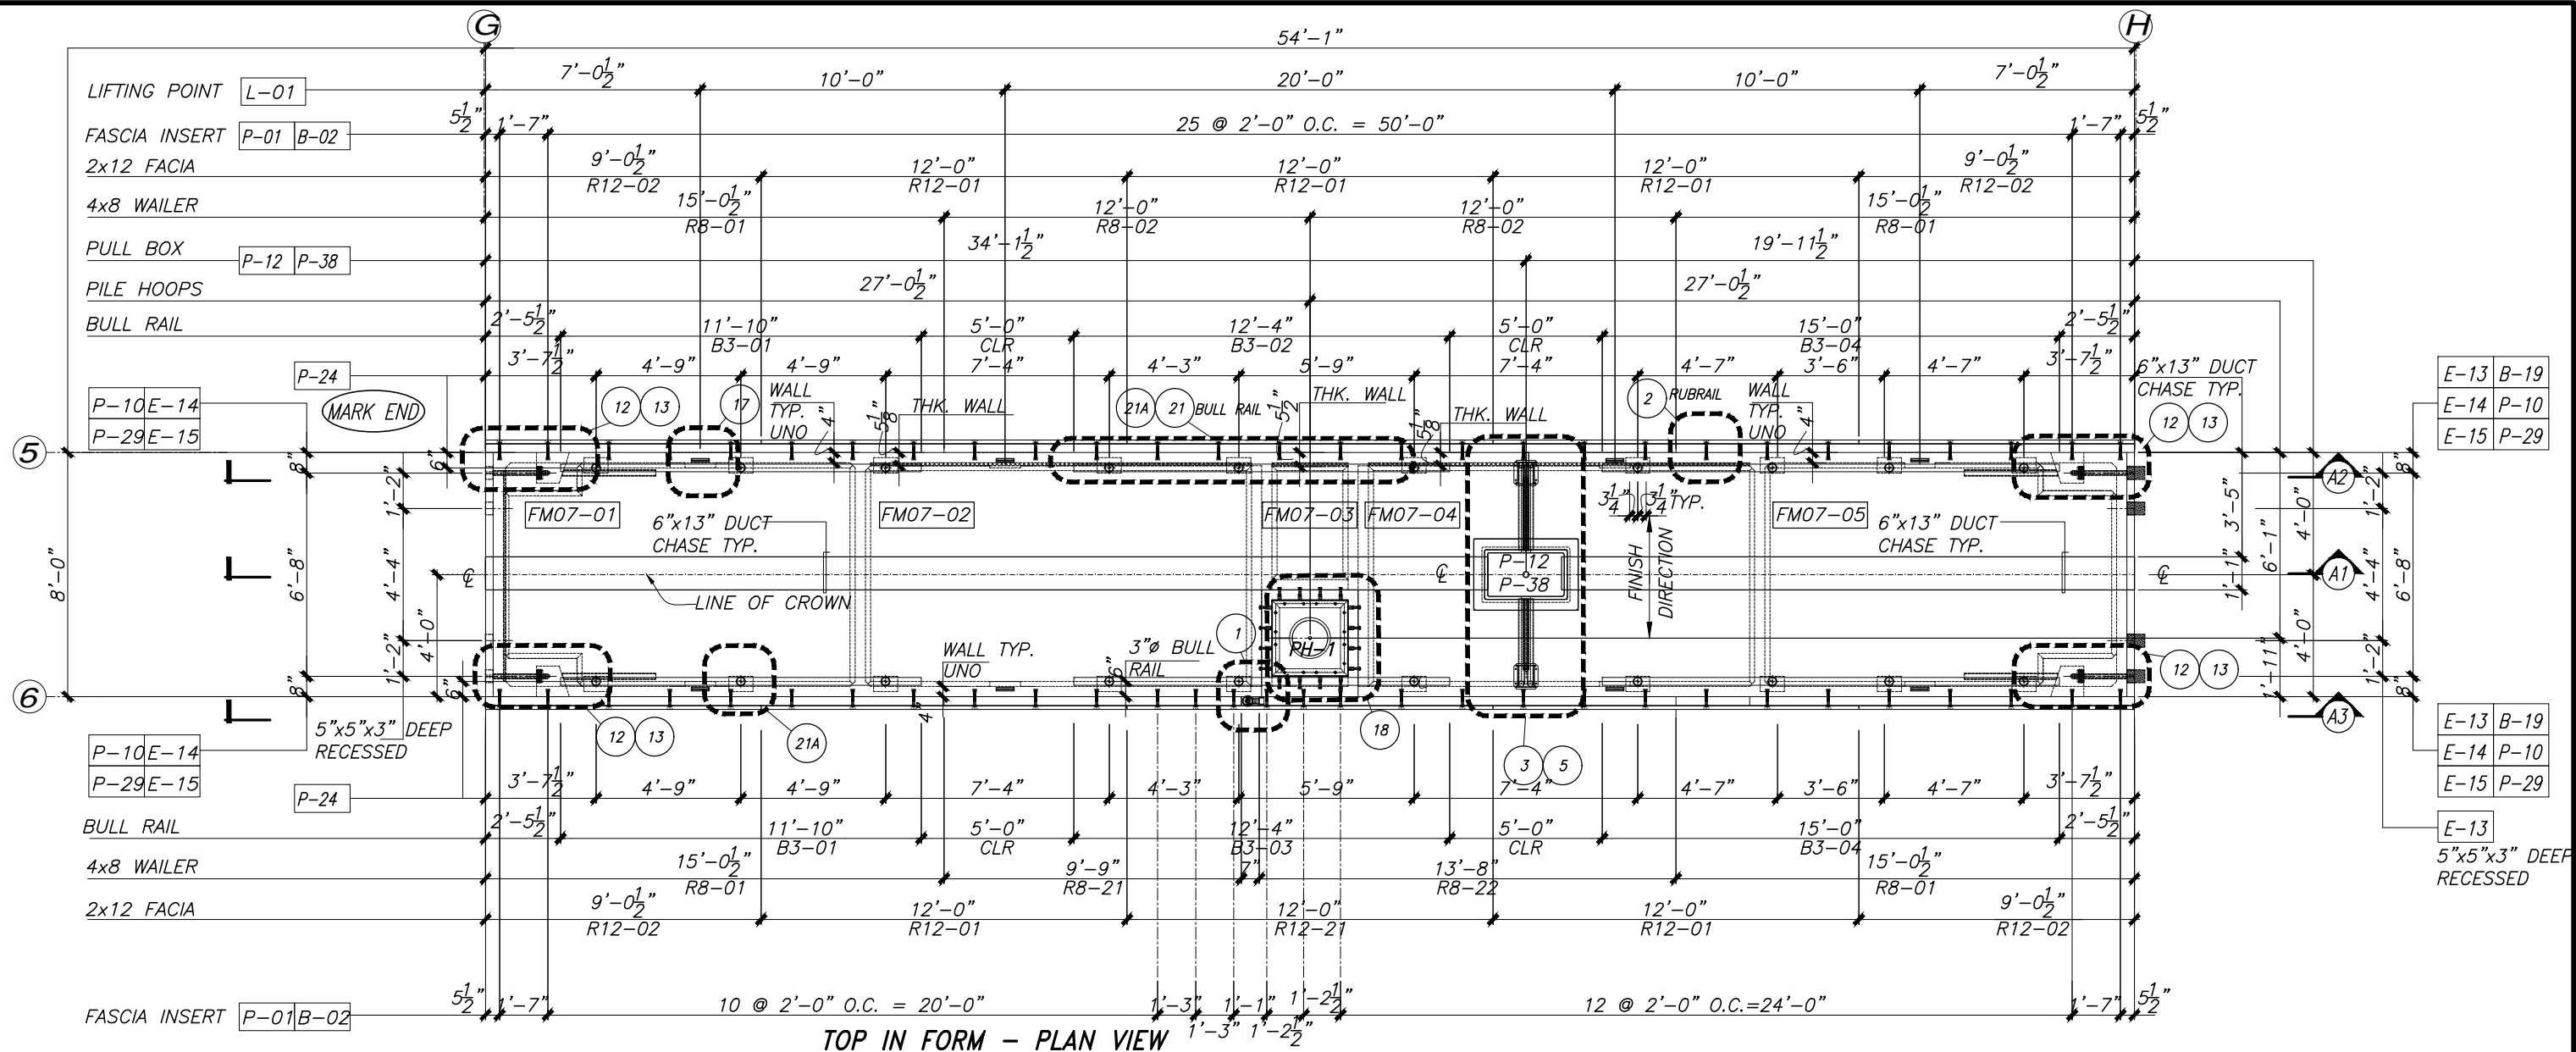

4650 Business Center Drive, Fairfield, CA 94534
(707) 439-7373 Office
(925) 754-9494 Kie-Con (661) 758-1001 Pinnacle Prestress
Precast Prestressed Concrete Products/PCI and Caltrans Certified

NOTES:

- CONCRETE: MIX NO.: AS PER APPROVE DESIGN MIXED
 f'_{ci} = 2,500 psi f'_c = 5,000 psi (NWT)
- IDENTIFICATION: CASTING DATE & JOB NUMBER SHALL BE MARKED AT END & SIDE.
- REBAR: ASTM A615 GR. 60 or ASTM A706 GR. 60, ASTM A775 EPOXY COATED (GREEN)
- MINIMUM DL FREEBOARD = 18"
- MAXIMUM DL FREEBOARD = 20"

VOL. (CU.YD.) = 15.0

STRIPPING WEIGHT (TONS) = 32.61

SHIPPING WEIGHT (TONS) = 34.06

LEGEND:

TIF - TOP IN FORM
BIF - BOTTOM IN FORM
SIF - SIDE IN FORM

(BM) - MEDIUM BROOM FINISH
(FS) - STEEL FORM FINISH

ALL TOP EDGES SHALL BE FINISHED UNIFORMLY THREE INCHES BACK ONTO THE DECK WITH A SMOOTH FINISHING TOOL THAT WILL GIVE A BULL-NOSED EDGE TO 1/2 INCH RADIUS.

STAMP:

NO.	DATE	REVISIONS

DWN.	RC	DATE: 6-15-26	CHK. AYK	DATE: 6-15-26
JOB NAME: CAMP GOLD STAR				
LOCATION: 4103 N. ZUCKERMAN RD. STOCKTON, CA, 95206				
PRODUCT: PRECAST CONCRETE FLOATING DOCK				
JOB NO. 24-022	MARK NO. :	QTY:		Page
M-07		ONE	38	

REBAR LIST SCHEDULE

[illegible]

#4 ASTM A615 or ASTM A706 GR. 60 - EPOXY COATED ASTM A775 (GREEN)

[illegible]

B-02	58	5/8"Ø x 6" LG. TAP HEX. HEAD BOLT (A307) W/. STD. WASHER (GALV.)	DETAIL-02
B-19	2	1 3/8"Ø x 4'-4" LG. ROD W/. THREAD BOTH ENDS (ASTM A325) + DOUBLE NUTS (GALV.)	DETAIL-12
E-13	4	5"x5"x7" LG. CONNECTOR BLOCK SBR DUROMETER 70 W/. 1 1/2"Ø HOLE AT CENTER	DETAIL-12
E-14	8	5"x5"x1" THK. RUBBER CONNECTOR BLOCK SBR DUROMETER 70 W/. 1 1/2"Ø HOLE AT CENTER	DETAIL-12
E-15	4	PLATE 1/2" THK. x 4 3/4"x4 3/4" (GALV.) W/. 1 1/2"Ø HOLE AT CENTER	DETAIL-12
E-20	108'-2" LF.	310 HENDERSON EXTRA WEIGHT BUMPER STRIP (ITEM No. 03-10)	DETAIL-22
		W/. 1 1/4" STAINLESS STEEL (TYPE 316) NAIL @ 3" O.C.	
PH-1	1	INTERNAL PILE HOOP ASSEMBLY	DETAIL-18

VOL. (CU.YD.) =	STRIPPING WEIGHT (TONS)=
	SHIPPING WEIGHT (TONS)=

LEGEND:


TIF - TOP IN FORM  - MEDIUM BROOM FINISH

BIF - BOTTOM IN FORM  - STEEL FORM FINISH


SIF - SIDE IN FORM

ALL TOP EDGES SHALL BE FINISHED UNIFORMLY THREE INCHES BACK ON THE DECK WITH A SMOOTH FINISHING TOOL THAT WILL GIVE A BULL-NOSED EDGE TO 1/2" INCH RADIUS.

NO.	DATE	REVISIONS	DWN.	RC	DATE: 6-22-23	CHK. A.Y.K.	DATE: 6-24-23
					JOB NAME: CAMP GOLD STAR		
					LOCATION: 4103 N. ZUCKERMAN RD. STOCKTON, CA, 95206		
					PRODUCT: PRECAST CONCRETE FLOATING DOCK		
					JOB NO. 24-022	MARK NO. : M-07	
					SHEET 5 OF 5		39

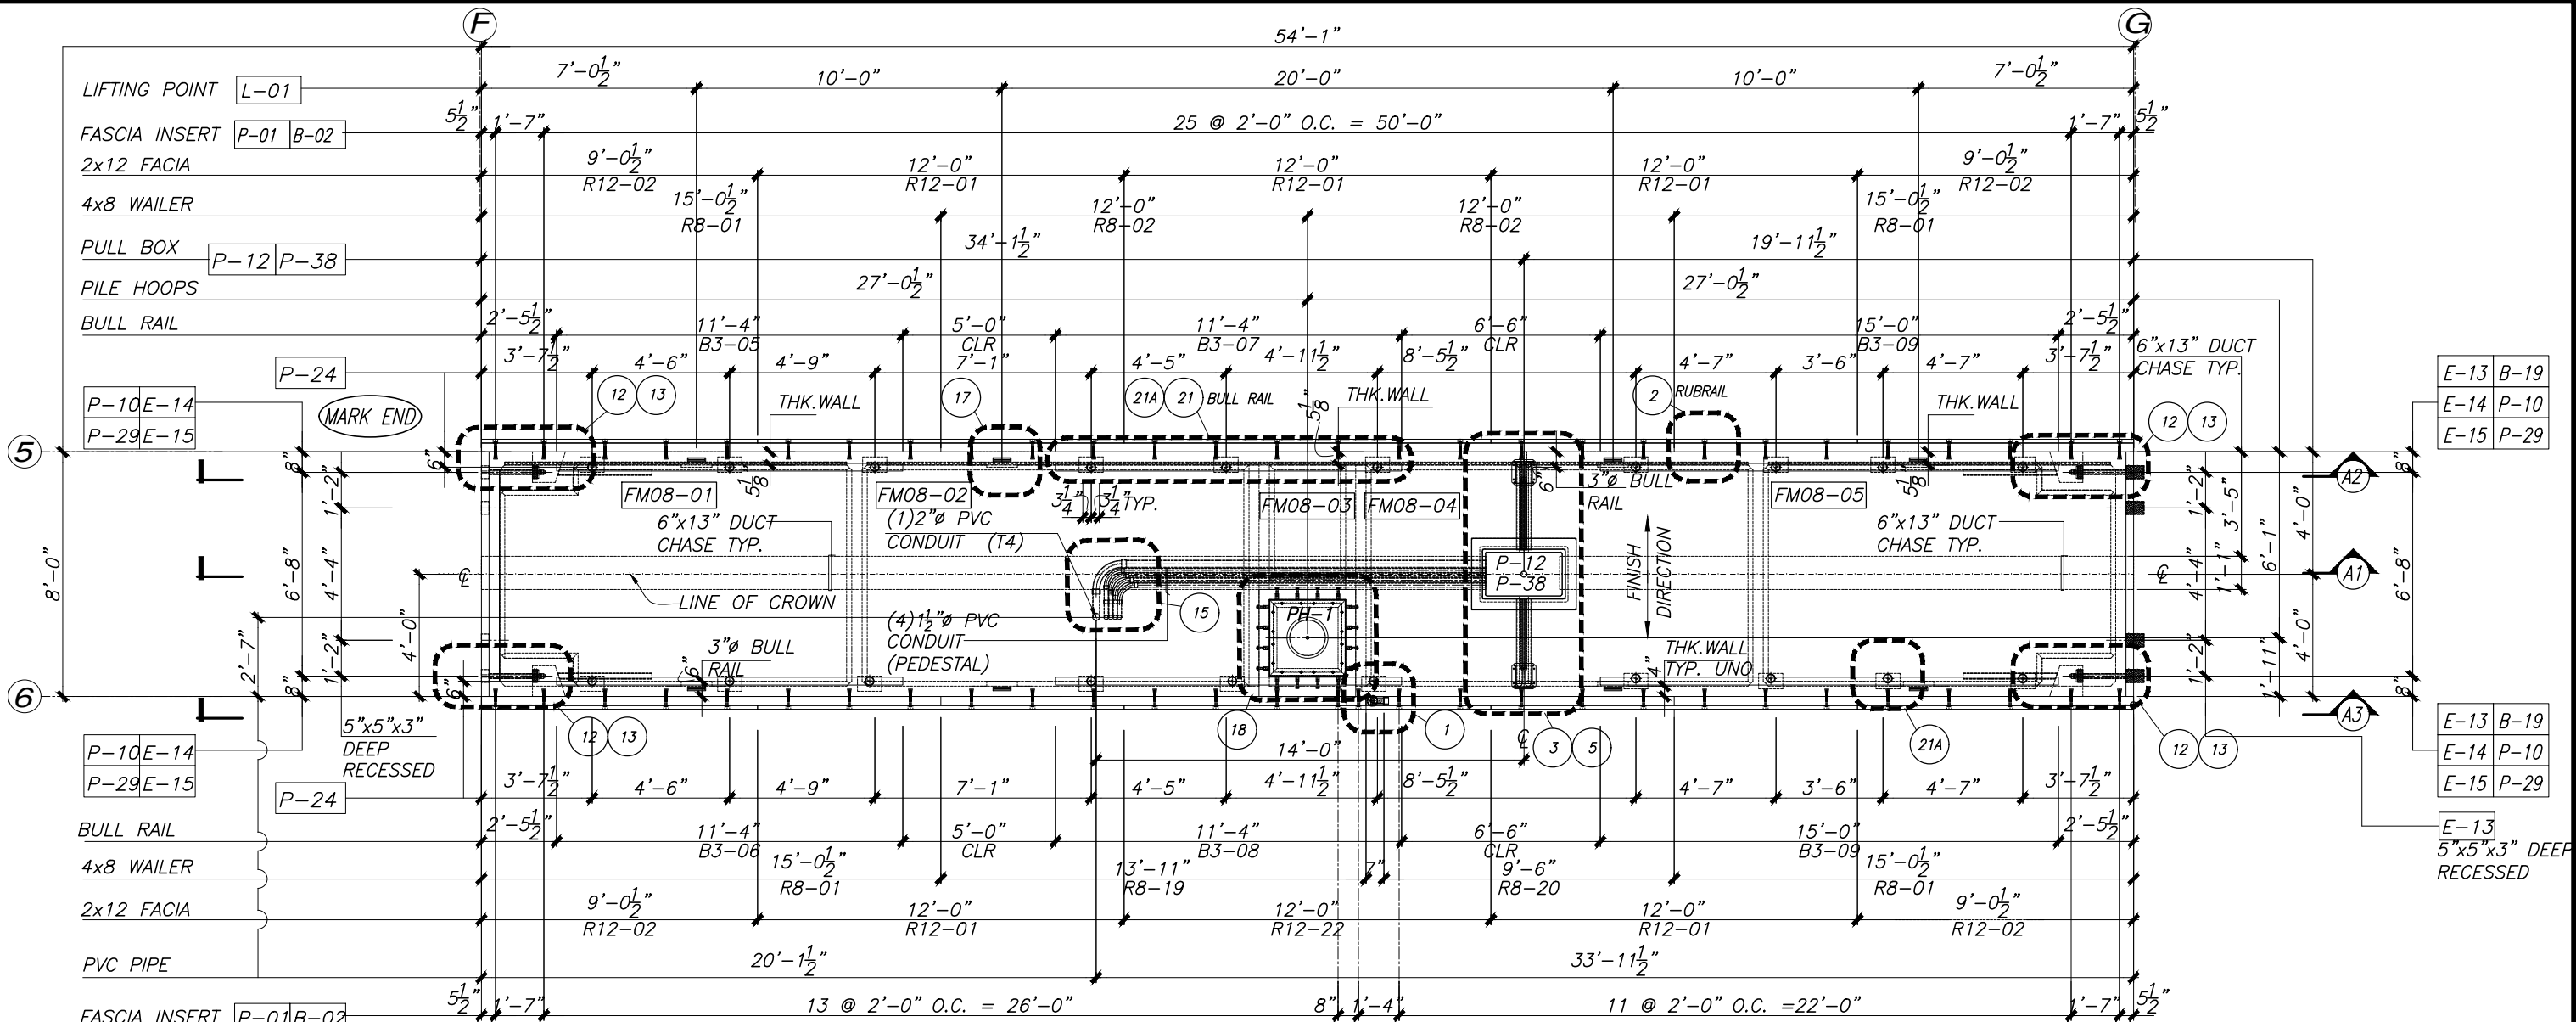

TOP IN FORM - PLAN VIEW

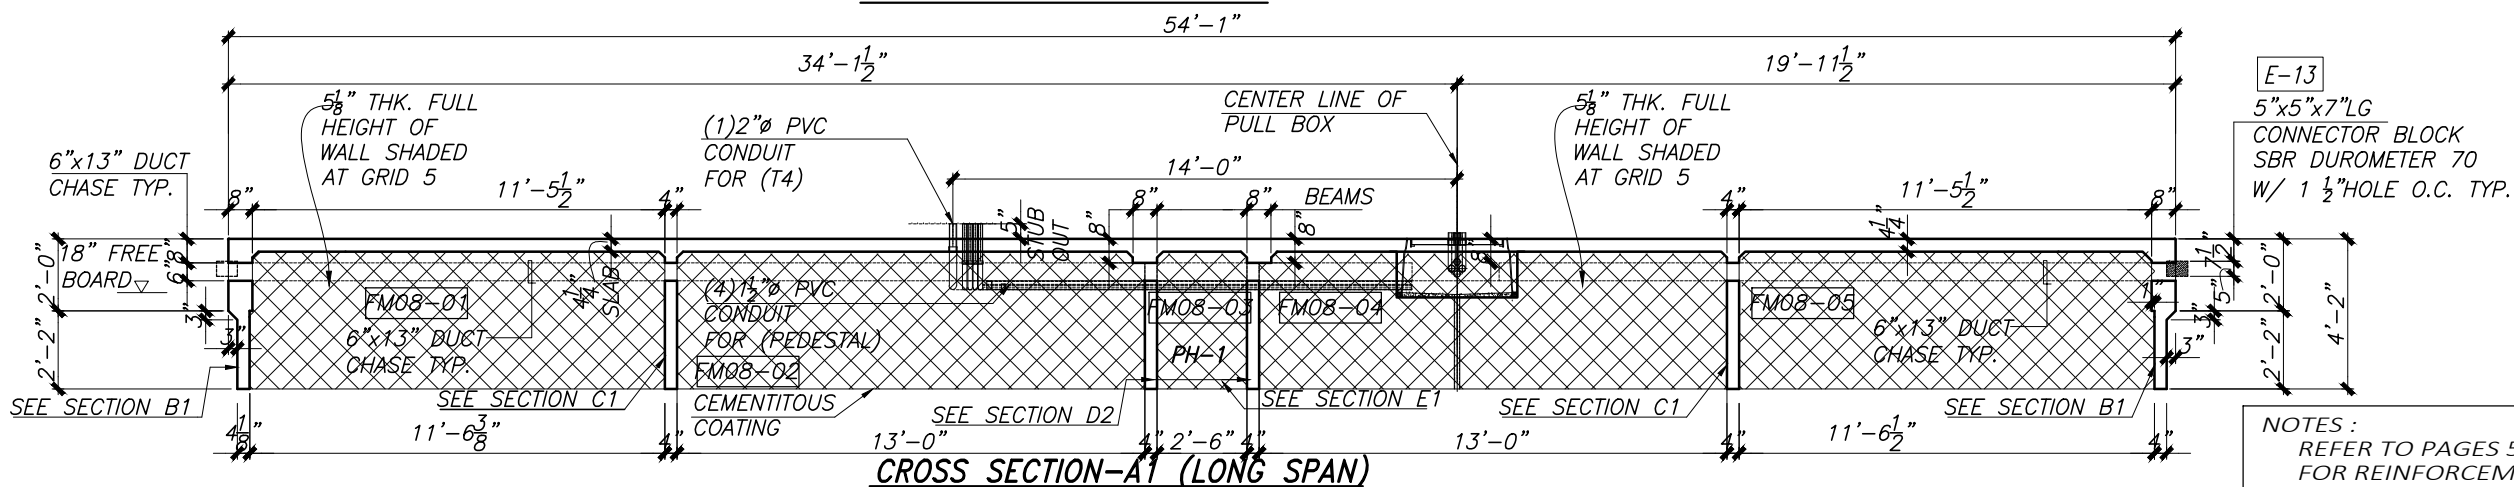

CROSS SECTION-A1 (LONG SPAN)

NOTES:
REFER TO PAGES 50,51 AND 52
FOR REINFORCEMENT DETAIL

MAMMOTH
PRECAST SOLUTIONS
4650 Business Center Drive, Fairfield, CA 94534
(707) 439-7373 Office
(925) 754-9494 Kie-Con (661) 758-1001 Pinnacle Prestress
Precast Prestressed Concrete Products/PCI and Caltrans Certified

- NOTES:
- CONCRETE: MIX NO.: AS PER APPROVE DESIGN MIXED
 $f'_{ci} = 2,500$ psi $f'_c = 5,000$ psi (NWT)
 - IDENTIFICATION: CASTING DATE & JOB NUMBER SHALL BE MARKED AT END & SIDE.
 - REBAR: ASTM A615 GR. 60 or ASTM A706 GR. 60,
ASTM A775 EPOXY COATED (GREEN)
 - MINIMUM DL FREEBOARD = 18"
 - MAXIMUM DL FREEBOARD = 20"

VOL. (CU.YD.) = 14.94
STRIPPING WEIGHT (TONS) = 32.46
SHIPPING WEIGHT (TONS) = 34.43

LEGEND:
TIF - TOP IN FORM
BIF - BOTTOM IN FORM
SIF - SIDE IN FORM

(B) - MEDIUM BROOM FINISH
(S) - STEEL FORM FINISH

ALL TOP EDGES SHALL BE FINISHED UNIFORMLY THREE INCHES
BACK ONTO THE DECK WITH A SMOOTH FINISHING TOOL THAT WILL
GIVE A BULL-NOSED EDGE TO 1/2 INCH RADIUS.

STAMP:



9/21/2026

NO.	DATE	REVISIONS

DRAWN	RC	DATE: 6-15-26	CHK. AYK	DATE: 6-15-26
JOB NAME: CAMP GOLD STAR				
LOCATION: 4103 N. ZUCKERMAN RD. STOCKTON, CA, 95206				
PRODUCT: PRECAST CONCRETE FLOATING DOCK				
JOB NO. 24-022	MARK NO. :	QTY:	Page	
M-08		ONE	40	

REBAR LIST SCHEDULE


[illegible]

#4 ASTM A615 or ASTM A706 GR. 60 - EPOXY COATED ASTM A775 (GREEN)


[illegible]

STAMP:

[illegible]

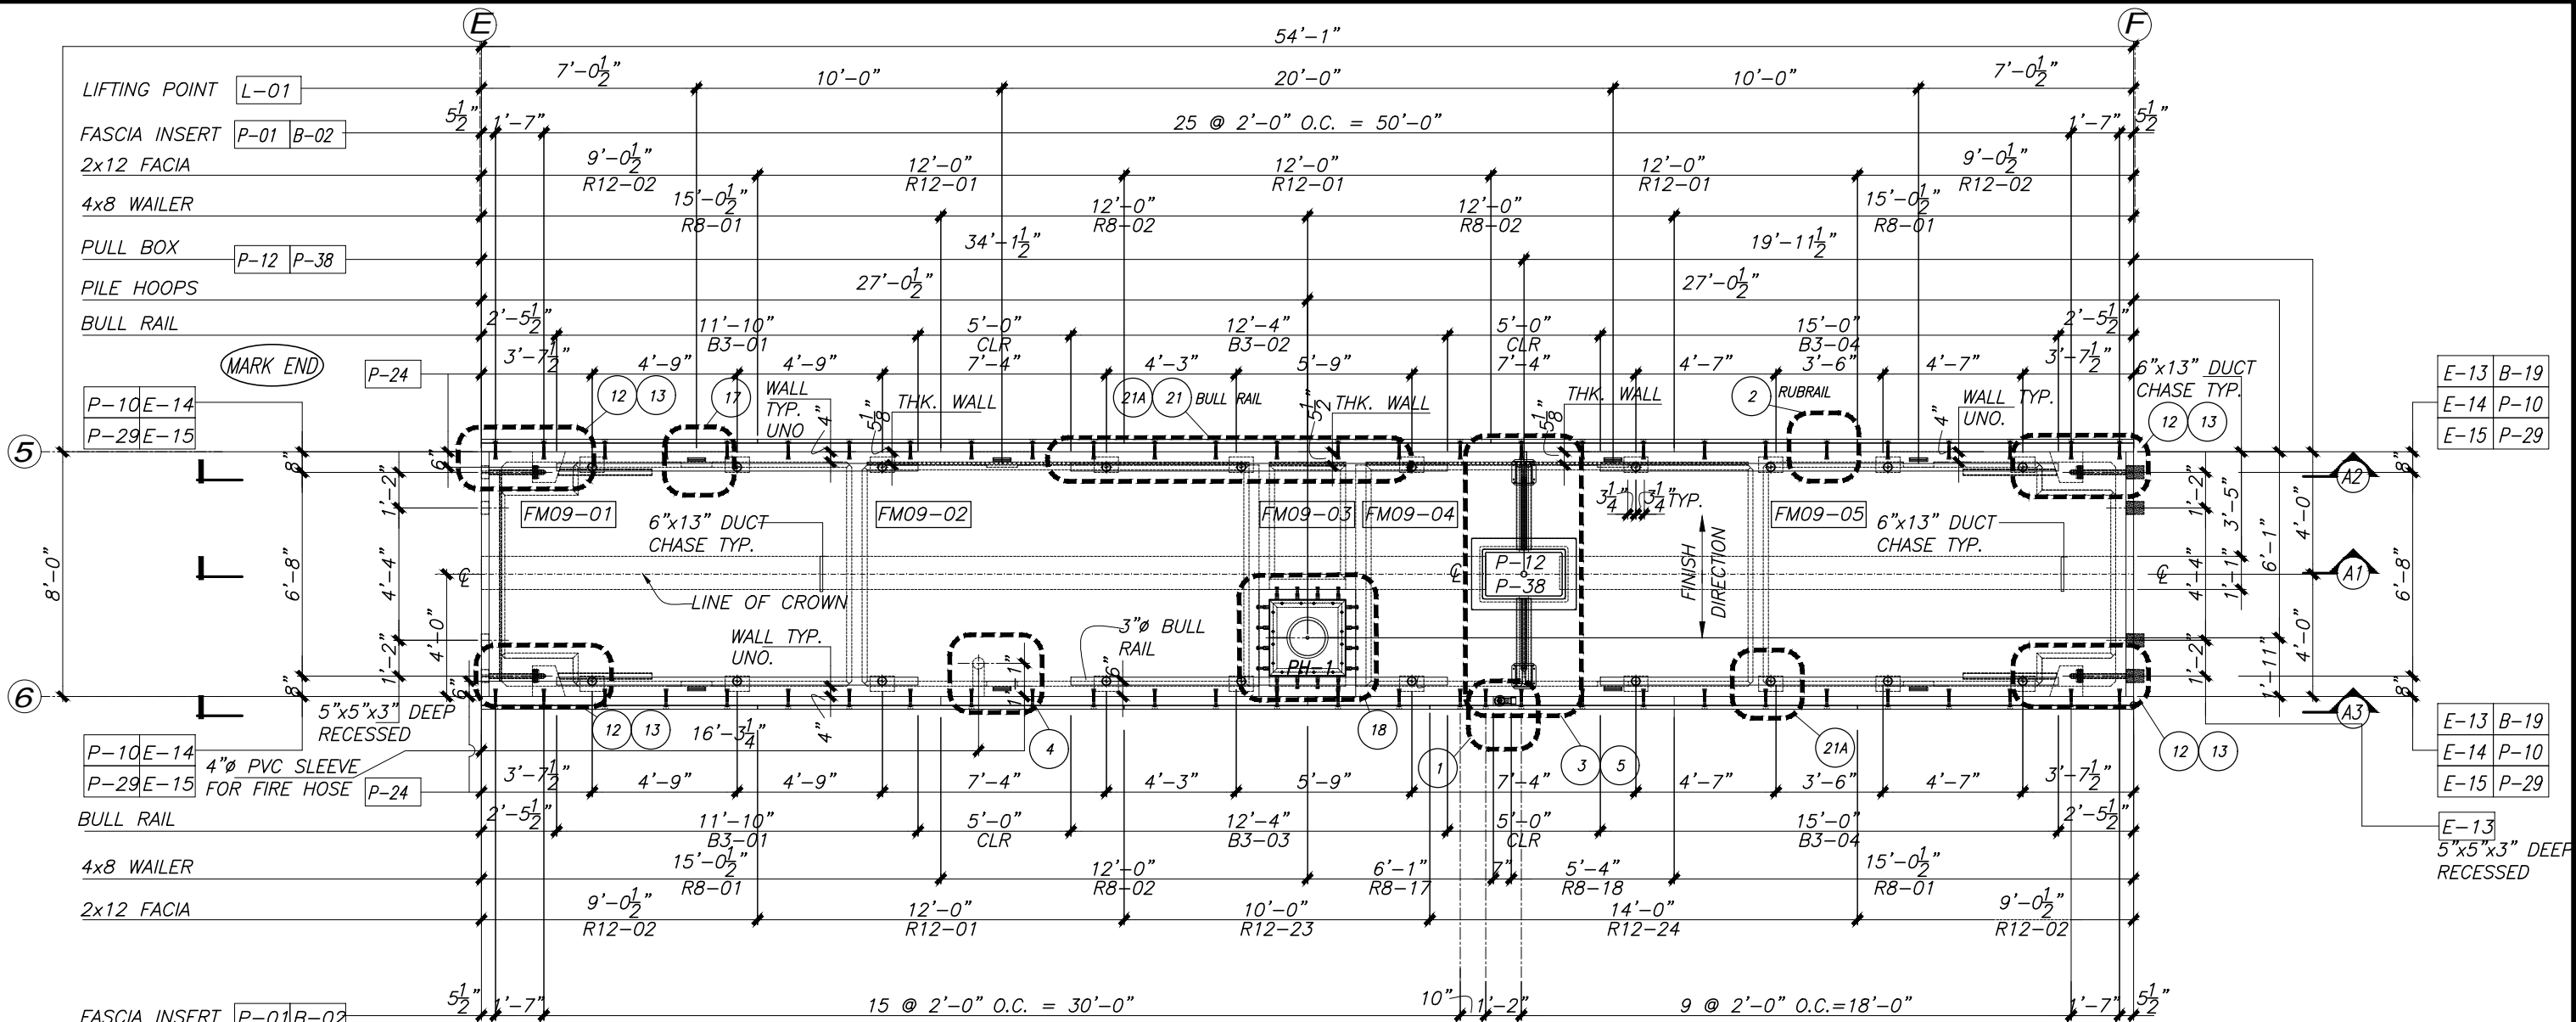

TOP IN FORM - PLAN VIEW

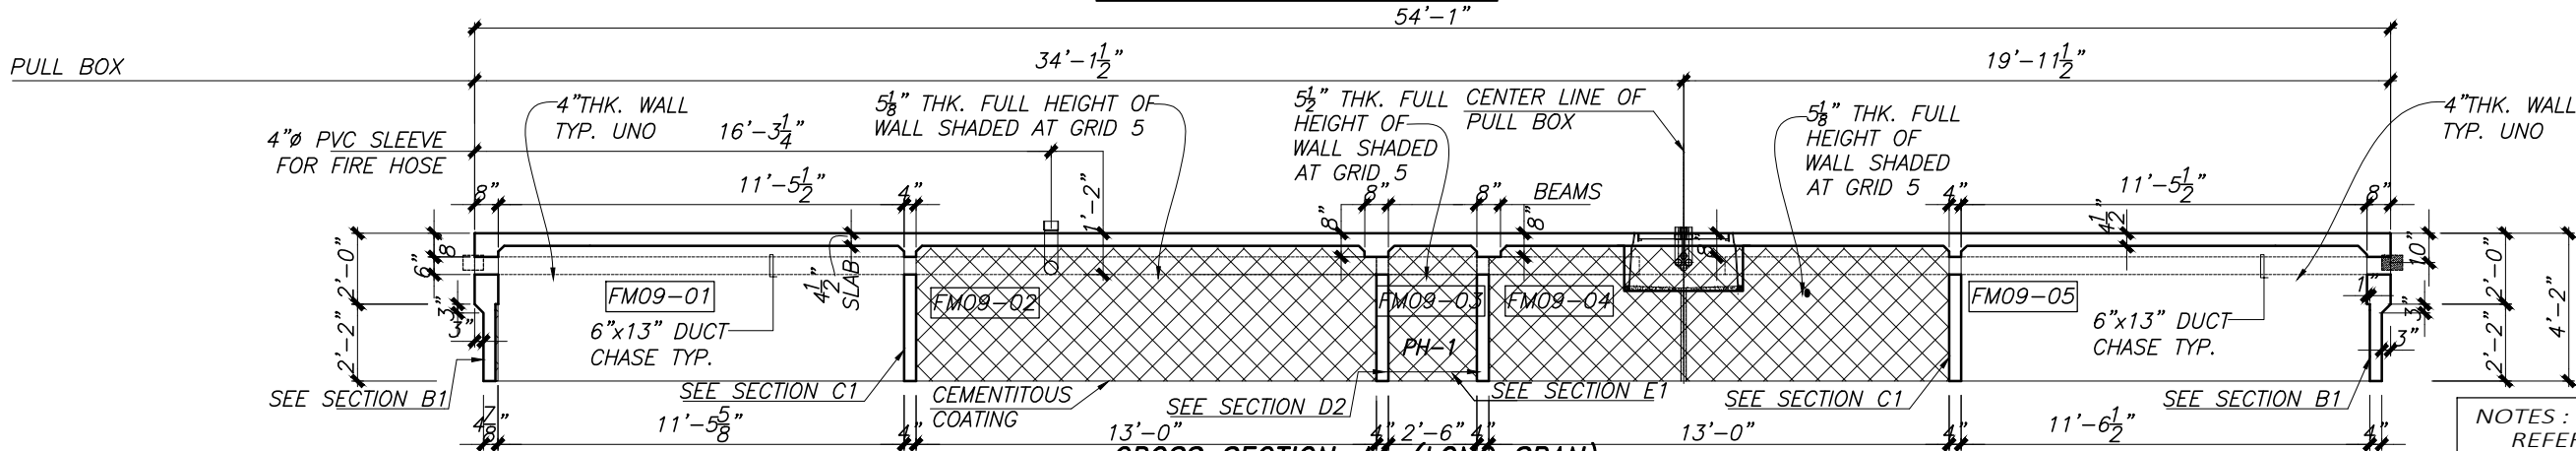


CROSS SECTION-A1 (LONG SPAN)

NOTES:
REFER TO PAGES 50,51 AND 52
FOR REINFORCEMENT DETAIL



- NOTES:
- CONCRETE: MIX NO.: AS PER APPROVE DESIGN MIXED
 $f'_{ci} = 2,500 \text{ psi}$ $f'_c = 5,000 \text{ psi}$ (NWT)
 - IDENTIFICATION: CASTING DATE & JOB NUMBER SHALL BE MARKED AT END & SIDE.
 - REBAR: ASTM A615 GR. 60 or ASTM A706 GR. 60,
ASTM A775 EPOXY COATED (GREEN)
 - MINIMUM DL FREEBOARD = 18"
 - MAXIMUM DL FREEBOARD = 20"

VOL. (CU.YD.) = 15.0	STRIPPING WEIGHT (TONS) = 32.61
	SHIPPING WEIGHT (TONS) = 34.06
LEGEND: TIF - TOP IN FORM BIF - BOTTOM IN FORM SIF - SIDE IN FORM ALL TOP EDGES SHALL BE FINISHED UNIFORMLY THREE INCHES BACK ONTO THE DECK WITH A SMOOTH FINISHING TOOL THAT WILL GIVE A BULL-NOSED EDGE TO 1/2 INCH RADIUS.	
② - MEDIUM BROOM FINISH FS - STEEL FORM FINISH	

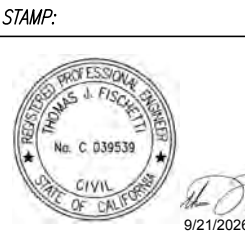


NO.	DATE	REVISIONS

DWNL	RC	DATE: 6-15-26	CHK. AYK	DATE: 6-15-26
JOB NAME: CAMP GOLD STAR				
LOCATION: 4103 N. ZUCKERMAN RD. STOCKTON, CA, 95206				
PRODUCT: PRECAST CONCRETE FLOATING DOCK				
JOB NO. 24-022	MARK NO. :	QTY:	Page	
M-09		ONE	42	

REBAR LIST SCHEDULE

[illegible]

  4650 Business Center Drive, Fairfield, CA 94534 (707) 439-7373 Office (925) 754-9494 Kie-Con (661) 758-1001 Pinnacle Prestress Precast Prestressed Concrete Products/PCI and Caltrans Certified	NOTES: 1. CONCRETE: MIX NO.: AS PER APPROVE DESIGN MIXED $f'_{ci} = 2,500 \text{ psi}$ $f'_c = 5,000 \text{ psi}$ (NWT) 2. IDENTIFICATION: CASTING DATE & JOB NUMBER SHALL BE MARKED AT END & SIDE. 3. REBAR: ASTM A615 GR. 60 or ASTM A706 GR. 60, ASTM A775 EPOXY COATED (GREEN) 4. MINIMUM DL FREEBOARD = 18" 5. MAXIMUM DL FREEBOARD = 20"	VOL. (CU.YD.) = STRIPPING WEIGHT (TONS)= SHIPPING WEIGHT (TONS)=	LEGEND: $\textcircled{BM}$ - MEDIUM BROOM FINISH $\textcircled{FS}$ - STEEL FORM FINISH TIF - TOP IN FORM BIF - BOTTOM IN FORM SIF - SIDE IN FORM ALL TOP EDGES SHALL BE FINISHED UNIFORMLY THREE INCHES BACK ONTO THE DECK WITH A SMOOTH FINISHING TOOL THAT WILL GIVE A BULL-NOSED EDGE TO 1/2" INCH RADIUS.	STAMP:  9/21/2026	NO. DATE REVISIONS	DWN. RC DATE: 6-22-23 CHK. A.YK DATE: 6-24-23	JOB NAME: CAMP GOLD STAR LOCATION: 4103 N. ZUCKERMAN RD. STOCKTON, CA, 95206 PRODUCT: PRECAST CONCRETE FLOATING DOCK	JOB NO. 24-022 SHEET 5 OF 5	MARK NO.: M-09	Page 43
--	---	--	---	--	--------------------------	--	---	--	--------------------------	-------------------



VOL. (CU.YD.) = 14.94	STRIPPING WEIGHT (TONS)= 32.46
	SHIPPING WEIGHT (TONS)= 34.43

LEGEND:

TIF - TOP IN FORM

BIF - BOTTOM IN FORM

SIF - SIDE IN FORM

(BM) - MEDIUM BROOM FINISH

(FS) - STEEL FORM FINISH

ALL TOP EDGES SHALL BE FINISHED UNIFORMLY THREE INCHES BACK ONTO THE DECK WITH A SMOOTH FINISHING TOOL THAT WILL GIVE A BULL-NOSED EDGE TO 1/2" INCH RADIUS.

[illegible]

DWN.	RC	DATE: 6-15-26	CHK. AYK	DATE: 6-15-26
JOB NAME: CAMP GOLD STAR				
LOCATION: 4103 N. ZUCKERMAN RD. STOCKTON, CA, 95206				
PRODUCT: PRECAST CONCRETE FLOATING DOCK				Page
JOB NO. 24-022	MARK NO. :		QTY:	44
	M-10		ONE	

REBAR LIST SCHEDULE

[illegible]

#4 ASTM A615 or ASTM A706 GR. 60 - EPOXY COATED ASTM A775 (GREEN)

[illegible]

NOTES:

VOL. (CU.YD.) =

STRIPPING WEIGHT (TONS)=

SHIPPING WEIGHT (TONS)=

LEGEND:

LEGEND:
TIF - TOP IN FORM
BIF - BOTTOM IN FORM
SIF - SIDE IN FORM

(BM) - MEDIUM BROOM FINISH
 (FS) - STEEL FORM FINISH

ALL TOP EDGES SHALL BE FINISHED UNIFORMLY THREE INCHES BACK ONTO THE DECK WITH A SMOOTH FINISHING TOOL THAT WILL GIVE A BULL-NOSED EDGE TO 1/2 INCH RADIUS.

STAMP:

NO.	DATE
-----	------

REVISIONS

DWN.	RC
------	----

DATE: 6-22-23

CHK. AYK

DATE: 6-24-23

JOB NAME:

CAMP GOLD STAR

LOCATION:

4103 N. ZUCKERMAN RD. STOCKTON, CA, 95206

PRODUCT:	FA
----------	----

PRECAST CONCRETE FLOATING DOCK

	<i>JOB NO.</i>
--	----------------

22	MARK NO. :
----	------------

24-022

22
OF 5


Page

M-10


45



4650 Business Center Drive, Fairfield, CA 94534
(707) 439-7373 Office
(925) 754-9494 Kie-Con (661) 758-1001 Pinnacle Prestress
Precast Prestressed Concrete Products/PCI and Caltrans Certified

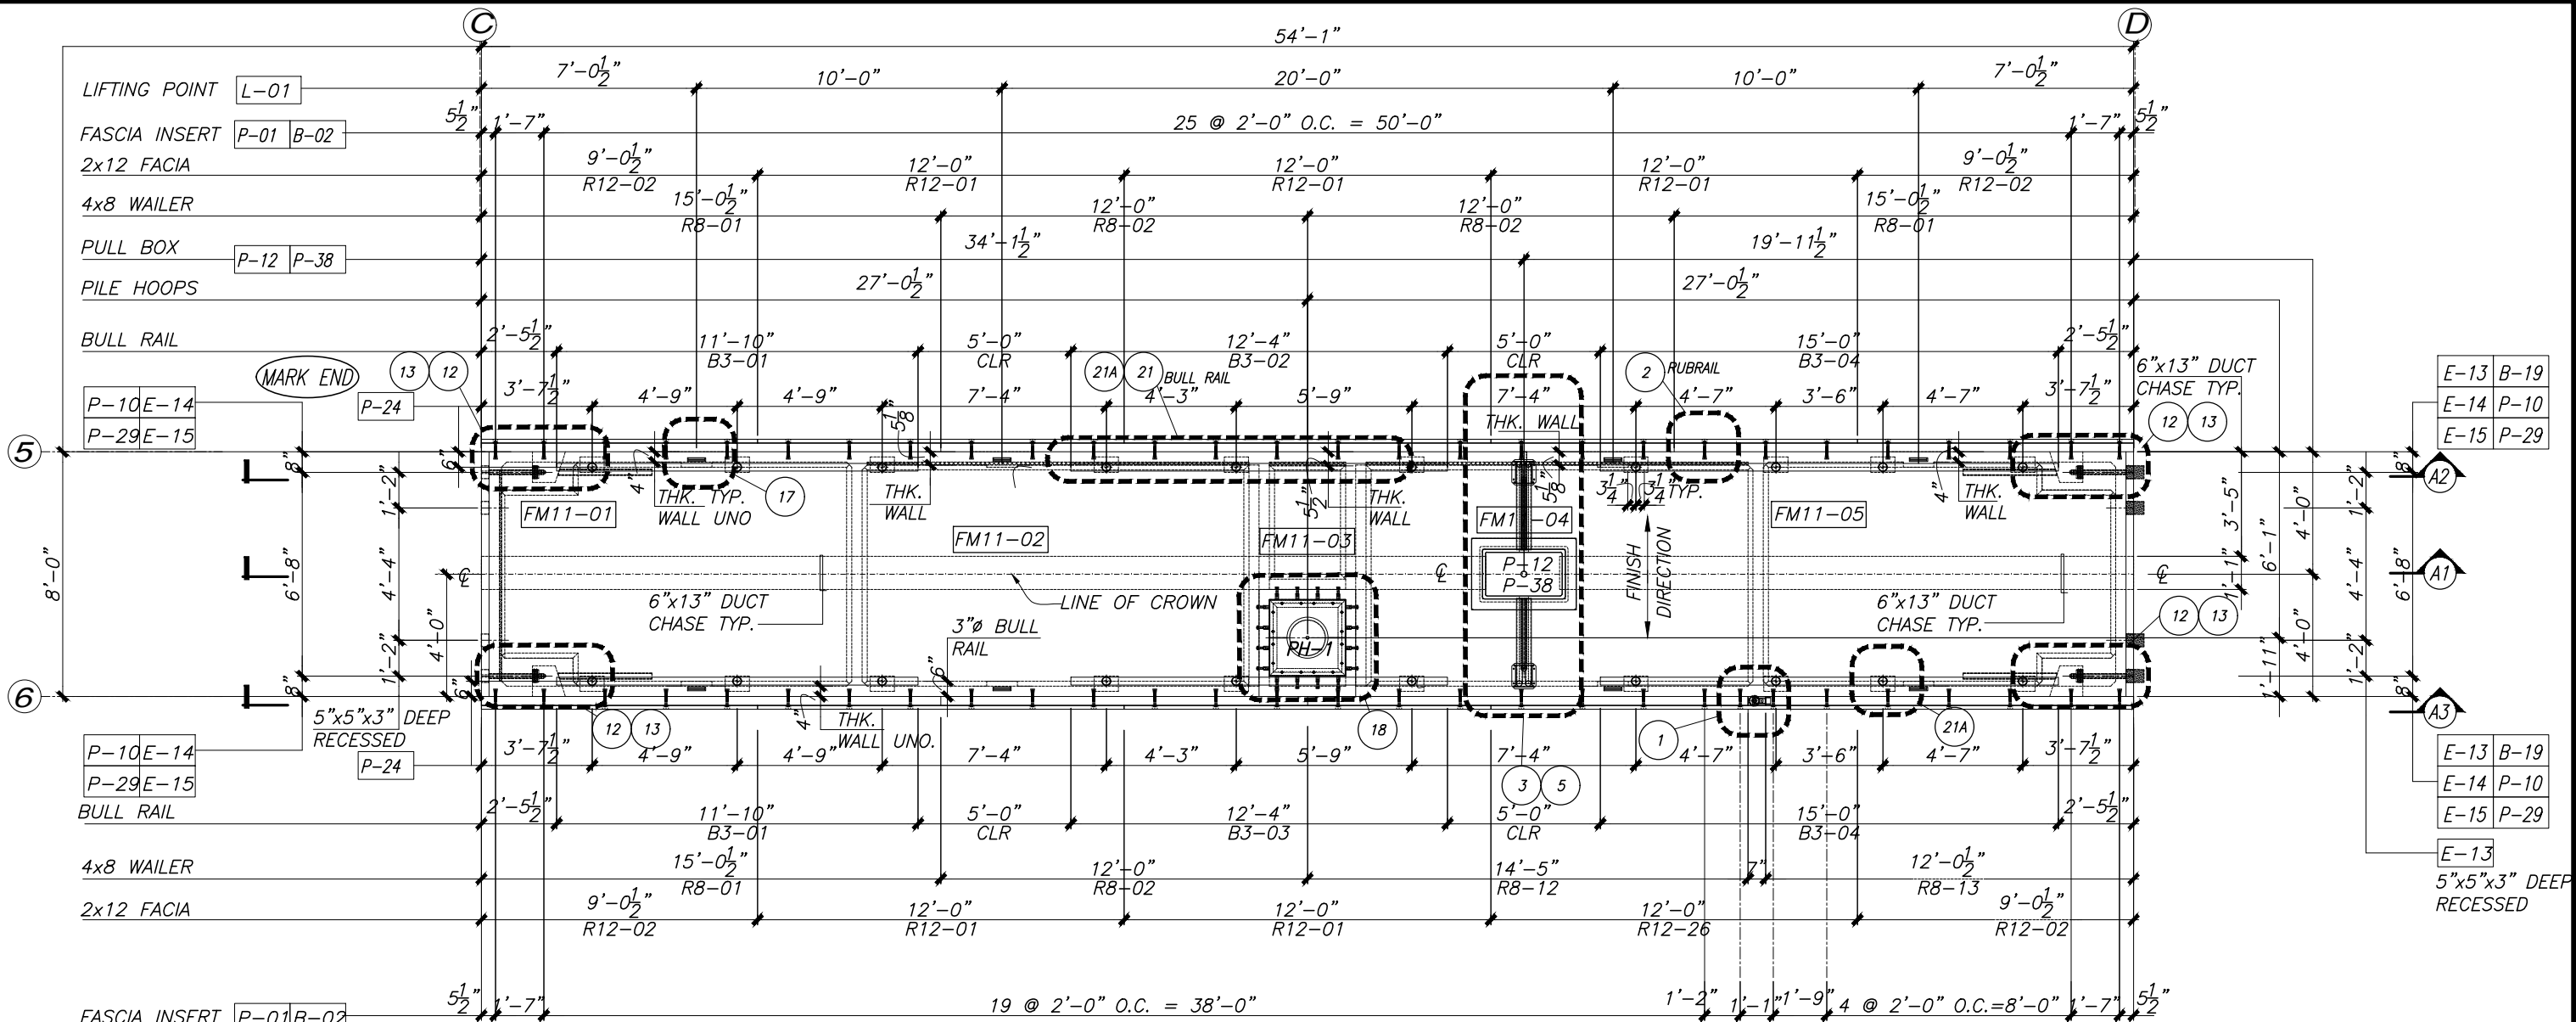

TOP IN FORM - PLAN VIEW

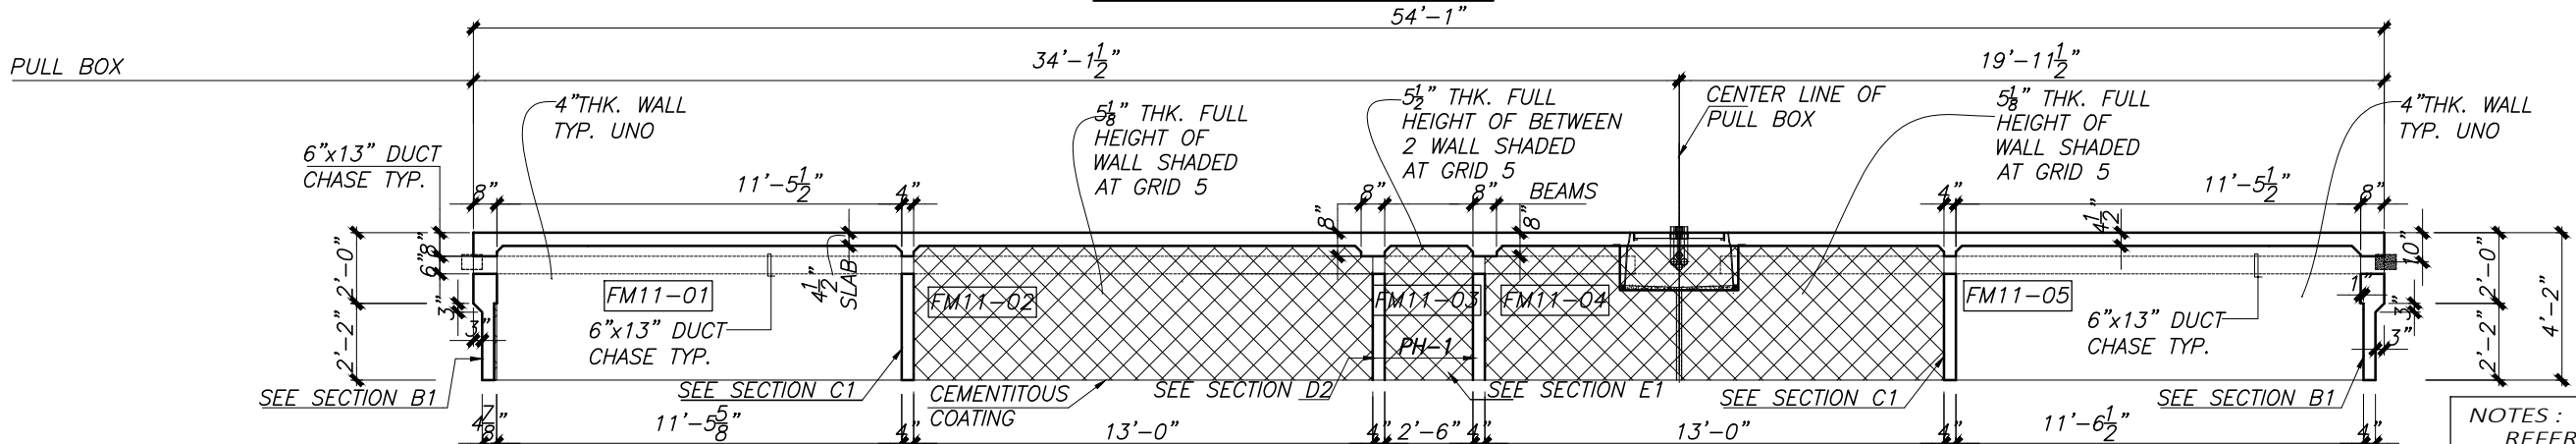

CROSS SECTION-A1 (LONG SPAN)

NOTES:
REFER TO PAGES 50,51 AND 52
FOR REINFORCEMENT DETAIL



4650 Business Center Drive, Fairfield, CA 94534
(707) 439-7373 Office
(925) 754-9494 Kie-Con (661) 758-1001 Pinnacle Prestress
Precast Prestressed Concrete Products/PCI and Caltrans Certified

NOTES:

- CONCRETE: MIX NO.: AS PER APPROVE DESIGN MIXED
 f'_{ci} = 2,500 psi f'_c = 5,000 psi (NWT)
- IDENTIFICATION: CASTING DATE & JOB NUMBER SHALL BE MARKED AT END & SIDE.
- REBAR: ASTM A615 GR. 60 or ASTM A706 GR. 60,
ASTM A775 EPOXY COATED (GREEN)
- MINIMUM DL FREEBOARD = 18"
- MAXIMUM DL FREEBOARD = 20"

VOL. (CU.YD.) = 15.0

STRIPPING WEIGHT (TONS) = 32.61

SHIPPING WEIGHT (TONS) = 34.06

LEGEND:

- TIF - TOP IN FORM
BIF - BOTTOM IN FORM
SIF - SIDE IN FORM

- (B) - MEDIUM BROOM FINISH
(S) - STEEL FORM FINISH

ALL TOP EDGES SHALL BE FINISHED UNIFORMLY THREE INCHES
BACK ONTO THE DECK WITH A SMOOTH FINISHING TOOL THAT WILL
GIVE A BULL-NOSED EDGE TO 1/2 INCH RADIUS.

STAMP:



NO. DATE

REVISIONS

DWN. RC DATE: 6-15-26 CHK. AYK DATE: 6-15-26

JOB NAME: CAMP GOLD STAR

LOCATION: 4103 N. ZUCKERMAN RD. STOCKTON, CA, 95206


PRODUCT: PRECAST CONCRETE FLOATING DOCK


JOB NO. 24-022 MARK NO. : QTY:

M-11 ONE 46


REBAR LIST SCHEDULE

[illegible]

  4650 Business Center Drive, Fairfield, CA 94534 (707) 439-7373 Office (925) 754-9494 Kie-Con (661) 758-1001 Pinnacle Prestress Precast Prestressed Concrete Products/PCI and Caltrans Certified	NOTES: 1. CONCRETE: MIX NO.: AS PER APPROVE DESIGN MIXED f'_{ci} = 2,500 psi f'_c = 5,000 psi (NWT) 2. IDENTIFICATION: CASTING DATE & JOB NUMBER SHALL BE MARKED AT END & SIDE. 3. REBAR: ASTM A615 GR. 60 or ASTM A706 GR. 60, ASTM A775 EPOXY COATED (GREEN) 4. MINIMUM DL FREEBOARD = 18" 5. MAXIMUM DL FREEBOARD = 20"	VOL. (CU.YD.) = STRIPPING WEIGHT (TONS)= SHIPPING WEIGHT (TONS)=	LEGEND: $\textcircled{BM}$ - MEDIUM BROOM FINISH $\textcircled{FS}$ - STEEL FORM FINISH TIF - TOP IN FORM BIF - BOTTOM IN FORM SIF - SIDE IN FORM ALL TOP EDGES SHALL BE FINISHED UNIFORMLY THREE INCHES BACK ONTO THE DECK WITH A SMOOTH FINISHING TOOL THAT WILL GIVE A BULL-NOSED EDGE TO 1/2" INCH RADIUS.	STAMP:  9/21/2026	NO. DATE REVISIONS	DWN. RC DATE: 6-22-23 CHK. A.YK DATE: 6-24-23	JOB NAME: CAMP GOLD STAR LOCATION: 4103 N. ZUCKERMAN RD. STOCKTON, CA, 95206 PRODUCT: PRECAST CONCRETE FLOATING DOCK	JOB NO. 24-022 SHEET 5 OF 5	MARK NO.: M-11	Page 47
---	---	--	---	--	--------------------------	--	---	--	--------------------------	-------------------

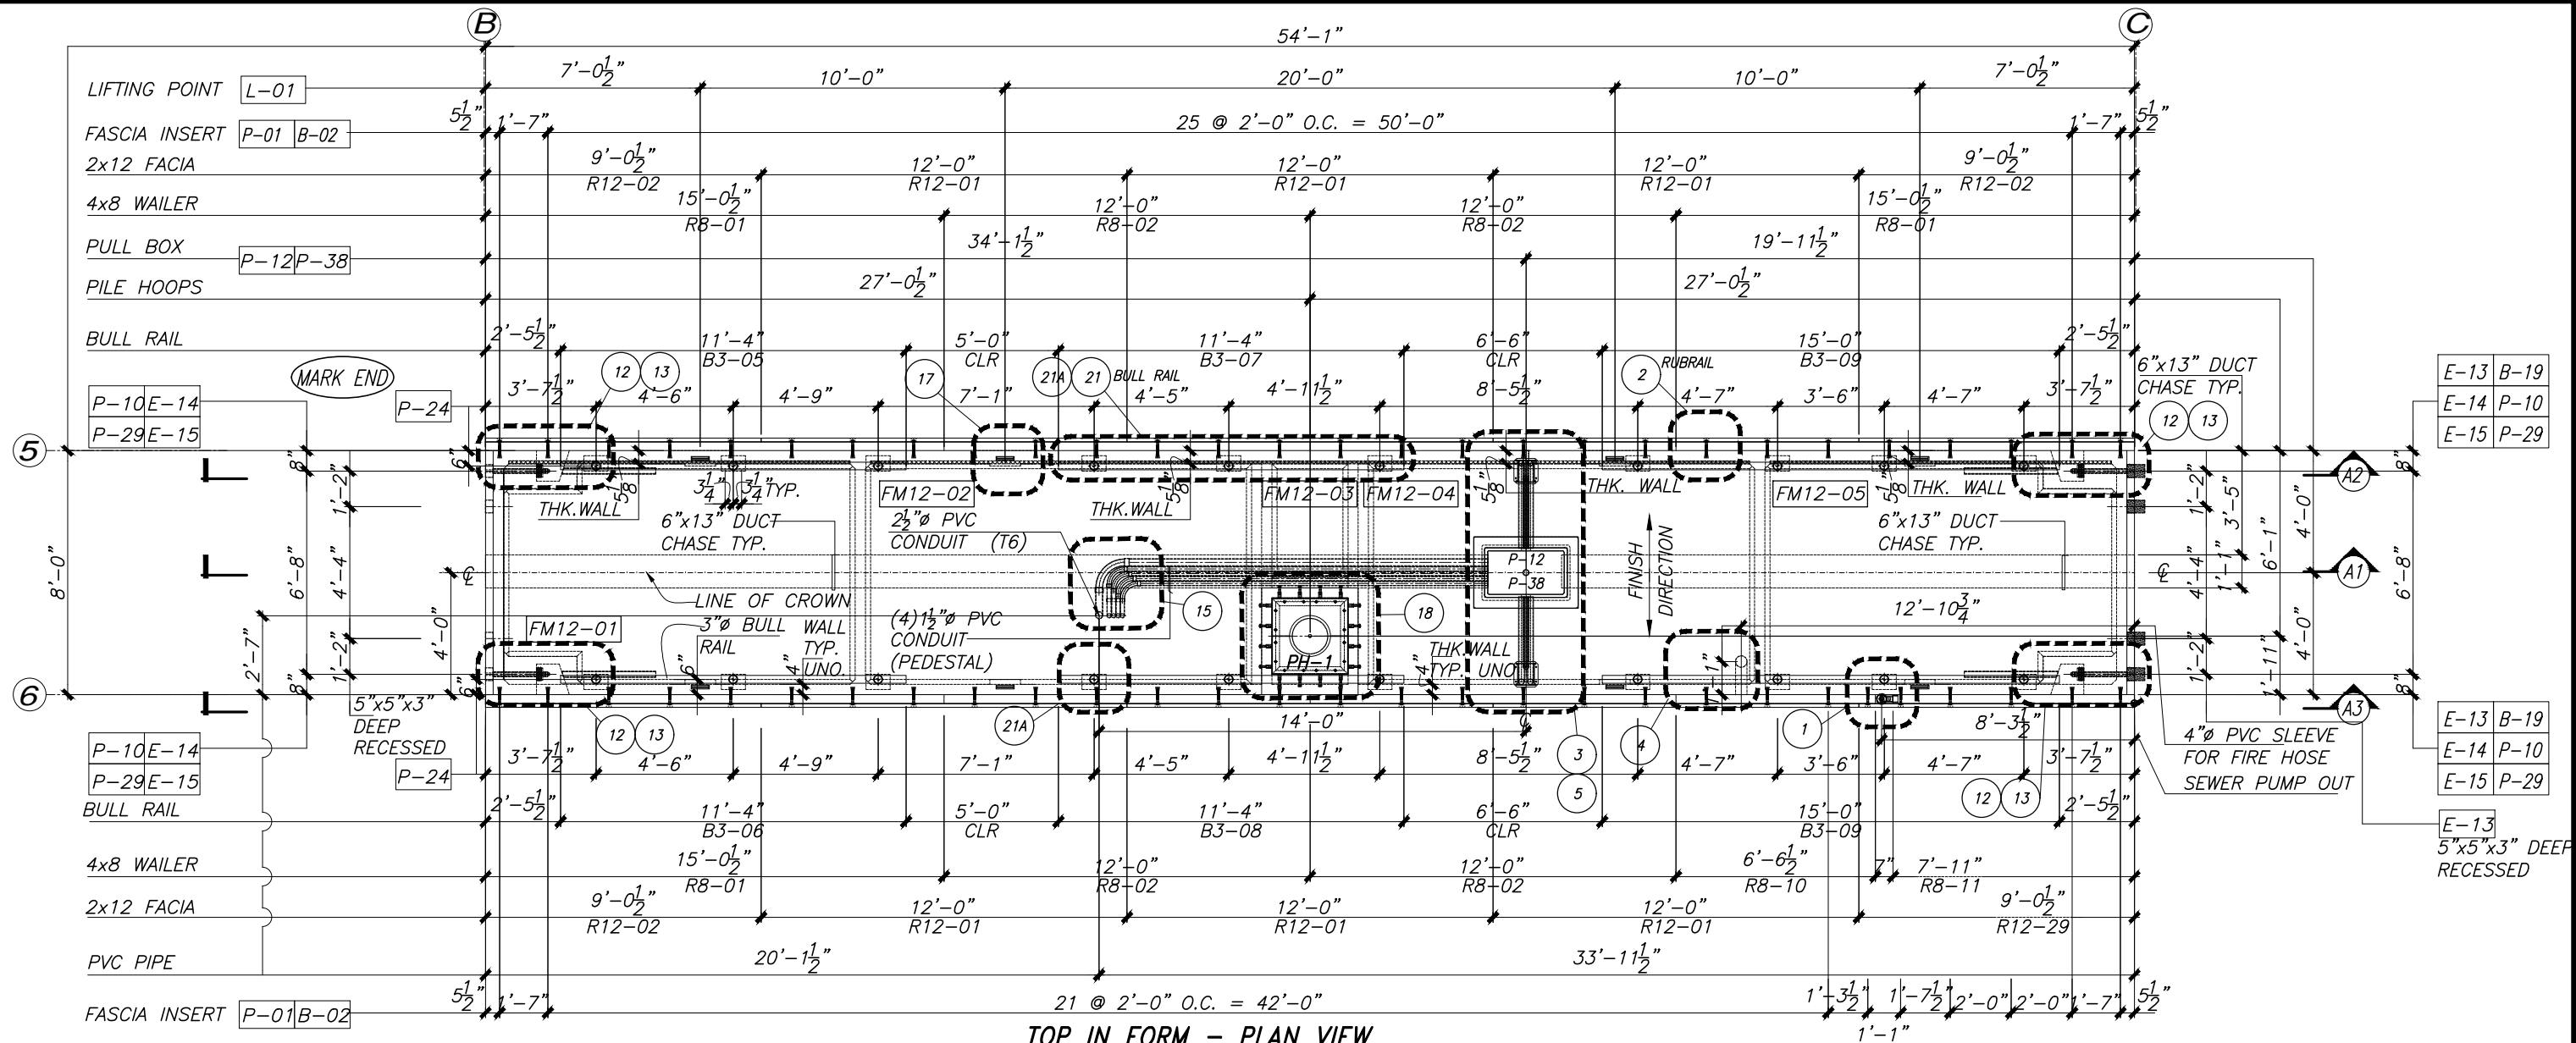

TOP IN FORM - PLAN VIEW

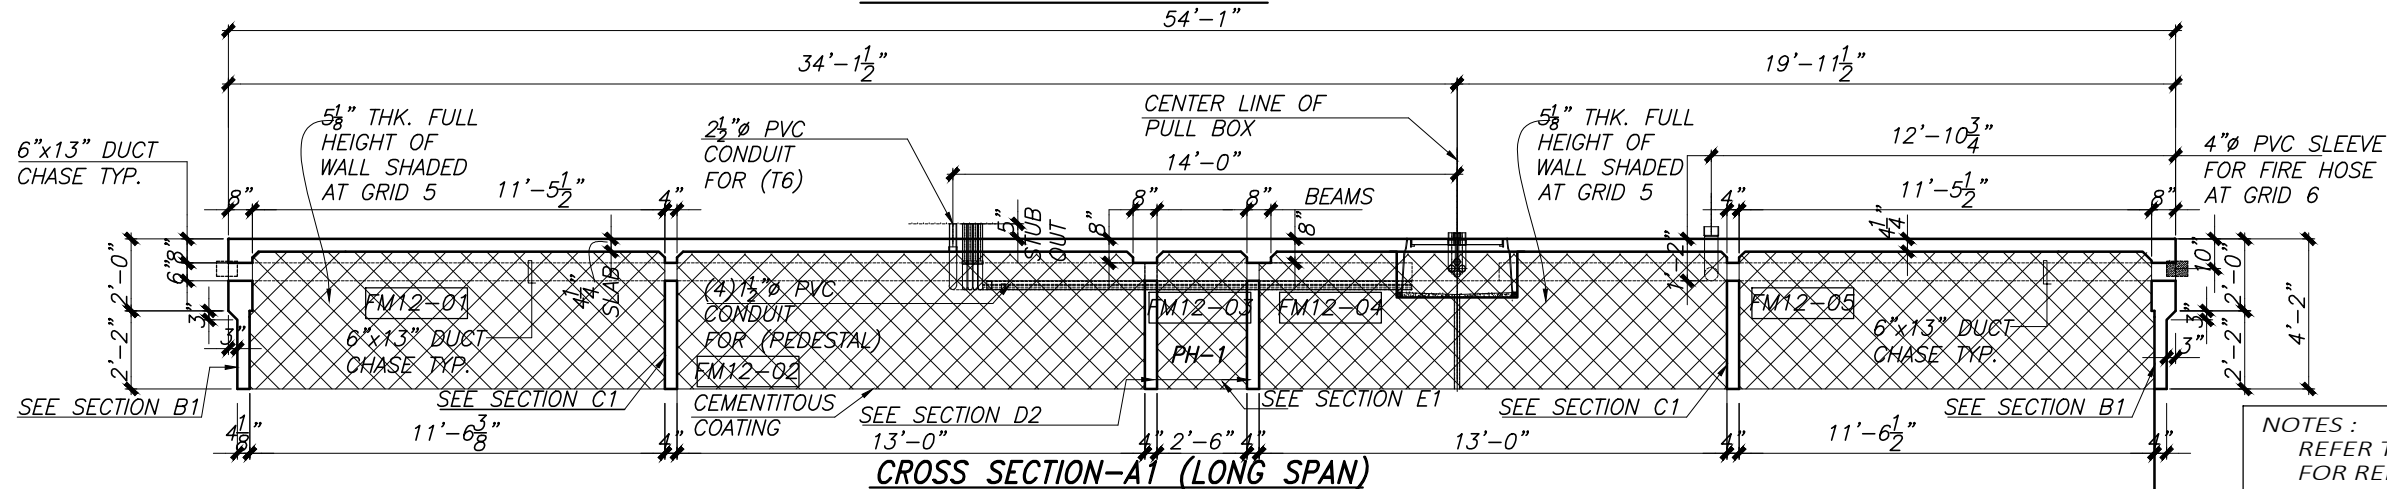

CROSS SECTION-A1 (LONG SPAN)

NOTES:
REFER TO PAGES 50,51 AND 52
FOR REINFORCEMENT DETAIL



- NOTES:
- CONCRETE: MIX NO.: AS PER APPROVE DESIGN MIXED
 f'_{ci} = 2,500 psi f'_c = 5,000 psi (NWT)
 - IDENTIFICATION: CASTING DATE & JOB NUMBER SHALL BE MARKED AT END & SIDE.
 - REBAR: ASTM A615 GR. 60 or ASTM A706 GR. 60,
ASTM A775 EPOXY COATED (GREEN)
 - MINIMUM DL FREEBOARD = 18"
 - MAXIMUM DL FREEBOARD = 20"

VOL. (CU.YD.) = 14.66
STRIPPING WEIGHT (TONS) = 32.46
SHIPPING WEIGHT (TONS) = 34.43

LEGEND:
TIF - TOP IN FORM
BIF - BOTTOM IN FORM
SIF - SIDE IN FORM

(B) - MEDIUM BROOM FINISH
(S) - STEEL FORM FINISH

ALL TOP EDGES SHALL BE FINISHED UNIFORMLY THREE INCHES
BACK ONTO THE DECK WITH A SMOOTH FINISHING TOOL THAT WILL
GIVE A BULL-NOSED EDGE TO 1/2 INCH RADIUS.

STAMP:




NO.	DATE	REVISIONS


DWNL	RC	DATE: 6-15-26	CHK. AYK	DATE: 6-15-26
JOB NAME: CAMP GOLD STAR				
LOCATION: 4103 N. ZUCKERMAN RD. STOCKTON, CA, 95206				
PRODUCT: PRECAST CONCRETE FLOATING DOCK				
JOB NO. 24-022	MARK NO. :	QTY:	Page	
M-12		ONE	48	

REBAR LIST SCHEDULE


[illegible]

  4650 Business Center Drive, Fairfield, CA 94534 (707) 439-7373 Office (925) 754-9494 Kie-Con (661) 758-1001 Pinnacle Prestress Precast Prestressed Concrete Products/PCI and Caltrans Certified	NOTES: 1. CONCRETE: MIX NO.: AS PER APPROVE DESIGN MIXED f'_{ci} = 2,500 psi f'_c = 5,000 psi (NWT) 2. IDENTIFICATION: CASTING DATE & JOB NUMBER SHALL BE MARKED AT END & SIDE. 3. REBAR: ASTM A615 GR. 60 or ASTM A706 GR. 60, ASTM A775 EPOXY COATED (GREEN) 4. MINIMUM DL FREEBOARD = 18" 5. MAXIMUM DL FREEBOARD = 20"	VOL. (CU.YD.) = STRIPPING WEIGHT (TONS)= SHIPPING WEIGHT (TONS)=	LEGEND: $\textcircled{BM}$ - MEDIUM BROOM FINISH $\textcircled{FS}$ - STEEL FORM FINISH TIF - TOP IN FORM BIF - BOTTOM IN FORM SIF - SIDE IN FORM ALL TOP EDGES SHALL BE FINISHED UNIFORMLY THREE INCHES BACK ONTO THE DECK WITH A SMOOTH FINISHING TOOL THAT WILL GIVE A BULL-NOSED EDGE TO 1/2" INCH RADIUS.	STAMP:  9/21/2026	NO. DATE REVISIONS	DWN. RC DATE: 6-22-23 CHK. A.YK DATE: 6-24-23	JOB NAME: CAMP GOLD STAR LOCATION: 4103 N. ZUCKERMAN RD. STOCKTON, CA, 95206 PRODUCT: PRECAST CONCRETE FLOATING DOCK	JOB NO. 24-022 SHEET 5 OF 5	MARK NO.: M-12	49
---	---	--	---	--	--------------------------	--	---	--	--------------------------	-----------




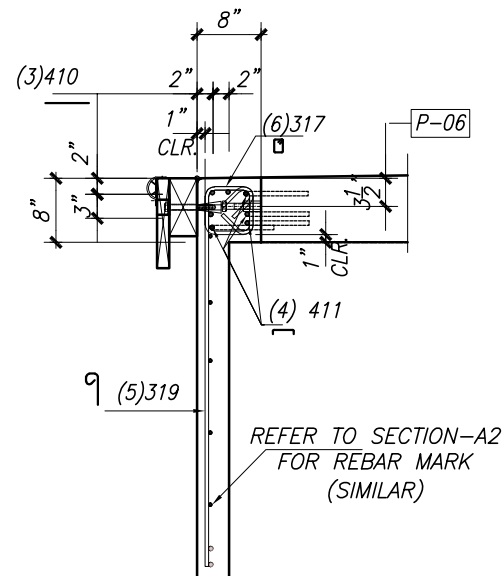

SECTION-J1

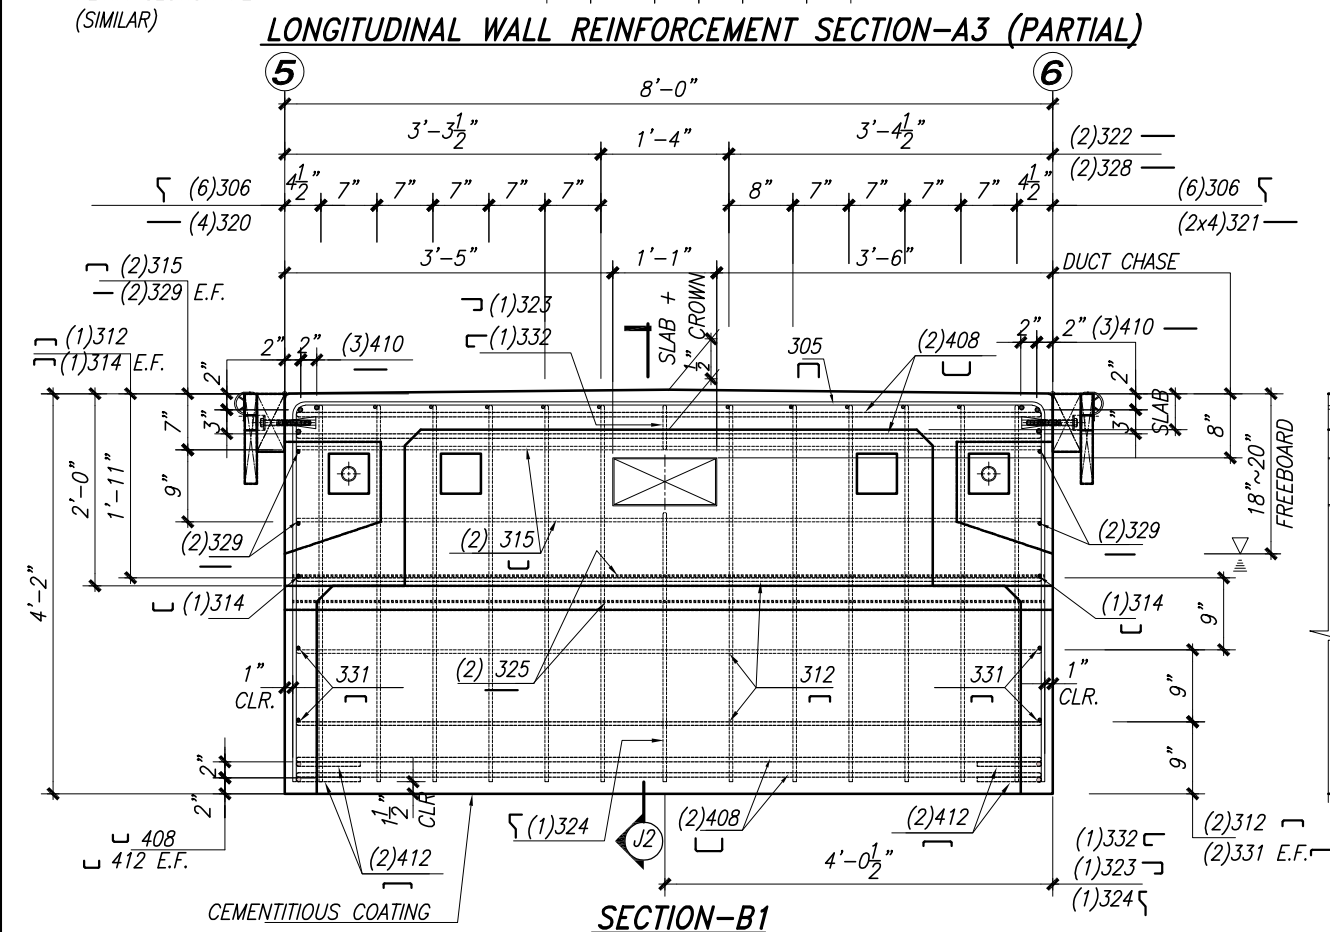

SECTION-J2

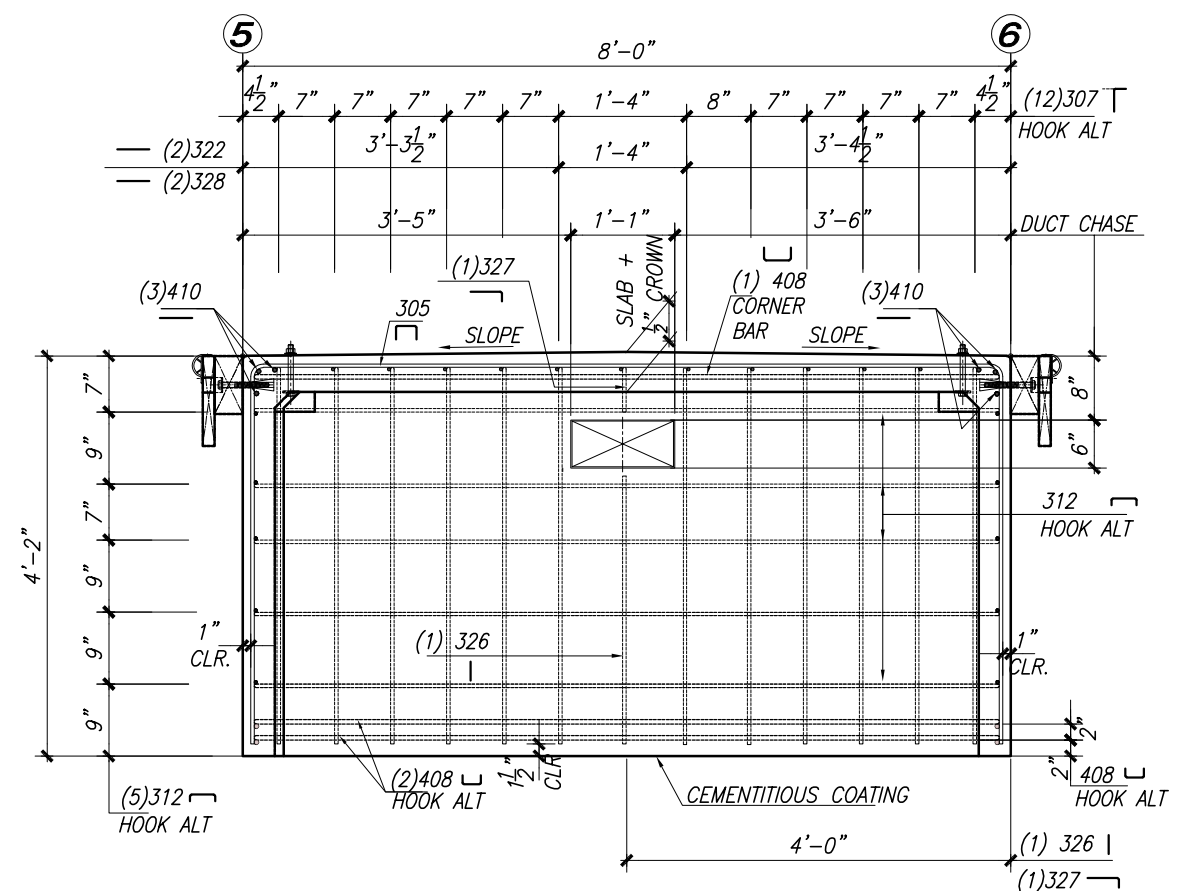

SECTION-C1



1. CONCRETE: MIX NO.: AS PER APPROVE DESIGN MIXED
f'ci = 2,500 psi f'c = 5,000 psi (NWT)
2. IDENTIFICATION: CASTING DATE & JOB NUMBER SHALL
MARKED AT END & SIDE.
3. REBAR: ASTM A615 GR. 60 or ASTM A706 GR. 60,
ASTM A775 EPOXY COATED (GREEN)
4. MINIMUM DL FREEBOARD = 18"
5. MAXIMUM DL FREEBOARD = 20"


ALL TOP EDGES SHALL BE FINISHED UNIFORMLY THREE INCHES BACK ONTO THE DECK WITH A SMOOTH FINISHING TOOL THAT WILL GIVE A BULL-NOSED EDGE TO 1/2 INCH RADIUS.

REVISIONS

CHK. AYK	DATE: 8-15-26
----------	---------------



JOB NO. 24-022	MARK NO. : M2TOM10 51
-------------------	--------------------------

M-3 TO M-12 51

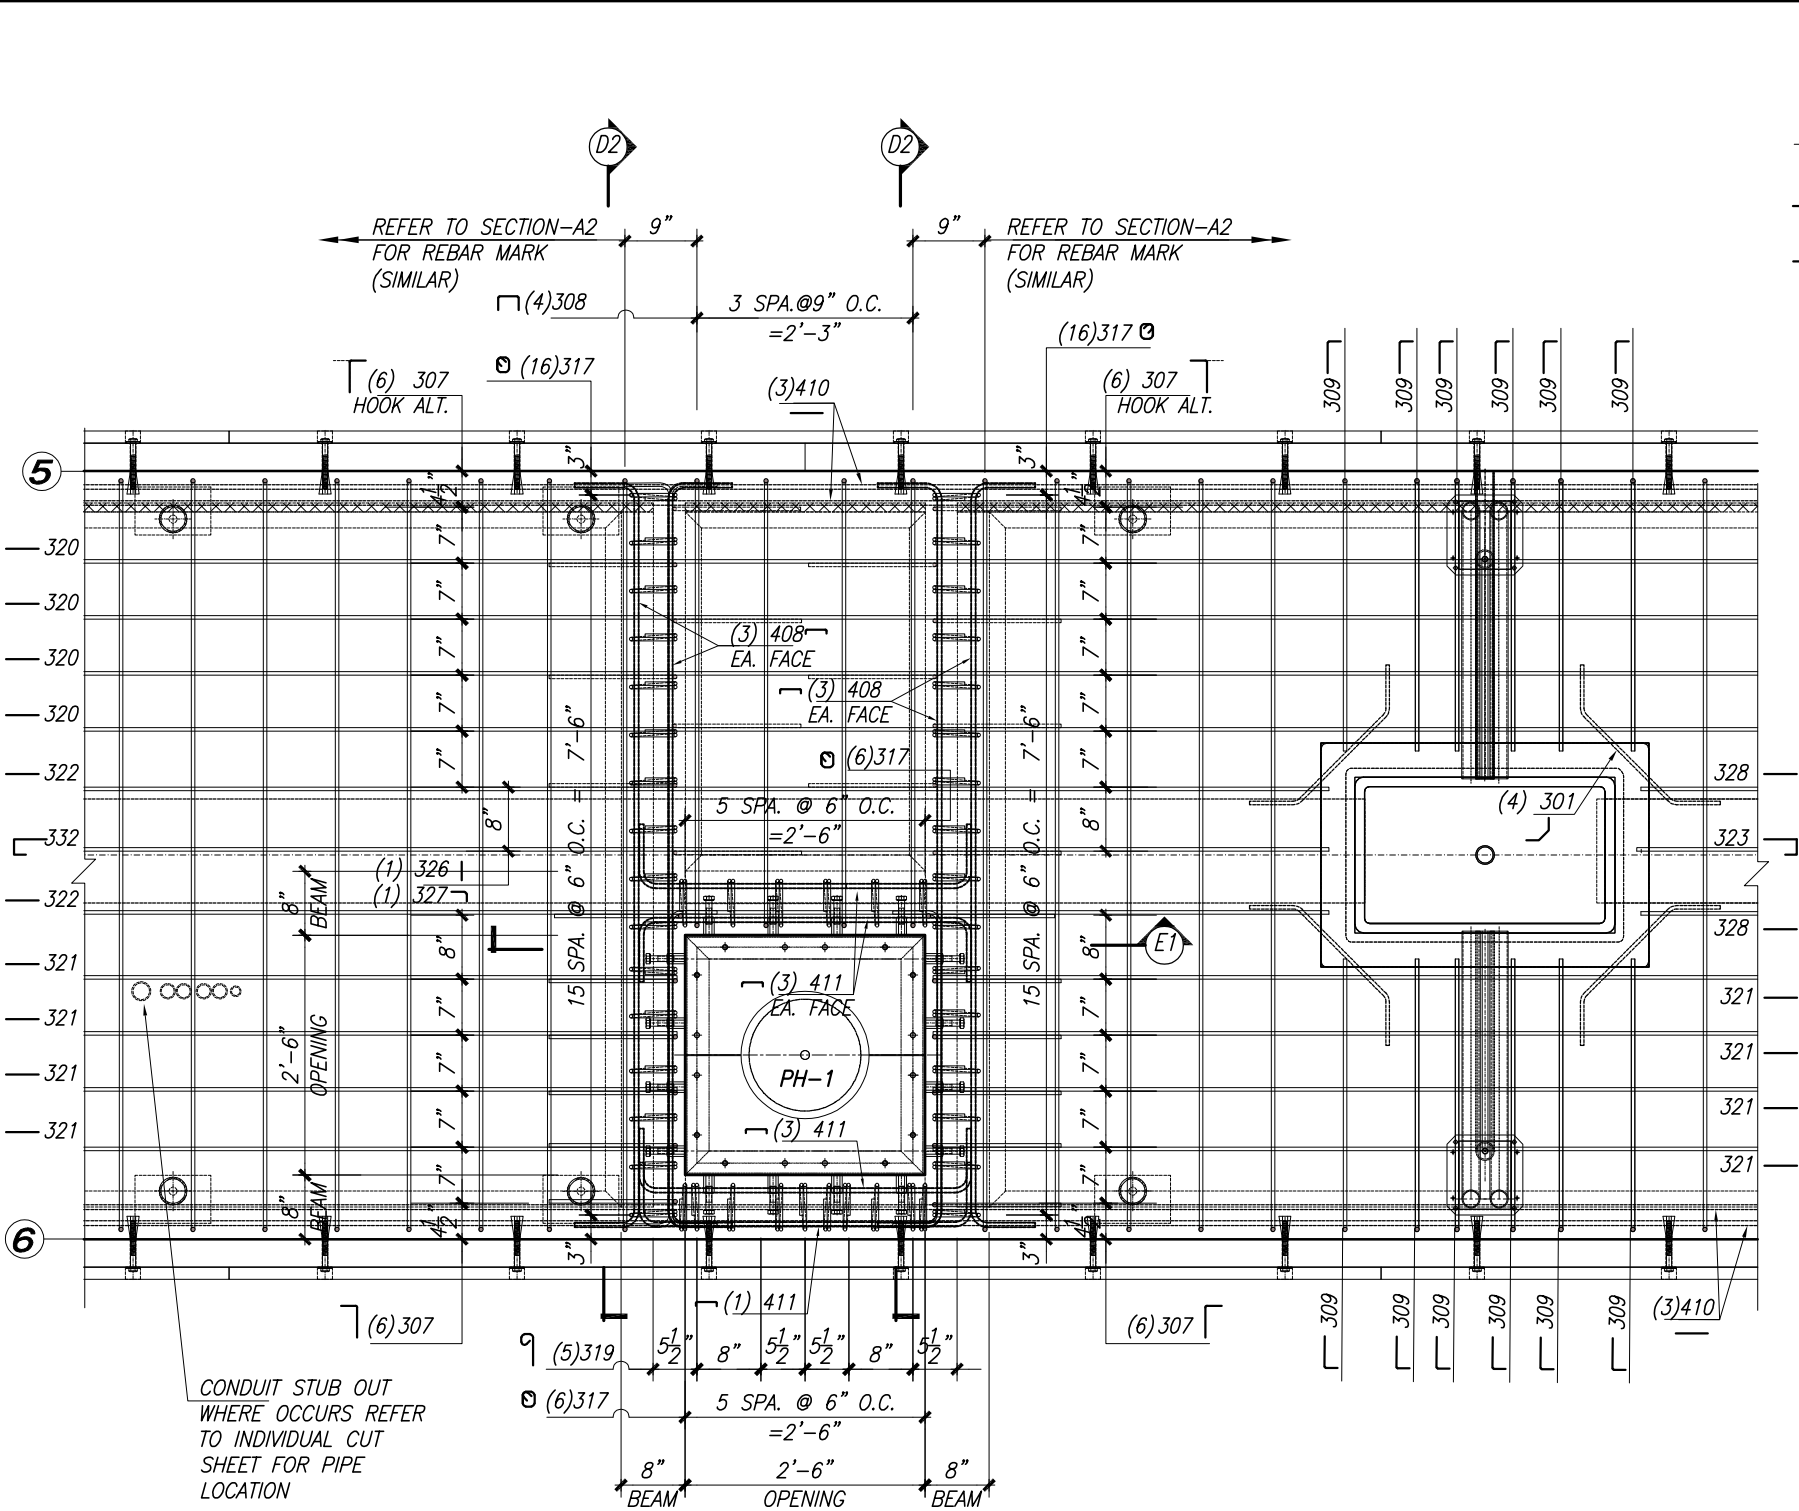

PH-1 TOP IN FORM PARTIAL PLAN VIEW

NOTES :
FOR WALL AND SLAB THICKNESSES
REFER TO INDIVIDUAL CUT SHEET

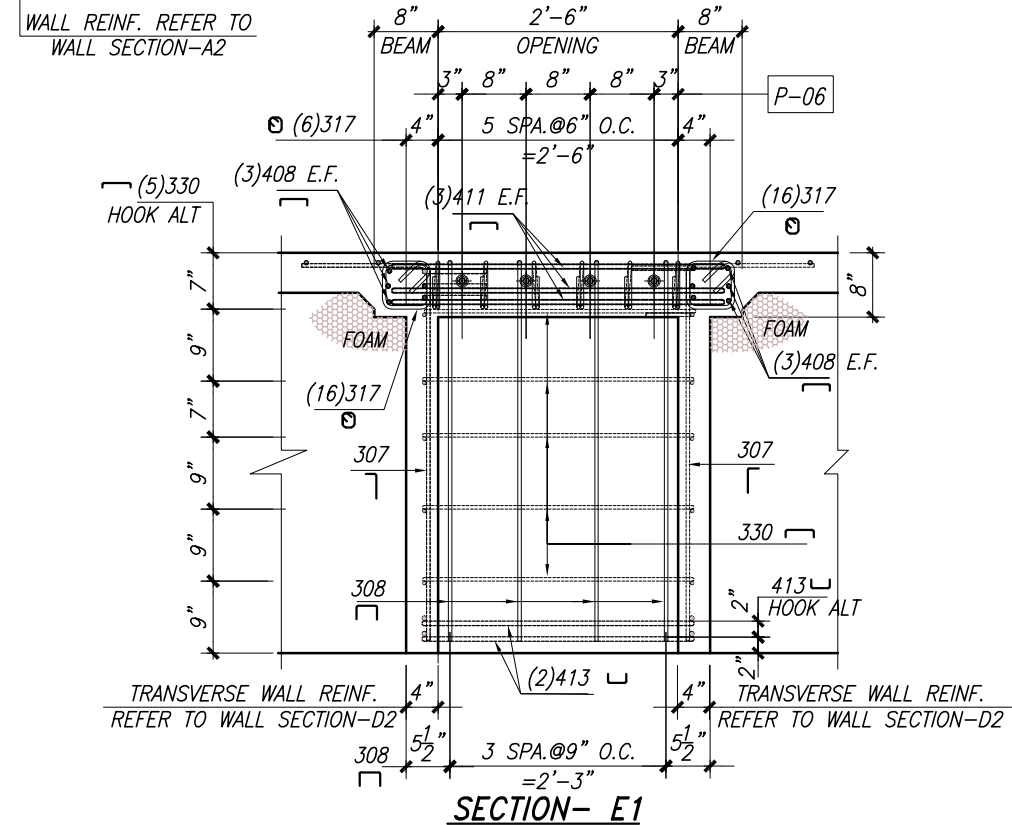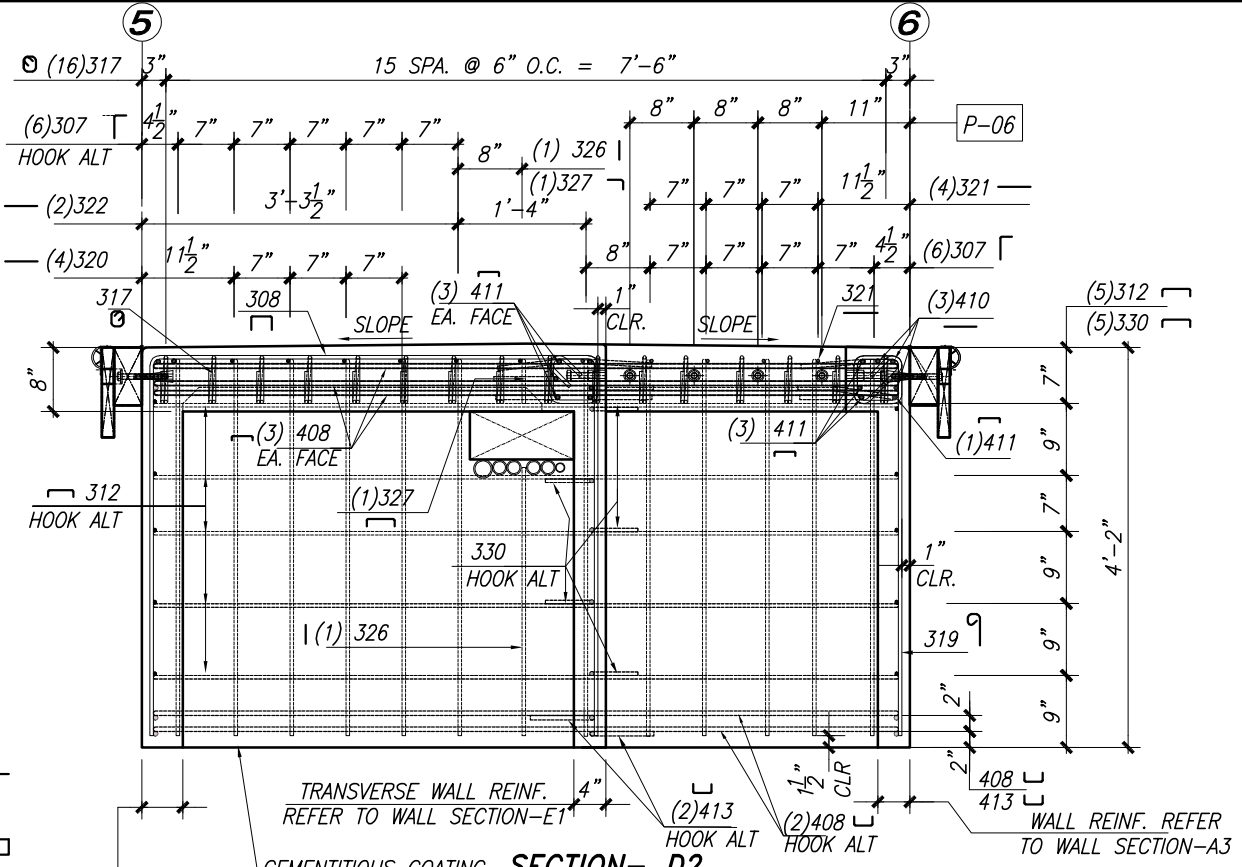


NOTES:
1. CONCRETE: MIX NO.: AS PER APPROVE DESIGN MIXED
 f'_{ci} = 2,500 psi f'_c = 5,000 psi (NWT)
2. IDENTIFICATION: CASTING DATE & JOB NUMBER SHALL BE MARKED AT END & SIDE.
3. REBAR: ASTM A615 GR. 60 or ASTM A706 GR. 60, ASTM A775 EPOXY COATED (GREEN)
4. MINIMUM DL FREEBOARD = 18"
5. MAXIMUM DL FREEBOARD = 20"

VOL. (CU.YD.) =
STRIPPING WEIGHT (TONS)=
SHIPPING WEIGHT (TONS)=

LEGEND:
TIF - TOP IN FORM
BIF - BOTTOM IN FORM
SIF - SIDE IN FORM


(B) - MEDIUM BROOM FINISH
(S) - STEEL FORM FINISH

ALL TOP EDGES SHALL BE FINISHED UNIFORMLY THREE INCHES BACK ONTO THE DECK WITH A SMOOTH FINISHING TOOL THAT WILL GIVE A BULL-NOSED EDGE TO 1/2 INCH RADIUS.

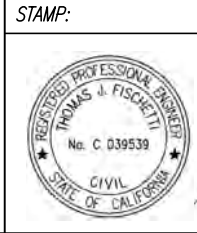

NO.	DATE	REVISIONS

DWNL	jun	DATE: 7-28-26	CHK. AYK	DATE: 8-15-26
JOB NAME: CAMP GOLD STAR				
LOCATION: 4103 N. ZUCKERMAN RD. STOCKTON, CA, 95206				
PRODUCT: PRECAST CONCRETE FLOATING DOCK				
JOB NO. 24-022	MARK NO. :	M-3 TO M-12		
Page				52

 

CROSS SECTION-A1 (LONG SPAN)



1. CONCRETE: MIX NO.: AS PER APPROVE DESIGN MIXED
f'ci = 2,500 psi f'c = 5,000 psi (NWT)
2. IDENTIFICATION: CASTING DATE & JOB NUMBER SHALL
MARKED AT END & SIDE.
3. REBAR: ASTM A615 GR. 60 or ASTM A706 GR. 60,
ASTM A775 EPOXY COATED (GREEN)
4. MINIMUM DL FREEBOARD = 18"
5. MAXIMUM DL FREEBOARD = 20"

SHIPPING WEIGHT (TONS)= 35.17

(BM) - MEDIUM BROOM FINISH
(FS) - STEEL FORM FINISH

ALL TOP EDGES SHALL BE FINISHED UNIFORMLY THREE INCHES BACK ONTO THE DECK WITH A SMOOTH FINISHING TOOL THAT WILL GIVE A BULL-NOSED EDGE TO 1/2 INCH RADIUS.





[illegible]

IVI-1

CIVIL 55

	M-13	ONE	53
--	------	-----	----

<i>M-13</i>	<i>ONE</i>	<i>53</i>
-------------	------------	-----------

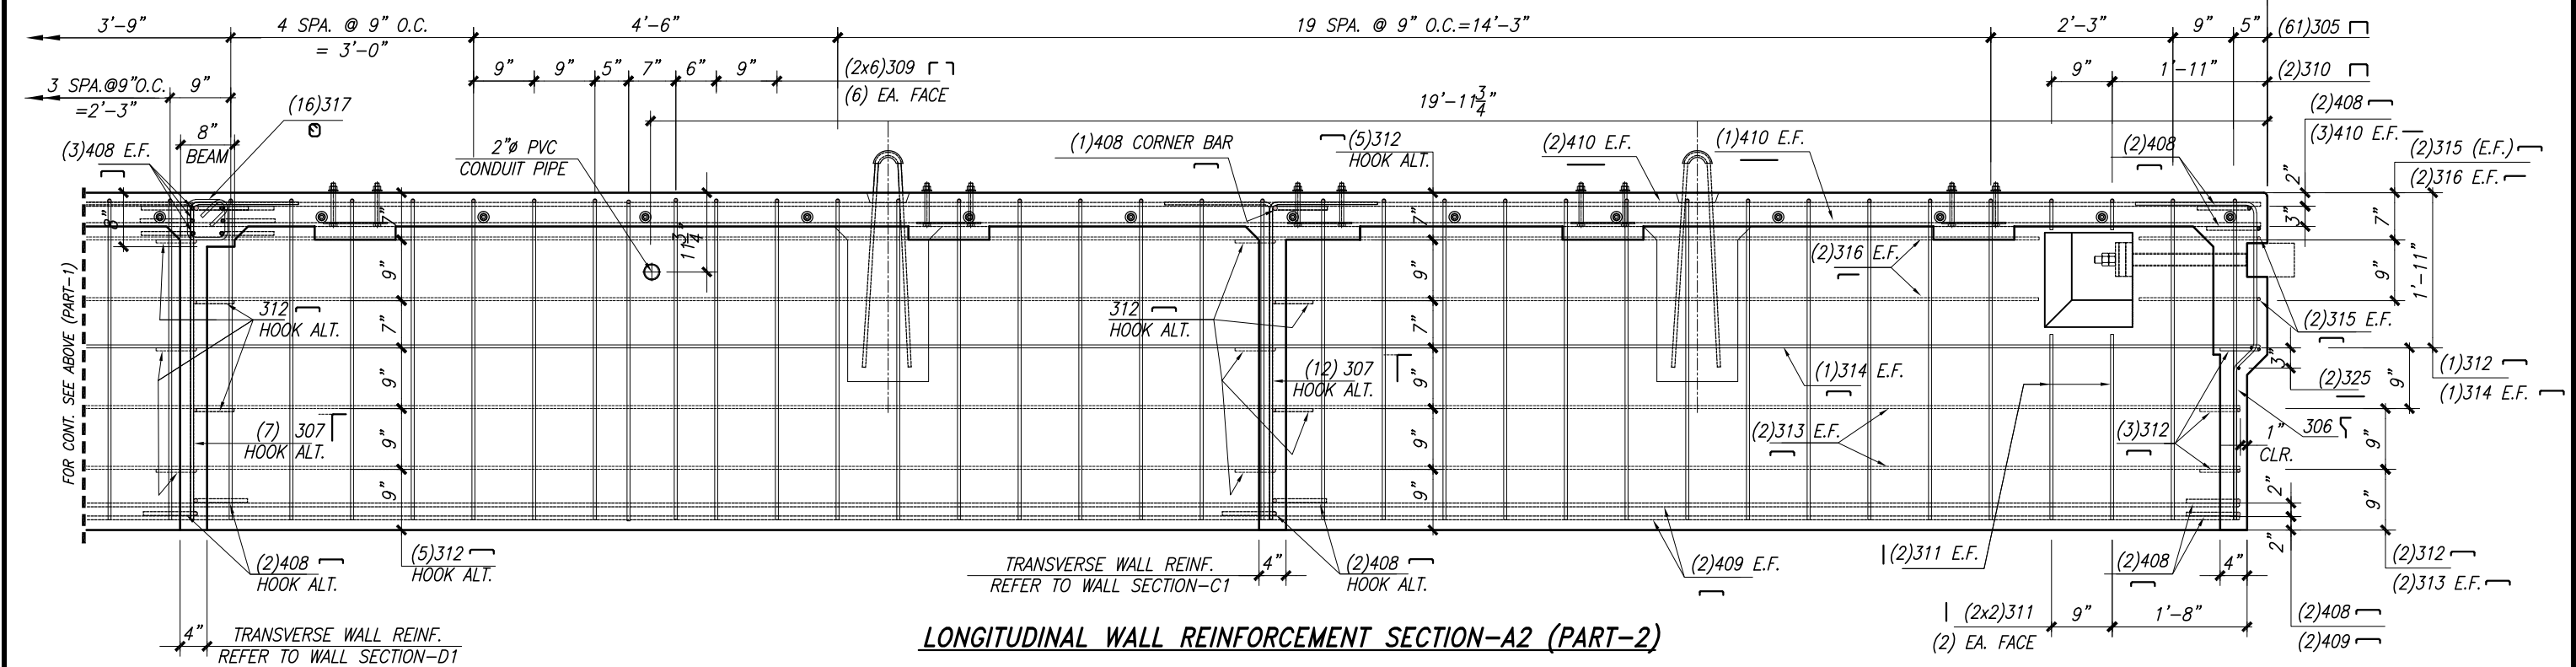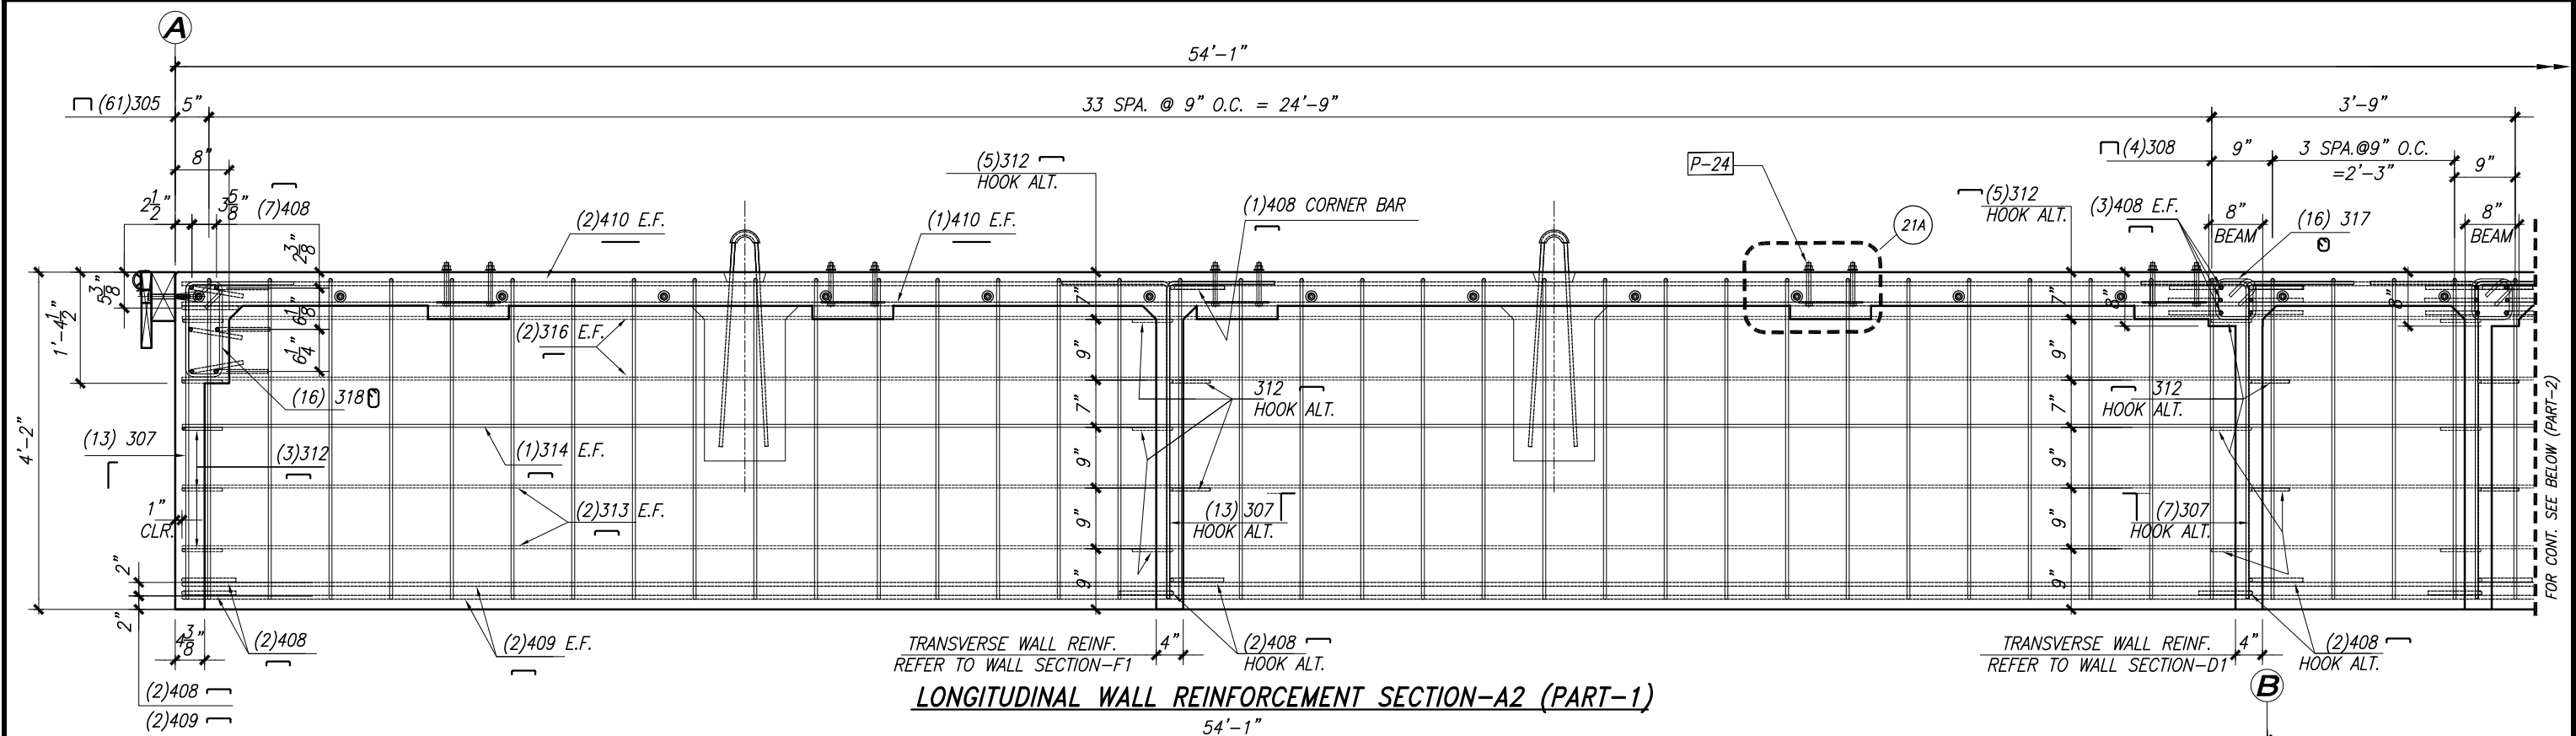

4650 Business Center Drive, Fairfield, CA 94534
(707) 439-7373 Office
(925) 754-9494 Kle-Con (661) 758-1001 Pinnacle Prestress
Precast Prestressed Concrete Products/PCI and Caltrans Certified

NOTES:

1. CONCRETE: MIX NO.: AS PER APPROVE DESIGN MIXED
 $f'_{ci} = 2,500 \text{ psi}$ $f'_c = 5,000 \text{ psi}$ (NWT)
2. IDENTIFICATION: CASTING DATE & JOB NUMBER SHALL BE
 MARKED AT END & SIDE.
3. REBAR: ASTM A615 GR. 60 or ASTM A706 GR. 60,
 ASTM A775 EPOXY COATED (GREEN)
4. MINIMUM DL FREEBOARD = 18"
5. MAXIMUM DL FREEBOARD = 20"

VOL. (CU.YD.) =

STRIPPING WEIGHT (TONS)=

SHIPPING WEIGHT (TONS)=

LEGEND:

LEGEND:
TIF - TOP IN FORM
BIF - BOTTOM IN FORM
SIF - SIDE IN FORM

(BM) - MEDIUM BROOM FINISH
(FS) - STEEL FORM FINISH

ALL TOP EDGES SHALL BE FINISHED UNIFORMLY THREE INCHES BACK ONTO THE DECK WITH A SMOOTH FINISHING TOOL THAT WILL GIVE A BULL-NOSED EDGE TO 1/2 INCH RADIUS.

STAMP:



9/21/2026

	<i>NO.</i>
--	------------

DATE _____

REVISIONS

	<i>DWN.</i>	<i>jun</i>
--	-------------	------------

DATE: 7-28-26

CHK. AYK

DATE: 8-15-26

	JOB NAME:
--	------------------

CAMP GOLD STAR

LOCATION:

4103 N. ZUCKERMAN RD. STOCKTON, CA, 95206

PRODUCT:	
----------	--

PRECAST CONCRETE FLOATING DOCK


JOB NO.
24-022

MARK NO. :


M-13

P a q e


54

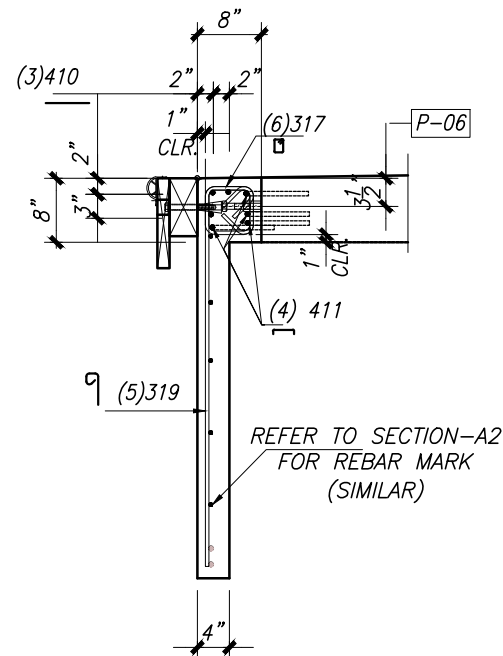


SECTION-J1

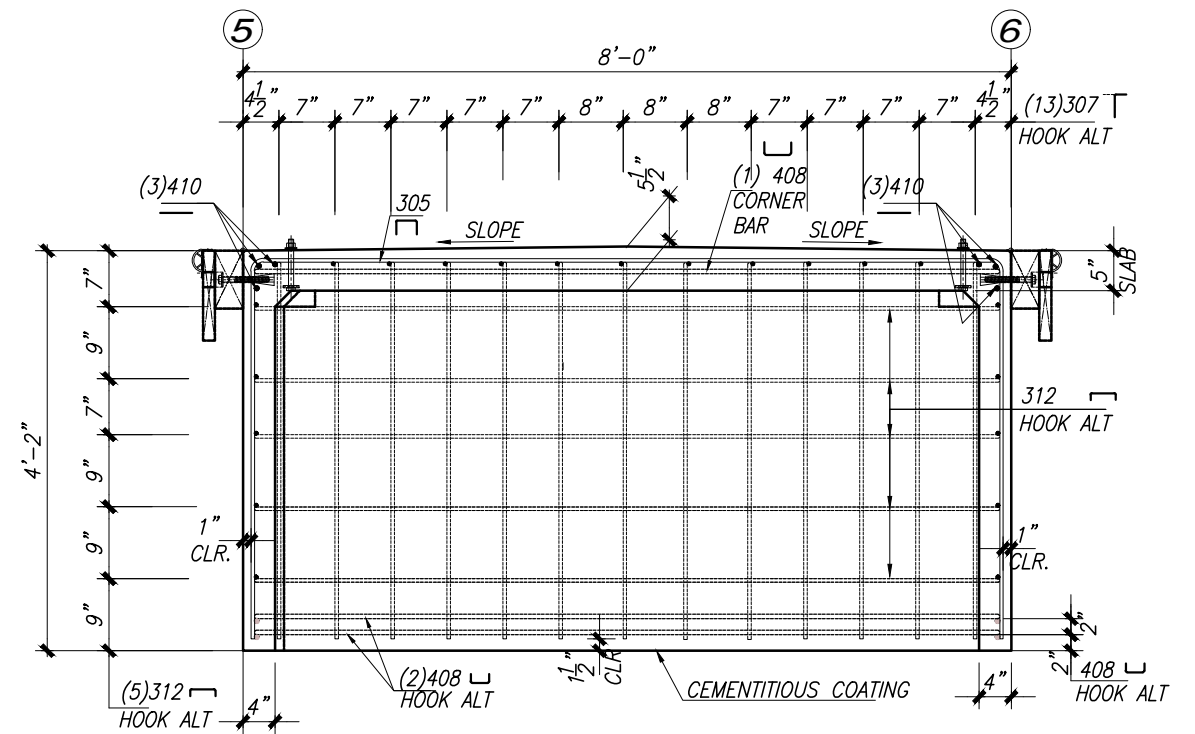


SECTION-F1

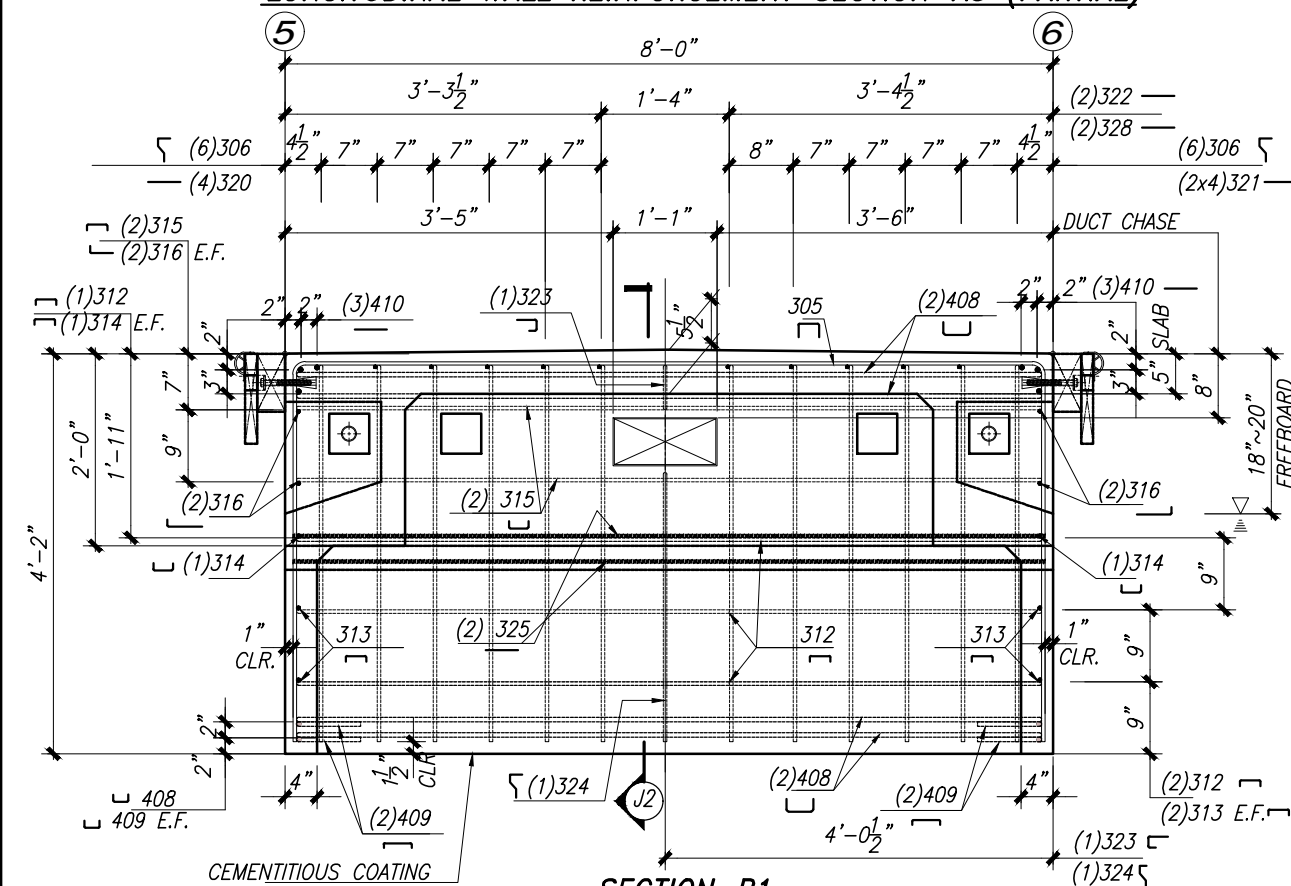

SECTION-B1

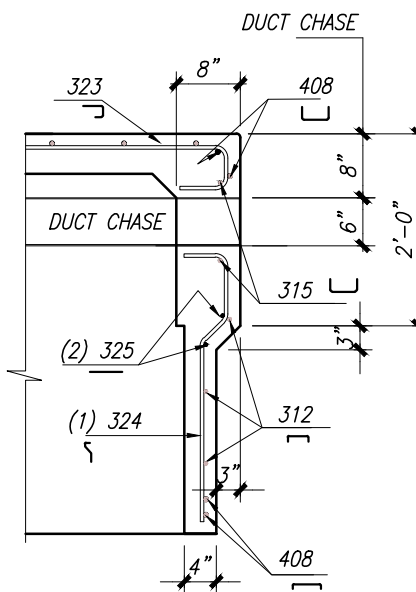

SECTION-J2

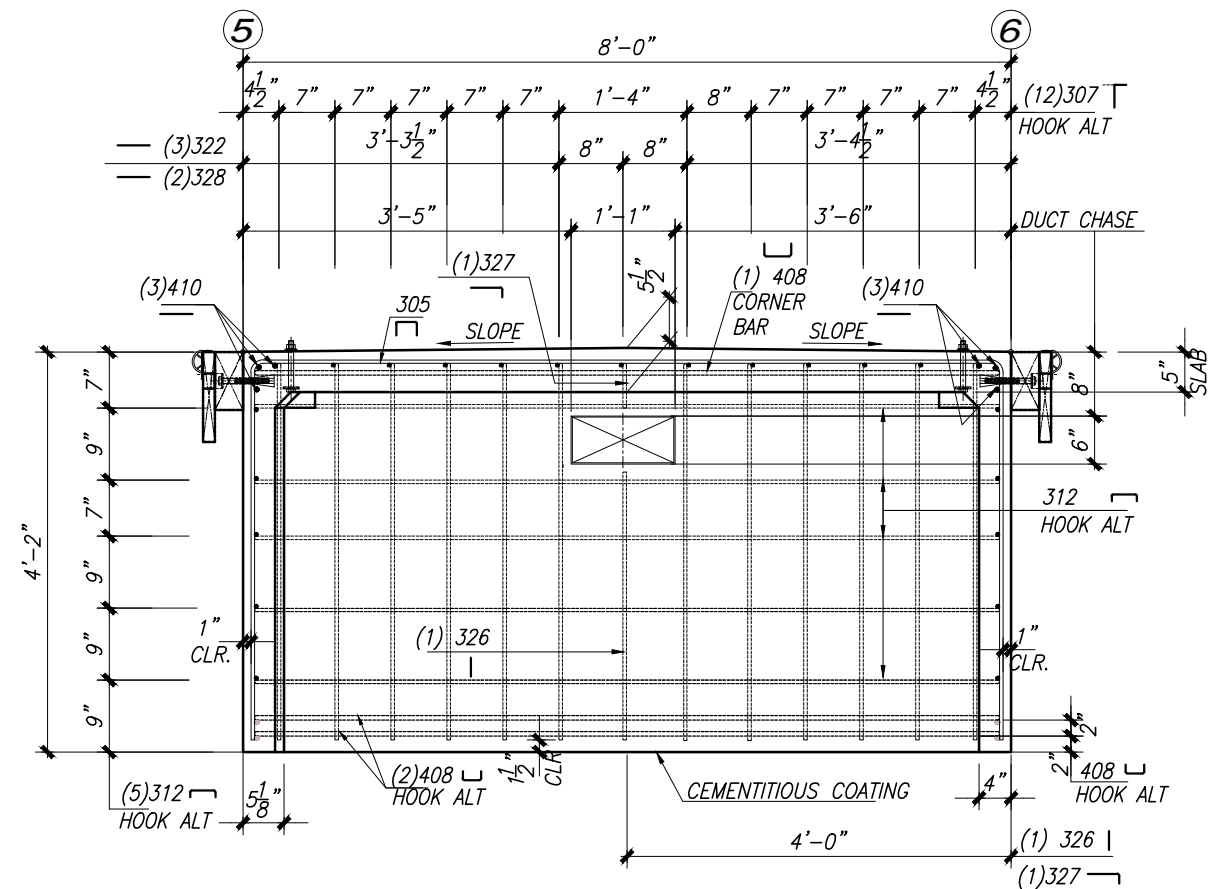


SECTION-C1



1. CONCRETE: MIX NO.: AS PER APPROVE DESIGN MIXED
f'ci = 2,500 psi f'c = 5,000 psi (NWT)
2. IDENTIFICATION: CASTING DATE & JOB NUMBER SHALL
MARKED AT END & SIDE.
3. REBAR: ASTM A615 GR. 60 or ASTM A706 GR. 60,
ASTM A775 EPOXY COATED (GREEN)
4. MINIMUM DL FREEBOARD = 18"
5. MAXIMUM DL FREEBOARD = 20"

ALL TOP EDGES SHALL BE FINISHED UNIFORMLY THREE INCHES BACK ONTO THE DECK WITH A SMOOTH FINISHING TOOL THAT WILL GIVE A BULL-NOSED EDGE TO 1/2 INCH RADIUS.

55

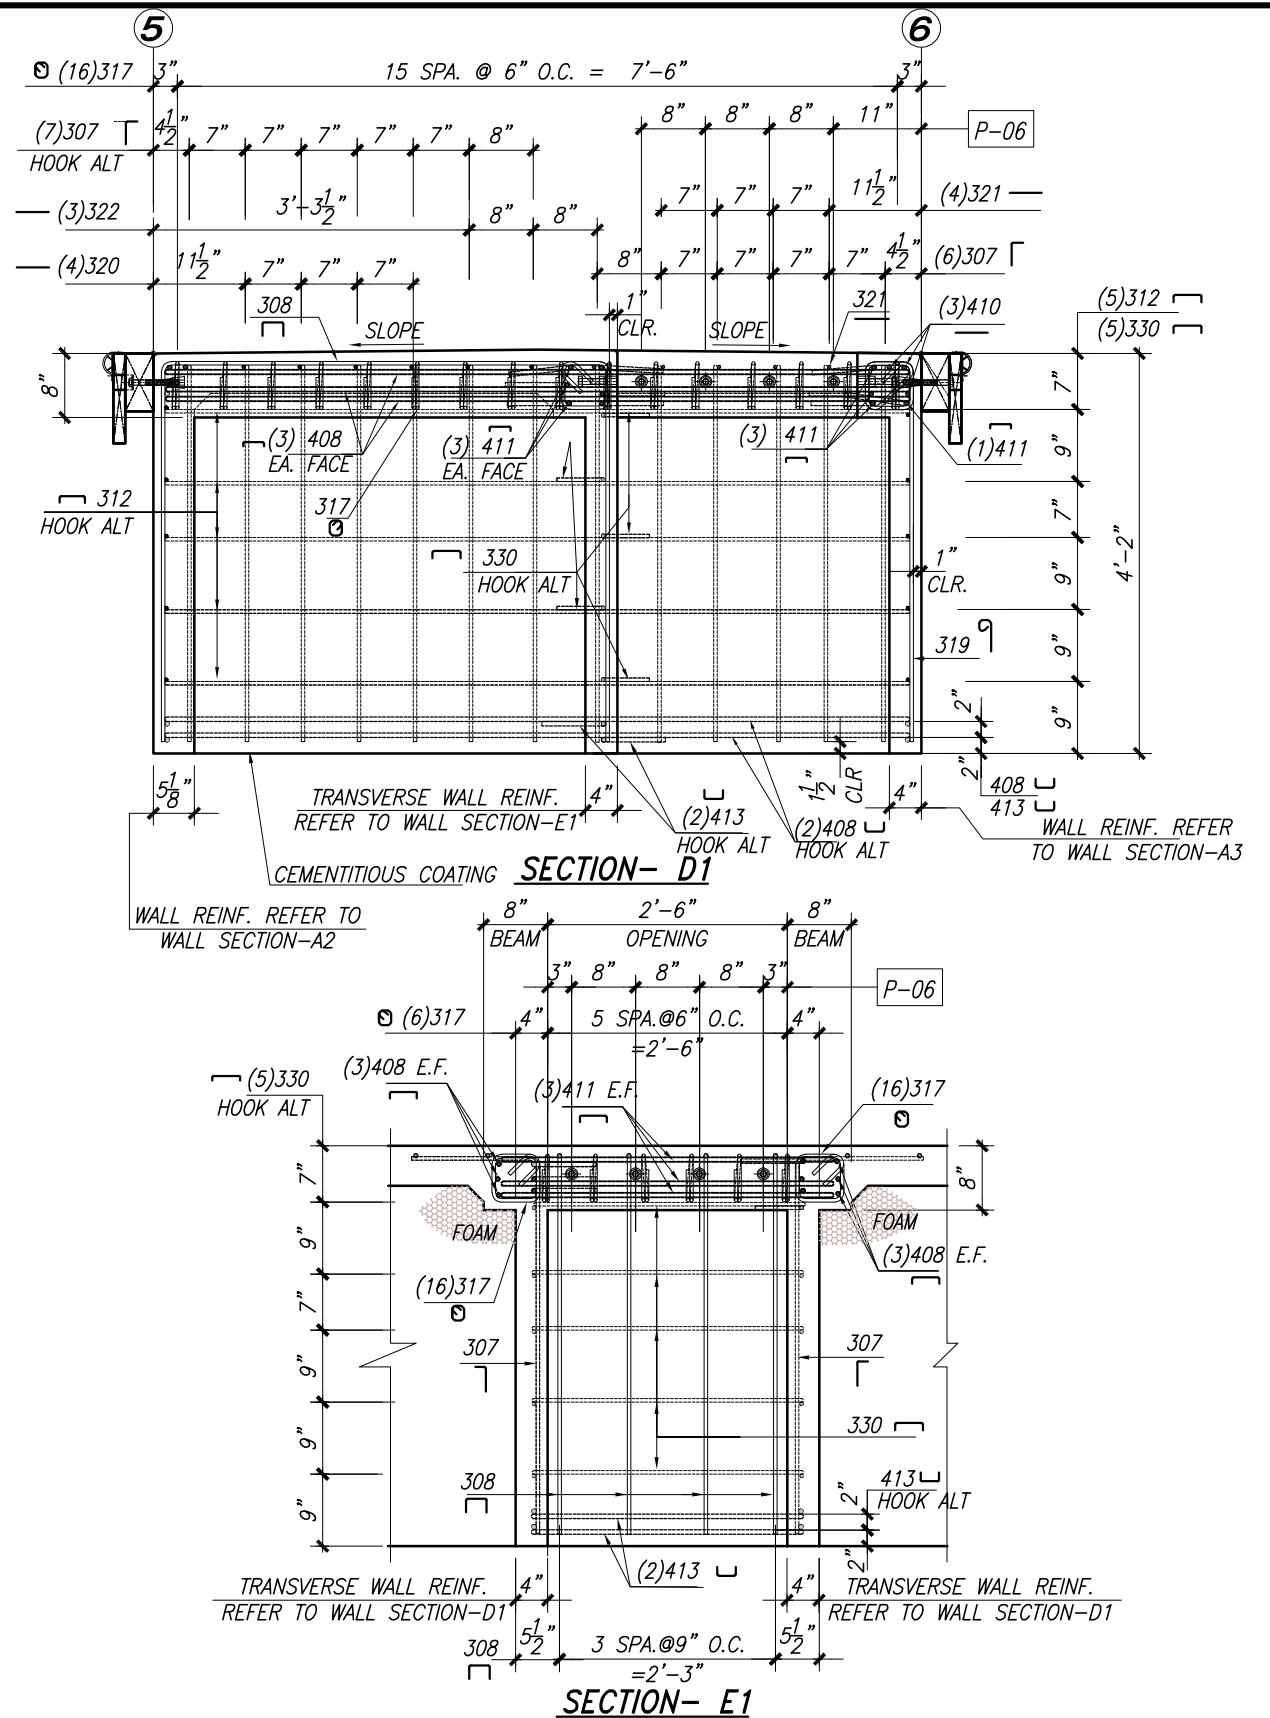

PH-1 TOP IN FORM PARTIAL PLAN VIEW




1. CONCRETE: MIX NO.: AS PER APPROVE DESIGN MIXED
f'ci = 2,500 psi f'c = 5,000 psi (NWT)
2. IDENTIFICATION: CASTING DATE & JOB NUMBER SHALL
MARKED AT END & SIDE.
3. REBAR: ASTM A615 GR. 60 or ASTM A706 GR. 60,
ASTM A775 EPOXY COATED (GREEN)
4. MINIMUM DL FREEBOARD = 18"
5. MAXIMUM DL FREEBOARD = 20"


ALL TOP EDGES SHALL BE FINISHED UNIFORMLY THREE INCHES BACK ONTO THE DECK WITH A SMOOTH FINISHING TOOL THAT WILL GIVE A BULL-NOSED EDGE TO 1/2 INCH RADIUS.

56



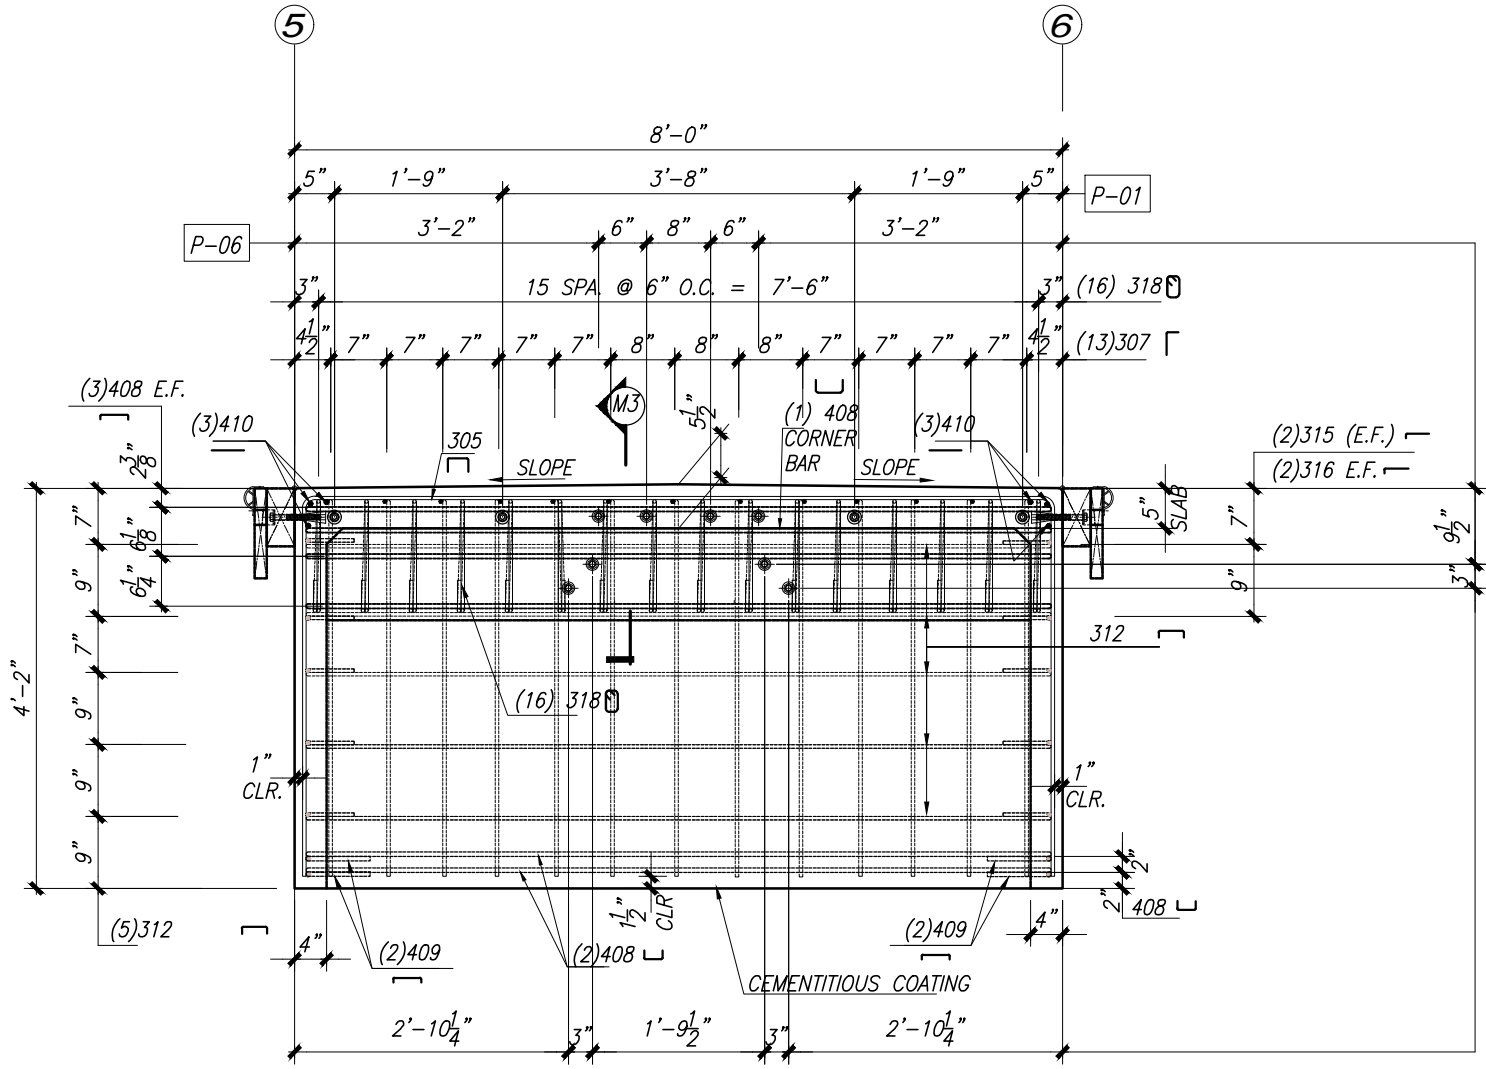

SECTION- G1

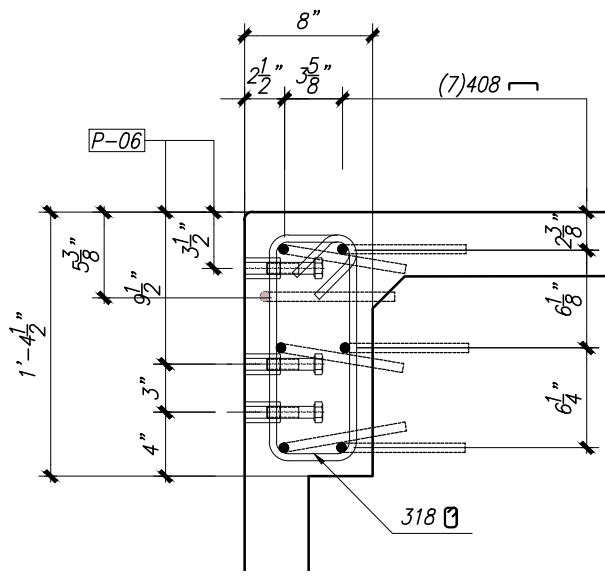

SECTION- M3



4650 Business Center Drive, Fairfield, CA 94534
(707) 439-7373 Office
(925) 754-9494 Kie-Con (661) 758-1001 Pinnacle Prestress
Precast Prestressed Concrete Products/PCI and Caltrans Certified

- NOTES:
1. CONCRETE: MIX NO.: AS PER APPROVE DESIGN MIXED
 $f'_{ci} = 2,500 \text{ psi}$ $f'_c = 5,000 \text{ psi}$ (NWT)
 2. IDENTIFICATION: CASTING DATE & JOB NUMBER SHALL BE MARKED AT END & SIDE.
 3. REBAR: ASTM A615 GR. 60 or ASTM A706 GR. 60, ASTM A775 EPOXY COATED (GREEN)
 4. MINIMUM DL FREEBOARD = 18"
 5. MAXIMUM DL FREEBOARD = 20"

VOL. (CU.YD.) =

STRIPPING WEIGHT (TONS)=

SHIPPING WEIGHT (TONS)=

LEGEND:

TIF - TOP IN FORM

BIF - BOTTOM IN FORM

SIF - SIDE IN FORM

(BM) - MEDIUM BROOM FINISH

(FS) - STEEL FORM FINISH

ALL TOP EDGES SHALL BE FINISHED UNIFORMLY THREE INCHES BACK ONTO THE DECK WITH A SMOOTH FINISHING TOOL THAT WILL GIVE A BULL-NOSED EDGE TO 1/2 INCH RADIUS.

STAMP:	NO.	DATE	REVISIONS		DWN.	jun	DATE: 7-28-26	CHK. AYK	DATE: 8-15-26
 <i>LF</i> 9/21/2026					JOB NAME: CAMP GOLD STAR				
					LOCATION: 4103 N. ZUCKERMAN RD. STOCKTON, CA, 95206				
					PRODUCT: PRECAST CONCRETE FLOATING DOCK				
					JOB NO. 24-022		MARK NO. : M-13		
							57		

Printed On: Sep 16, 2026 - 8:38am

~24-022 M-13 Plan & Section.dwg

MATERIAL LIST SCHEDULE

PART #	QTY.	DESCRIPTION	DETAIL REF
P-01	61	5/8" Ø X 3" LG P-90 NYLON THREADED INSERT	DETAIL-02
P-06	24	3/4" Ø x 3" LG. HEX. BOLT (A 325) W/, 3/4"Ø x 2 1/4" LG. COUPLER (A 563) W/. WASHER (GALV.)	DETAIL-18,19
P-10	2	2" Ø x 3'-1" LG. PVC PIPE	DETAIL-12
P-12	1	1730 CARSON PULL BOX (MODEL 1730-18) W/. CARSON FLUSH COVER (MODEL 1730-4B BOLT DOWN)	DETAIL-03
P-24	20	(2)5/8"Ø x 6" LG. HEX. BOLT (A 325) W/, STD. WASHER & NUTS + 1/4" THK.x 2"x91/2" LG. ASTM A36 PLATE W/(2)11/16"ØHOLES (GALV.)	DETAIL-21A,24
P-29	2	2" Ø x 1'-5" LG. PVC PIPE	DETAIL-12
P-38	1	1 " Ø x 2-7 1/2" LG. PVC DRAIN PIPE	DETAIL-03
L-01	8	(2) 1/2" Ø x 5'-6" LG. 270 ksi STRAND LIFTING LOOP W/ EMT CONDUIT	DETAIL-17

WALER WOOD LUMBER				FASCIA WOOD LUMBER			
PART #	QTY.	DESCRIPTION	DETAIL REF	PART #	QTY.	DESCRIPTION	DETAIL REF
R8-01	1	4x8 WALER x 15'-0 1/2" (NOMINAL)	PAGE -83	R12-01	6	2x12 FASCIA x 12'-0" (NOMINAL)	PAGE -88
R8-02	4	4x8 WALER x 12'-0" (NOMINAL)	PAGE -83	R12-02	1	2x12 FASCIA x 9'-0 1/2" (NOMINAL)	PAGE -88
R8-03	1	4x8 WALER x 10'-9" (NOMINAL)	PAGE -83	R12-03	2	2x12 FASCIA x 9'-4" (NOMINAL)	PAGE -88
R8-04	1	4x8 WALER x 3'-8 1/2" (NOMINAL)	PAGE -83	R12-04	2	2x12 FASCIA x 2'-10" (NOMINAL)	PAGE -88
R8-06	2	4x8 WALER x 2'-8 1/2" (NOMINAL)	PAGE -83	R12-05	1	2x12 FASCIA x 3'-4" (NOMINAL)	DET. 19,88
R8-07	1	4x8 WALER x 3'-1" (NOMINAL)	PAGE -83	R12-06	2	2x12 FASCIA x 2'-4" (NOMINAL)	DET. 19,88
R8-08	2	4x8 WALER x 2'-5 1/2" (NOMINAL)	DET. 19,83	R12-28	1	2x12 FASCIA x 9'-0 1/2" (NOMINAL)	PAGE -91
R8-09	2	4x8 WALER x 15'-0 1/2" (NOMINAL)	PAGE -83				

BULL RAIL			
B3-01	2	HSS 3"Øx .25 SCH.40 STEEL PIPE BULL RAIL x 11'-10"	PAGE -17,18,21,93
B3-02	1	HSS 3"Øx .25 SCH.40 STEEL PIPE BULL RAIL x 12'-4"	PAGE -17,18,21,93
B3-03	1	HSS 3"Øx .25 SCH.40 STEEL PIPE BULL RAIL x 12'-4"	PAGE -17,18,21,93
B3-04	2	HSS 3"Øx .25 SCH.40 STEEL PIPE BULL RAIL x 15'-0"	PAGE -17,18,21,94

LOOSE / ERECTION MATERILA LIST			
B-02	61	5/8"Ø x 6" LG. TAP HEX. HEAD BOLT (A307) W/. STD. WASHER (GALV.)	DETAIL-02
B-19	2	1 3/8"Ø x 4'-4" LG. ROD W/. THREAD BOTH ENDS (ASTM A325) + DOUBLE NUTS (GALV.)	DETAIL-12
E-13	4	5"x5"x7" LG. CONNECTOR BLOCK SBR DUROMETER 70 W/. 1 1/2"Ø HOLE AT CENTER	DETAIL-12
E-14	4	5"x5"x1" THK. RUBBER CONNECTOR BLOCK SBR DUROMETER 70 W/. 1 1/2"Ø HOLE AT CENTER	DETAIL-12
E-15	2	PLATE 1/2" THK. x 4 3/4"x4 3/4" (GALV.) W/. 1 1/2"Ø HOLE AT CENTER	DETAIL-12
E-20		121'-10" LF. 310 HENDERSON EXTRA WEIGHT BUMPER STRIP (ITEM No. 03-10)	DETAIL-22
		W/. 1 1/4" STAINLESS STEEL (TYPE 316) NAIL @ 3" O.C.	
E-21	2	DOCK CORNER BUMPER	DETAIL-22
PH-1	1	INTERNAL PILE HOOP ASSEMBLY	DETAIL-18
PH-2	1	EXTERNAL PILE HOOP ASSEMBLY	DETAIL-19

REBAR LIST SCHEDULE

#3 ASTM A615 or ASTM A706 GR. 60 - EPOXY COATED ASTM A775 (GREEN)											
MARK #	QTY.	DETAIL REF.		MARK #	QTY.	DETAIL REF.		MARK #	QTY.	DETAIL REF.	
301	4	DET.3		324	ONE	SECT. B1					
305	61	SECT. A2		325	2	SECT. B1					
306	12	SECT. B1		326	ONE	SECT. C1					
307	64	ALL WALL SECT.		327	ONE	SECT. C1					
308	4	SECT. E1		328	2	SECT. C1					
309	12	SECT. A2		330	5	SECT. D1,E1					
310	2	SECT. A2									
311	4	SECT. A2									
312	26	SECT. B1,C1,F1,G1									
313	4	SECT. A2									
314	2	SECT. A2									
315	2	SECT. A2,B1									
316	4	SECT. A2,B1									
317	44	SECT. A3,D1,E1									
318	16	SECT. G1									
319	5	SECT. A3									
320	4	SECT. D1									
321	8	SECT. D1									
322	3	SECT. D1									
323	ONE	SECT. B1									

#4 ASTM A615 or ASTM A706 GR. 60 - EPOXY COATED ASTM A775 (GREEN)											
MARK #	QTY.	DETAIL REF.									
401	8	DET. 13									
402	4	DET. 13									
403	4	DET. 13									
404	4	DET. 13									
405	6	DET. 13									
407	40	DET. 21A									
408	35	ALL WALL SECT.									
409	4	ALL WALL SECT.									
410	6	ALL WALL SECT.									
411	10	SECT. A3,D1,E1									
413	2	SECT. D1,E1									



4650 Business Center Drive, Fairfield, CA 94534
(707) 439-7373 Office
(925) 754-9494 Kie-Con (661) 758-1001 Pinnacle Prestress
Precast Prestressed Concrete Products/PCI and Caltrans Certified

NOTES:

- CONCRETE: MIX NO.: AS PER APPROVE DESIGN MIXED
f'ci = 2,500 psi f'c = 5,000 psi (NWT)
- IDENTIFICATION: CASTING DATE & JOB NUMBER SHALL BE MARKED AT END & SIDE.
- REBAR: ASTM A615 GR. 60 or ASTM A706 GR. 60, ASTM A775 EPOXY COATED (GREEN)
- MINIMUM DL FREEBOARD = 18"
- MAXIMUM DL FREEBOARD = 20"

VOL. (CU.YD.) =

STRIPPING WEIGHT (TONS)=

SHIPPING WEIGHT (TONS)=

LEGEND:

TIF - TOP IN FORM
BIF - BOTTOM IN FORM
SIF - SIDE IN FORM

(BM) - MEDIUM BROOM FINISH
(FS) - STEEL FORM FINISH

ALL TOP EDGES SHALL BE FINISHED UNIFORMLY THREE INCHES BACK ONTO THE DECK WITH A SMOOTH FINISHING TOOL THAT WILL GIVE A BULL-NOSED EDGE TO 1/2 INCH RADIUS.

STAMP:



9/21/2026

NO.

DATE

REVISIONS

DWN. RC

DATE: 6-22-23

CHK. AYK

DATE: 6-24-23

JOB NAME:

CAMP GOLD STAR

LOCATION:

4103 N. ZUCKERMAN RD. STOCKTON, CA, 95206

PRODUCT:

PRECAST CONCRETE FLOATING DOCK

JOB NO.

24-022


MARK NO. :

SHEET 5 OF 5


M-13

Page

58

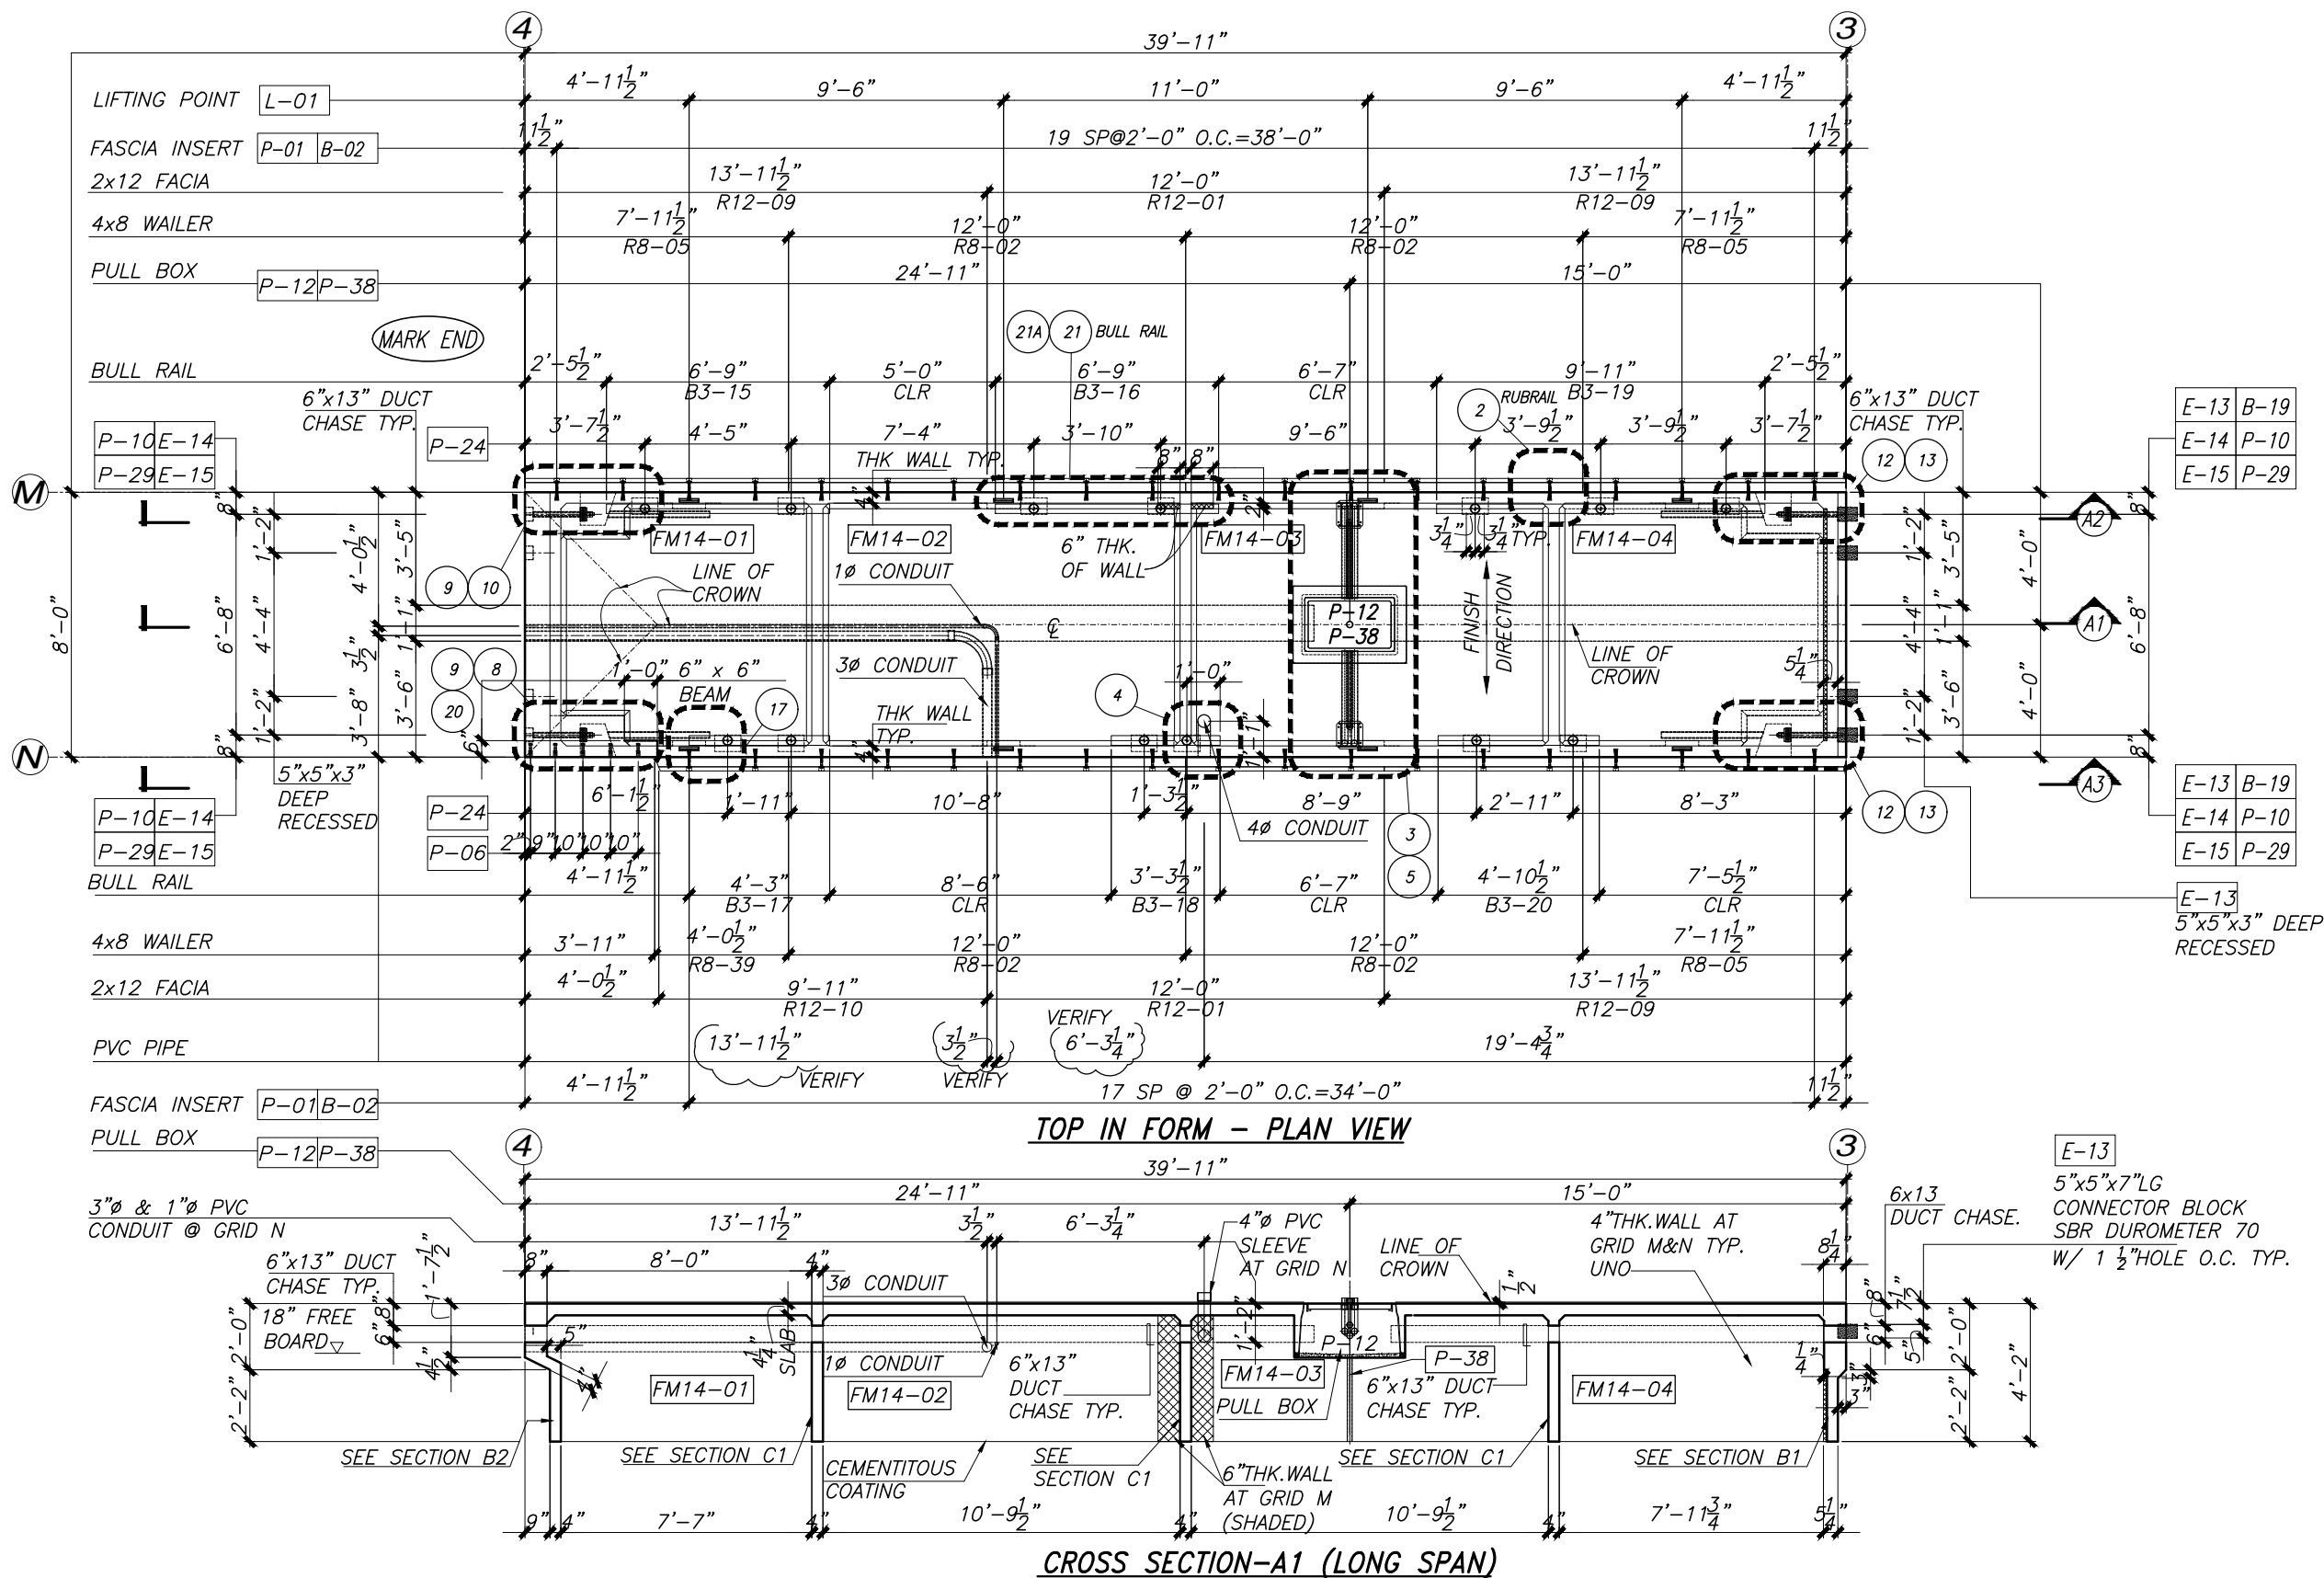

4650 Business Center Drive, Fairfield, CA 94534
(707) 439-7373 Office
(925) 754-9494 Kie-Con (661) 758-1001 Pinnacle Prestress
Precast Prestressed Concrete Products/PCI and Caltrans Certified

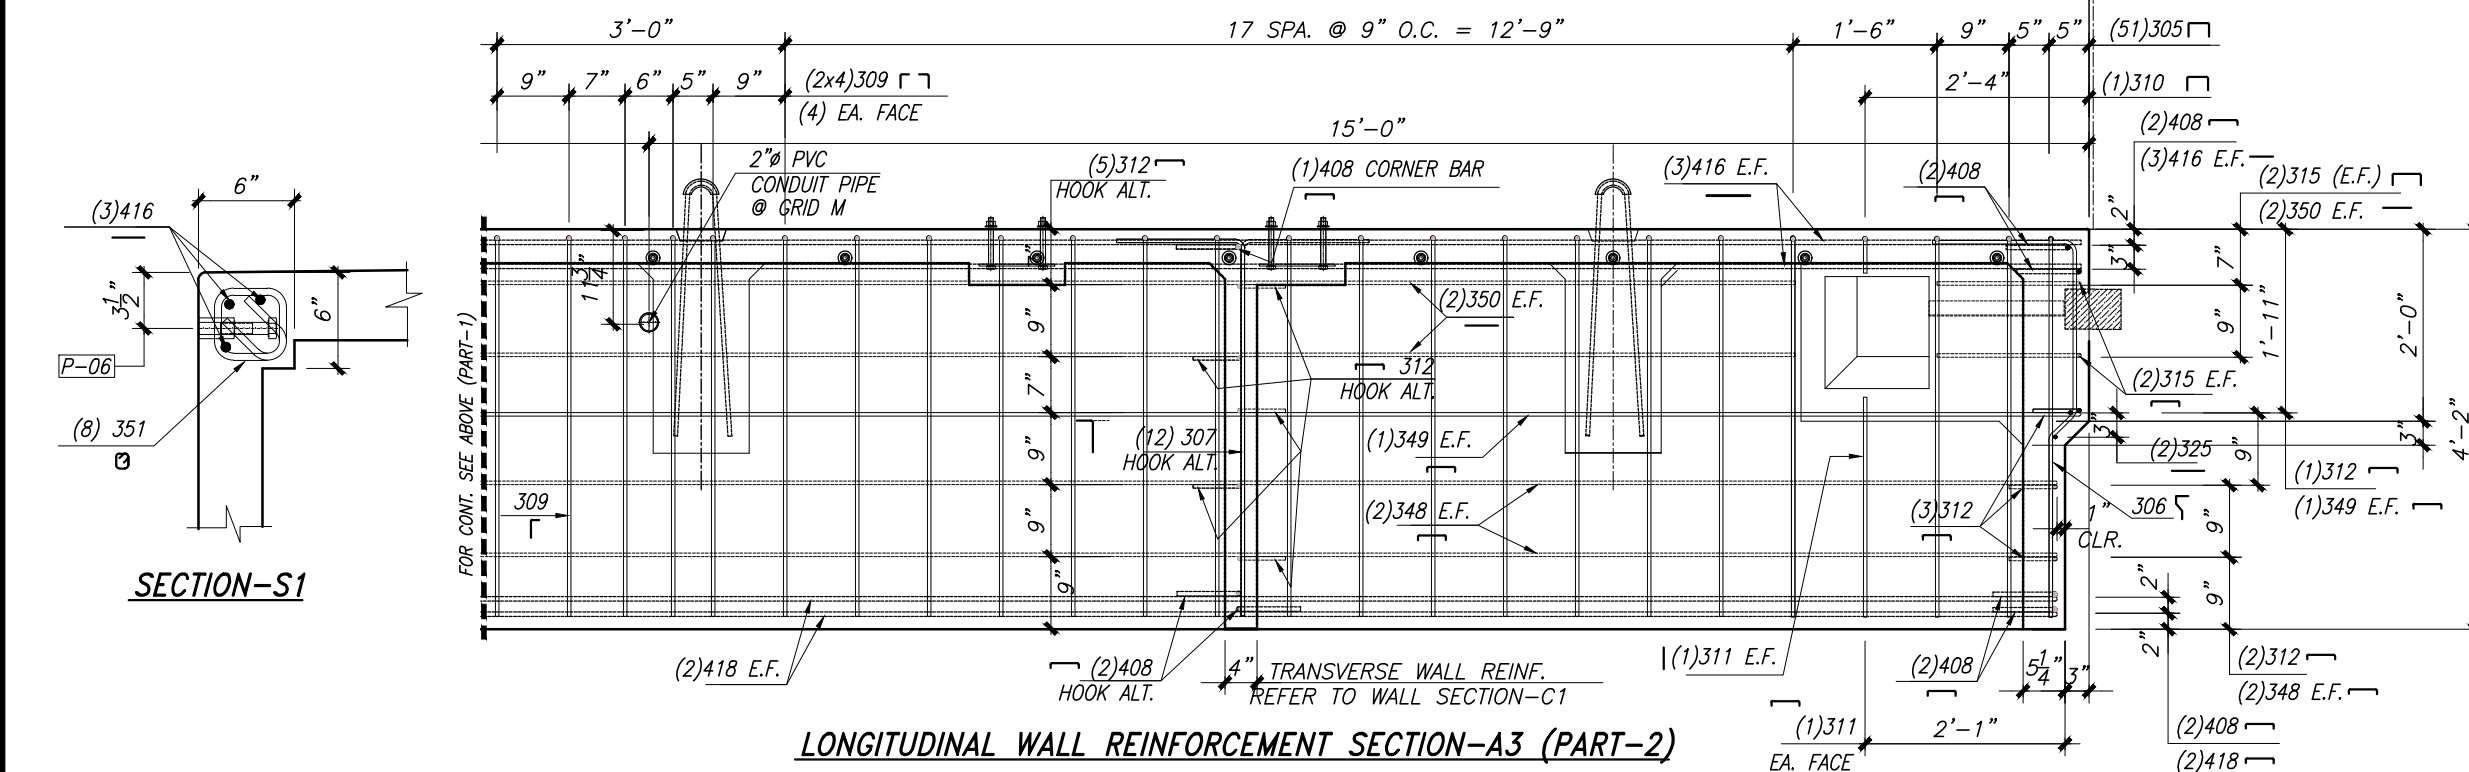

1. CONCRETE: MIX NO.: AS PER APPROVE DESIGN MIXED
 $f'_{ci} = 2,500 \text{ psi}$ $f'_c = 5,000 \text{ psi}$ (NWT)
2. IDENTIFICATION: CASTING DATE & JOB NUMBER SHALL BE
 MARKED AT END & SIDE.
3. REBAR: ASTM A615 GR. 60 or ASTM A706 GR. 60,
 ASTM A775 EPOXY COATED (GREEN)
4. MINIMUM DL FREEBOARD = 18"
5. MAXIMUM DL FREEBOARD = 20"

ALL TOP EDGES SHALL BE FINISHED UNIFORMLY THREE INCHES BACK ONTO THE DECK WITH A SMOOTH FINISHING TOOL THAT WILL GIVE A BULL-NOSED EDGE TO 1/2 INCH RADIUS.



60 |



NOTES:

1. CONCRETE: MIX NO.: AS PER APPROVE DESIGN MIXED
 $f'_{ci} = 2,500 \text{ psi}$ $f'_{c} = 5,000 \text{ psi}$ (NWT)
2. IDENTIFICATION: CASTING DATE & JOB NUMBER SHALL BE MARKED AT END & SIDE.
3. REBAR: ASTM A615 GR. 60 or ASTM A706 GR. 60,
ASTM A775 EPOXY COATED (GREEN)
4. MINIMUM DL FREEBOARD = 18"
5. MAXIMUM DL FREEBOARD = 20"

VOL. (CU.YD.) =	STRIPPING WEIGHT (TONS)=
	SHIPPING WEIGHT (TONS)=

LEGEND:


TIF - TOP IN FORM  - MEDIUM BROOM FINISH

BIF - BOTTOM IN FORM  - STEEL FORM FINISH

SIF - SIDE IN FORM

ALL TOP EDGES SHALL BE FINISHED UNIFORMLY THREE INCHES BACK ONTO THE DECK WITH A SMOOTH FINISHING TOOL THAT WILL GIVE A BULL-NOSED EDGE TO 1/2 INCH RADIUS.

97

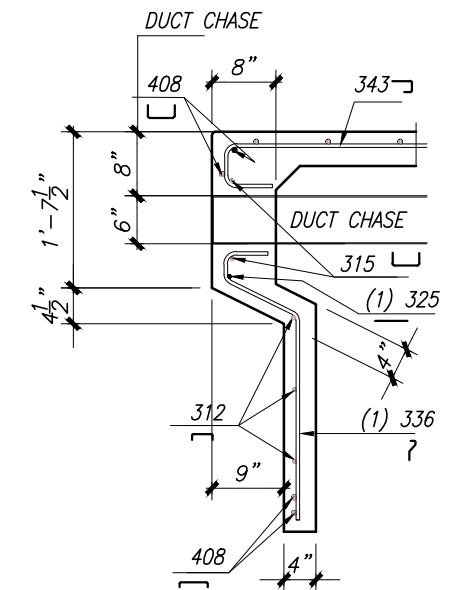

SECTION-J3

SECTION-B2



1. CONCRETE: MIX NO.: AS PER APPROVE DESIGN MIXED
 $f'_{ci} = 2,500 \text{ psi}$ $f'_c = 5,000 \text{ psi (NWT)}$
2. IDENTIFICATION: CASTING DATE & JOB NUMBER SHALL BE
 MARKED AT END & SIDE.
3. REBAR: ASTM A615 GR. 60 or ASTM A706 GR. 60,
 ASTM A775 EPOXY COATED (GREEN)
4. MINIMUM DL FREEBOARD = 18"
5. MAXIMUM DL FREEBOARD = 20"

ALL TOP EDGES SHALL BE FINISHED UNIFORMLY THREE INCHES BACK ONTO THE DECK WITH A SMOOTH FINISHING TOOL THAT WILL GIVE A BULL-NOSED EDGE TO 1/2 INCH RADIUS.


9/21/2026


REVISIONS

62 |


REBAR LIST SCHEDULE

[illegible]

 
 4650 Business Center Drive, Fairfield, CA 94534 (707) 439-7373 Office (925) 754-9494 Kie-Con (661) 758-1001 Pinnacle Prestress Precast Prestressed Concrete Products/PCI and Caltrans Certified	NOTES: 1. CONCRETE: MIX NO.: AS PER APPROVE DESIGN MIXED f'ci = 2,500 psi f'c = 5,000 psi (NWT) 2. IDENTIFICATION: CASTING DATE & JOB NUMBER SHALL BE MARKED AT END & SIDE. 3. REBAR: ASTM A615 GR. 60 or ASTM A706 GR. 60, ASTM A775 EPOXY COATED (GREEN) 4. MINIMUM DL FREEBOARD = 18" 5. MAXIMUM DL FREEBOARD = 20"	VOL. (CU.YD.) =	STRIPPING WEIGHT (TONS)=	LEGEND: TIF - TOP IN FORM BIF - BOTTOM IN FORM SIF - SIDE IN FORM ALL TOP EDGES SHALL BE FINISHED UNIFORMLY THREE INCHES BACK ONTO THE DECK WITH A SMOOTH FINISHING TOOL THAT WILL GIVE A BULL-NOSED EDGE TO 1/2 INCH RADIUS.	STAMP:	NO.	DATE	REVISIONS	DWN. RC	DATE: 6-22-23	CHK. AYE	DATE: 6-24-23
		SHIPPING WEIGHT (TONS)=			JOB NAME: CAMP GOLD STAR	LOCATION: 4103 N. ZUCKERMAN RD. STOCKTON, CA, 95206	PRODUCT: PRECAST CONCRETE FLOATING DOCK	JOB NO. 24-022	MARK NO.: M-14	SHEET 5 OF 5	Page 63	

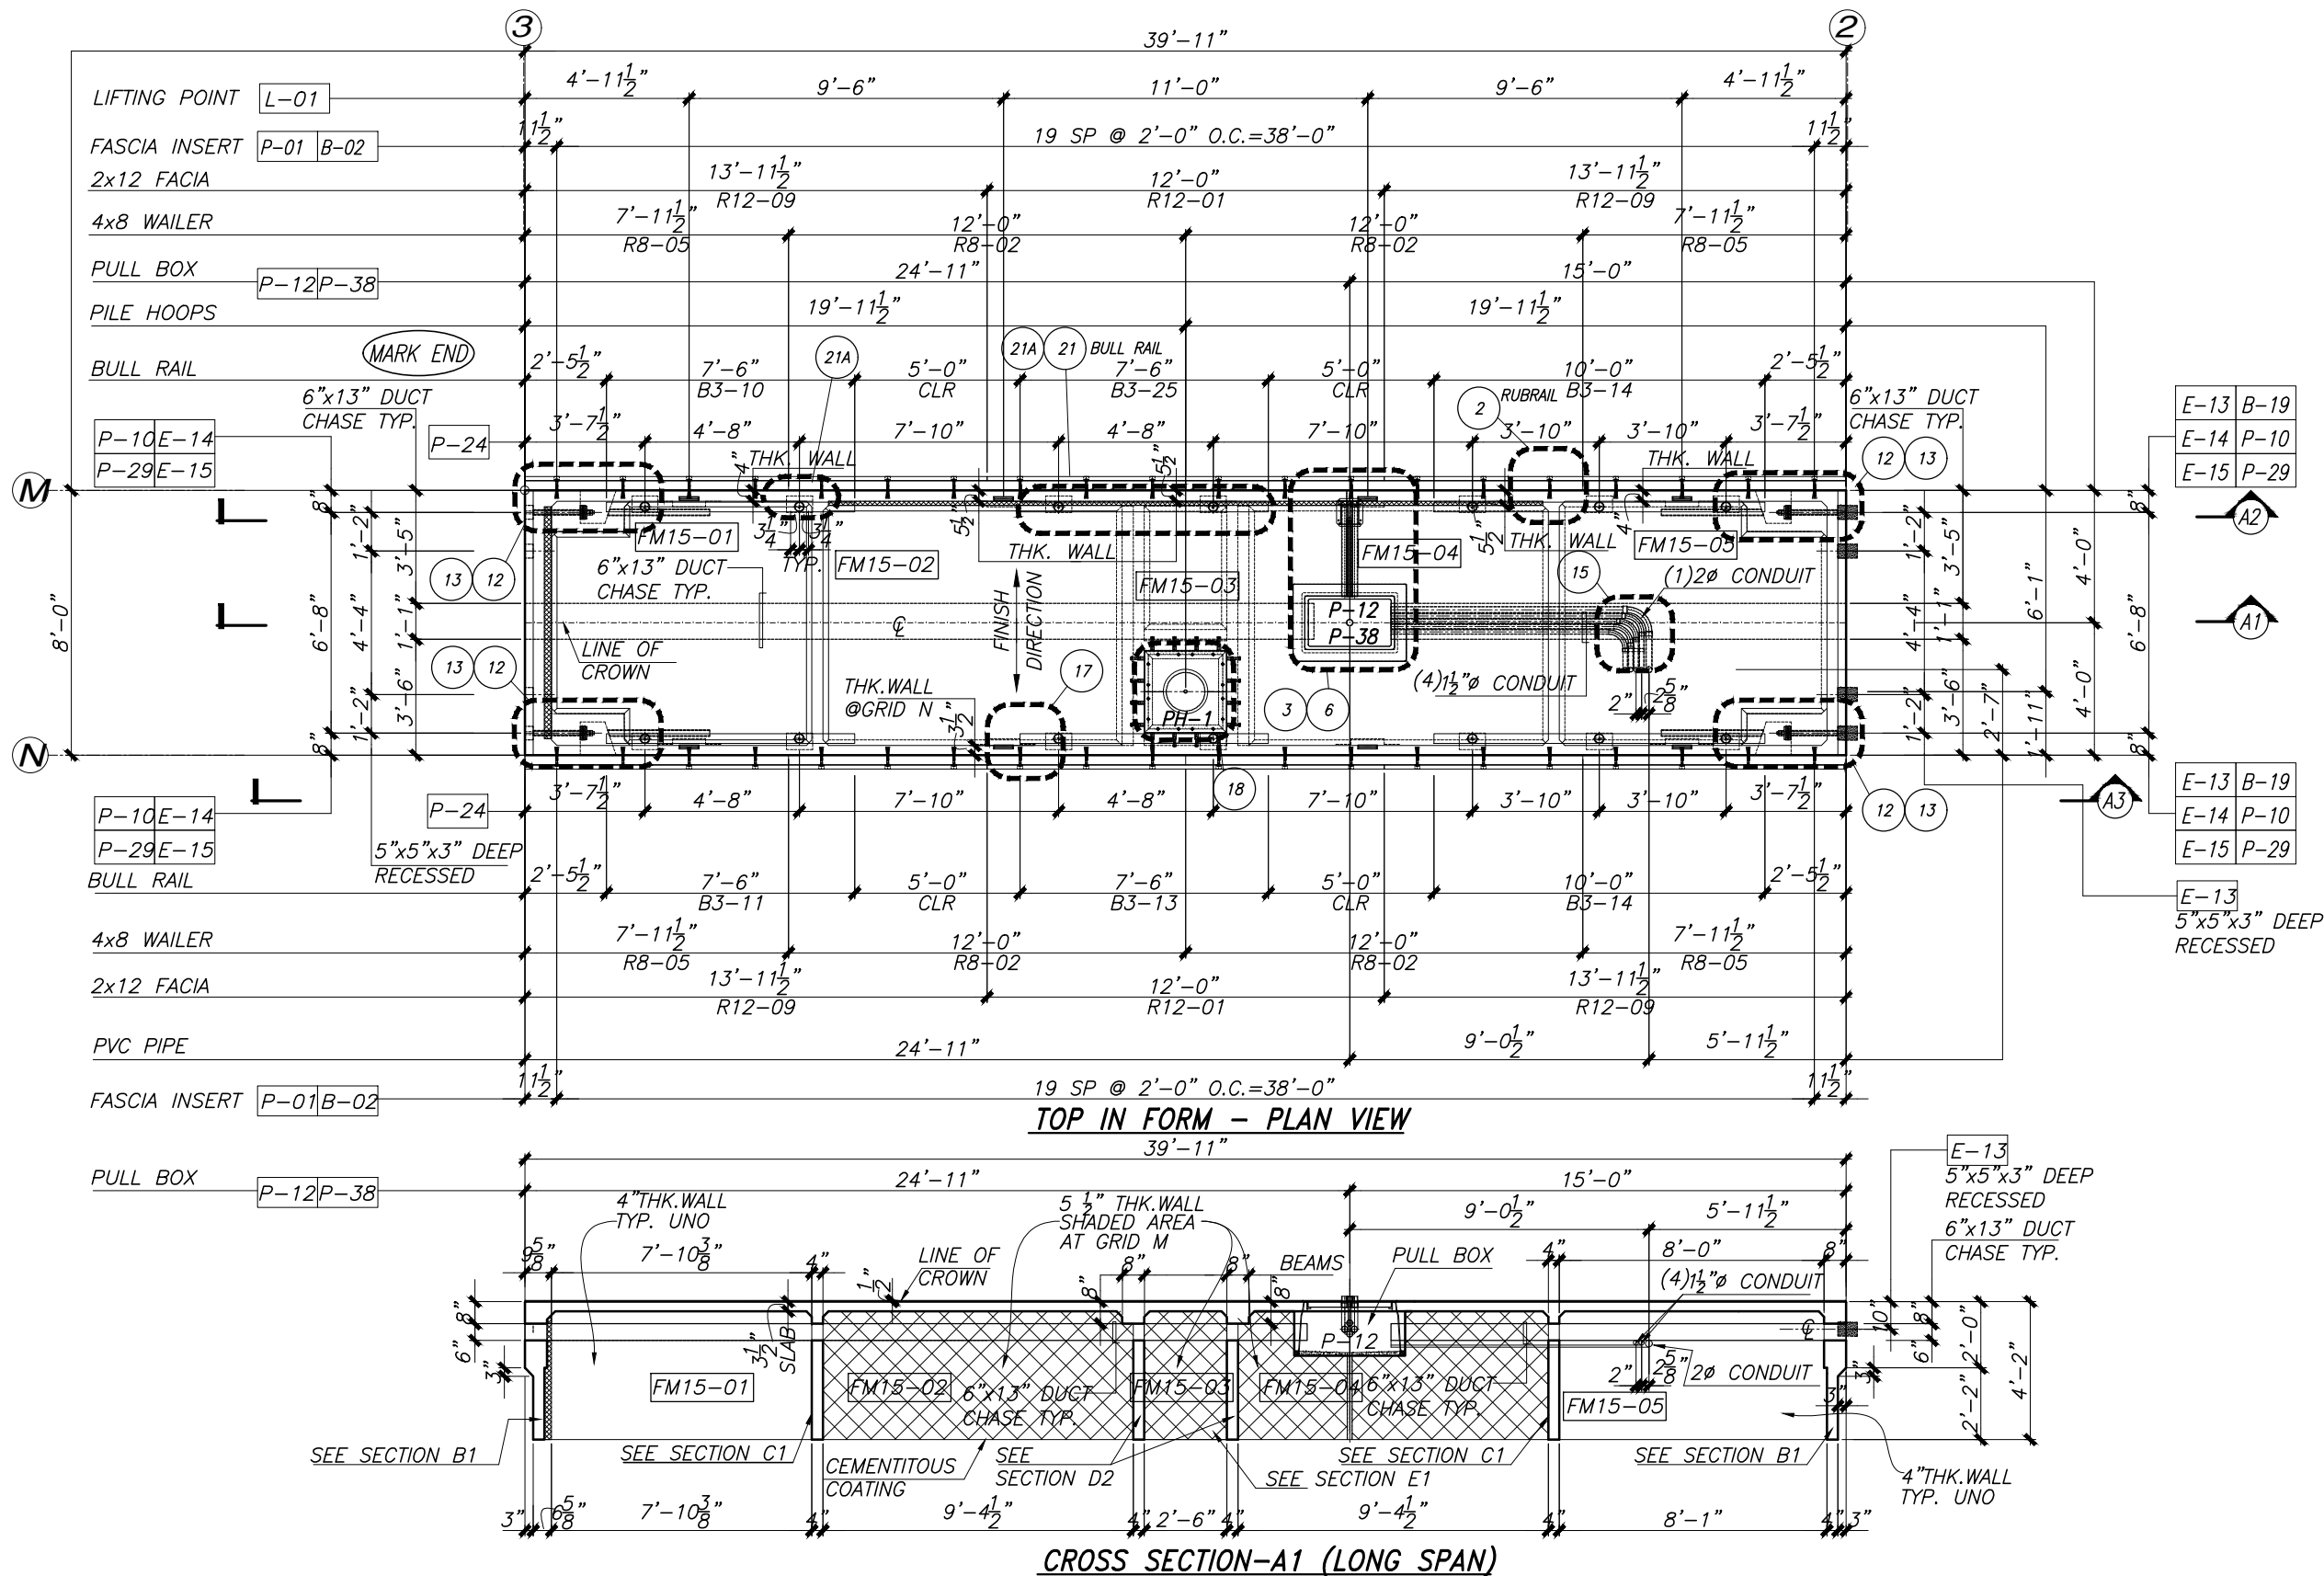


4650 Business Center Drive, Fairfield, CA 94534
(707) 439-7373 Office
(925) 754-9494 Kie-Con (661) 758-1001 Pinnacle Prestress
Precast Prestressed Concrete Products/PCI and Caltrans Certified

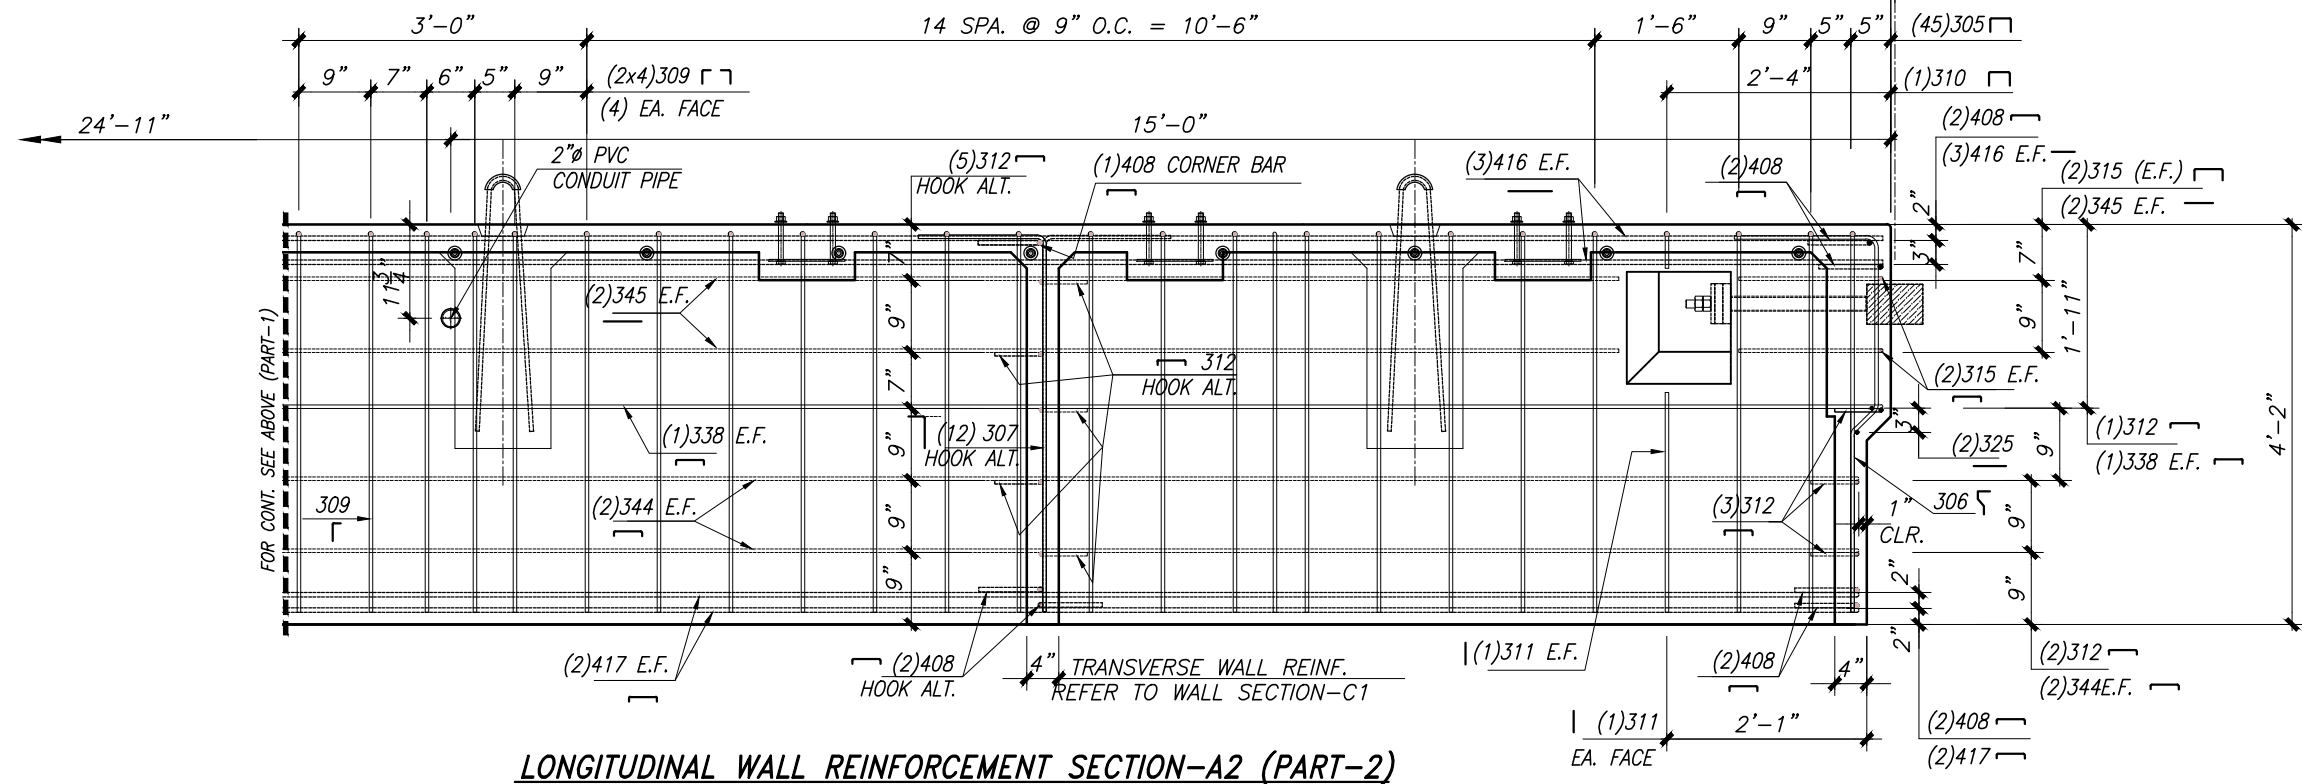


65

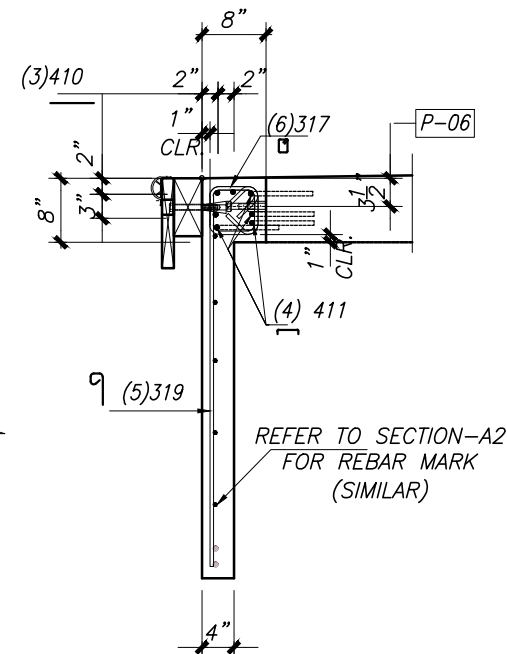


SECTION-J1

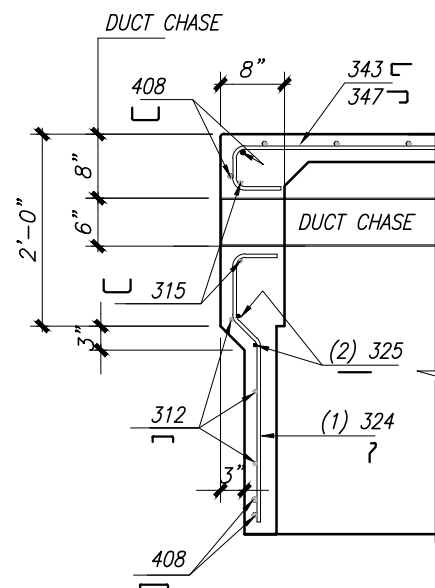

SECTION-J2

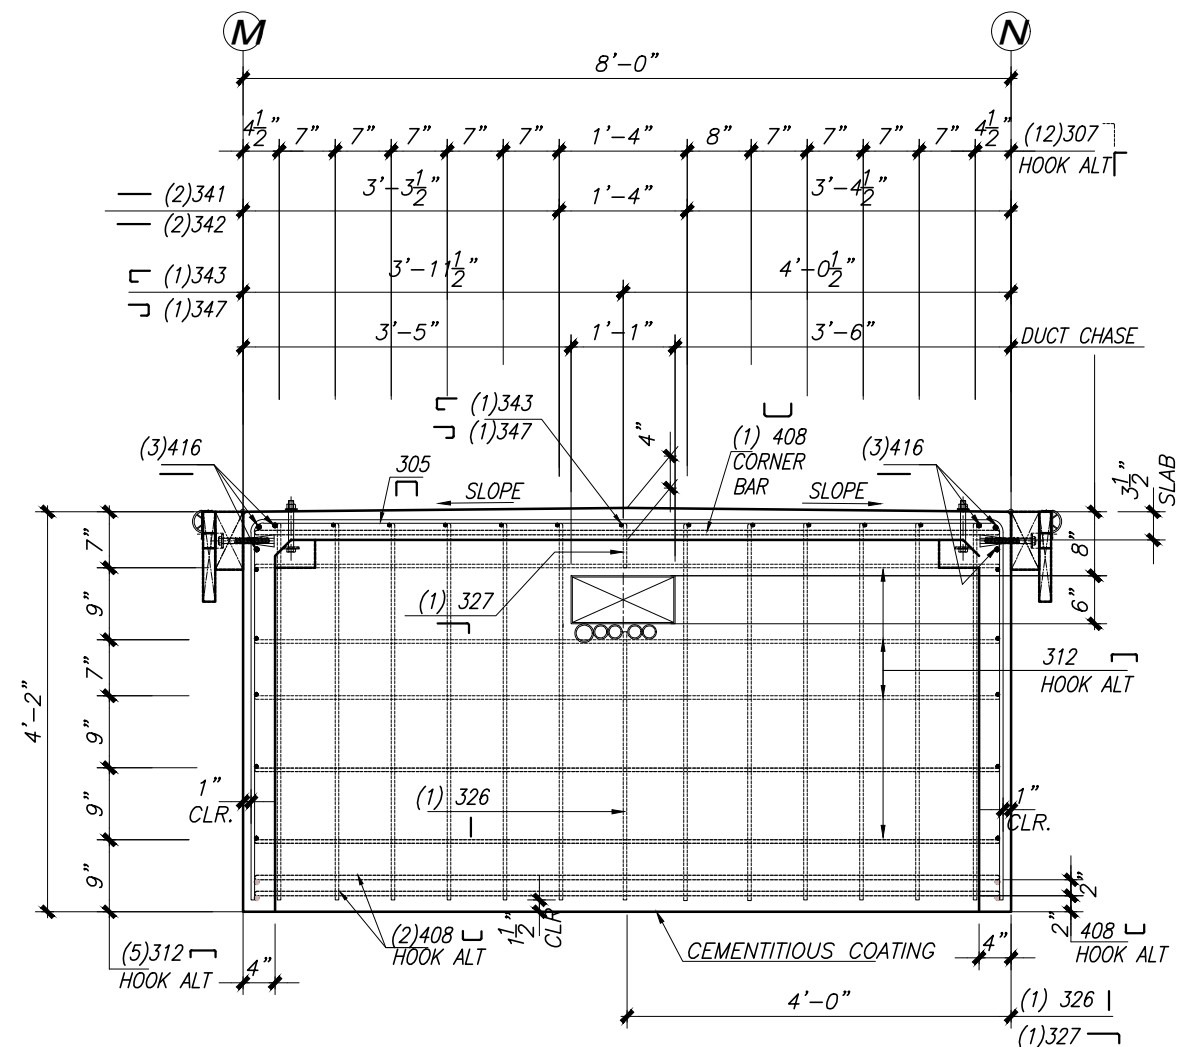

SECTION-C1

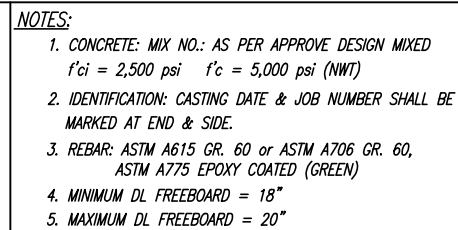

VOL. (CU.YD.) = 284.65	STRIPPING WEIGHT (TONS)= 10.54
	SHIPPING WEIGHT (TONS)= 23.90

LEGEND:

TIF - TOP IN FORM	BM - MEDIUM BROOM FINISH
BIF - BOTTOM IN FORM	FS - STEEL FORM FINISH
SIF - SIDE IN FORM	


ALL TOP EDGES SHALL BE FINISHED UNIFORMLY THREE INCHES BACK ONTO THE DECK WITH A SMOOTH FINISHING TOOL THAT WILL GIVE A BULL-NOSED EDGE TO 1/2 INCH RADIUS.

STAMP:



9/21/2026

NO.	DATE	REVISIONS			DWN. jun	DATE: 8-13-26	CHK. AYK	DATE: 8-25-26
					JOB NAME: CAMP GOLD STAR			
					LOCATION: 4103 N. ZUCKERMAN RD. STOCKTON, CA, 95206			
					PRODUCT: PRECAST CONCRETE FLOATING DOCK			
					JOB NO. 24-022	MARK NO. : M-15		Page 66

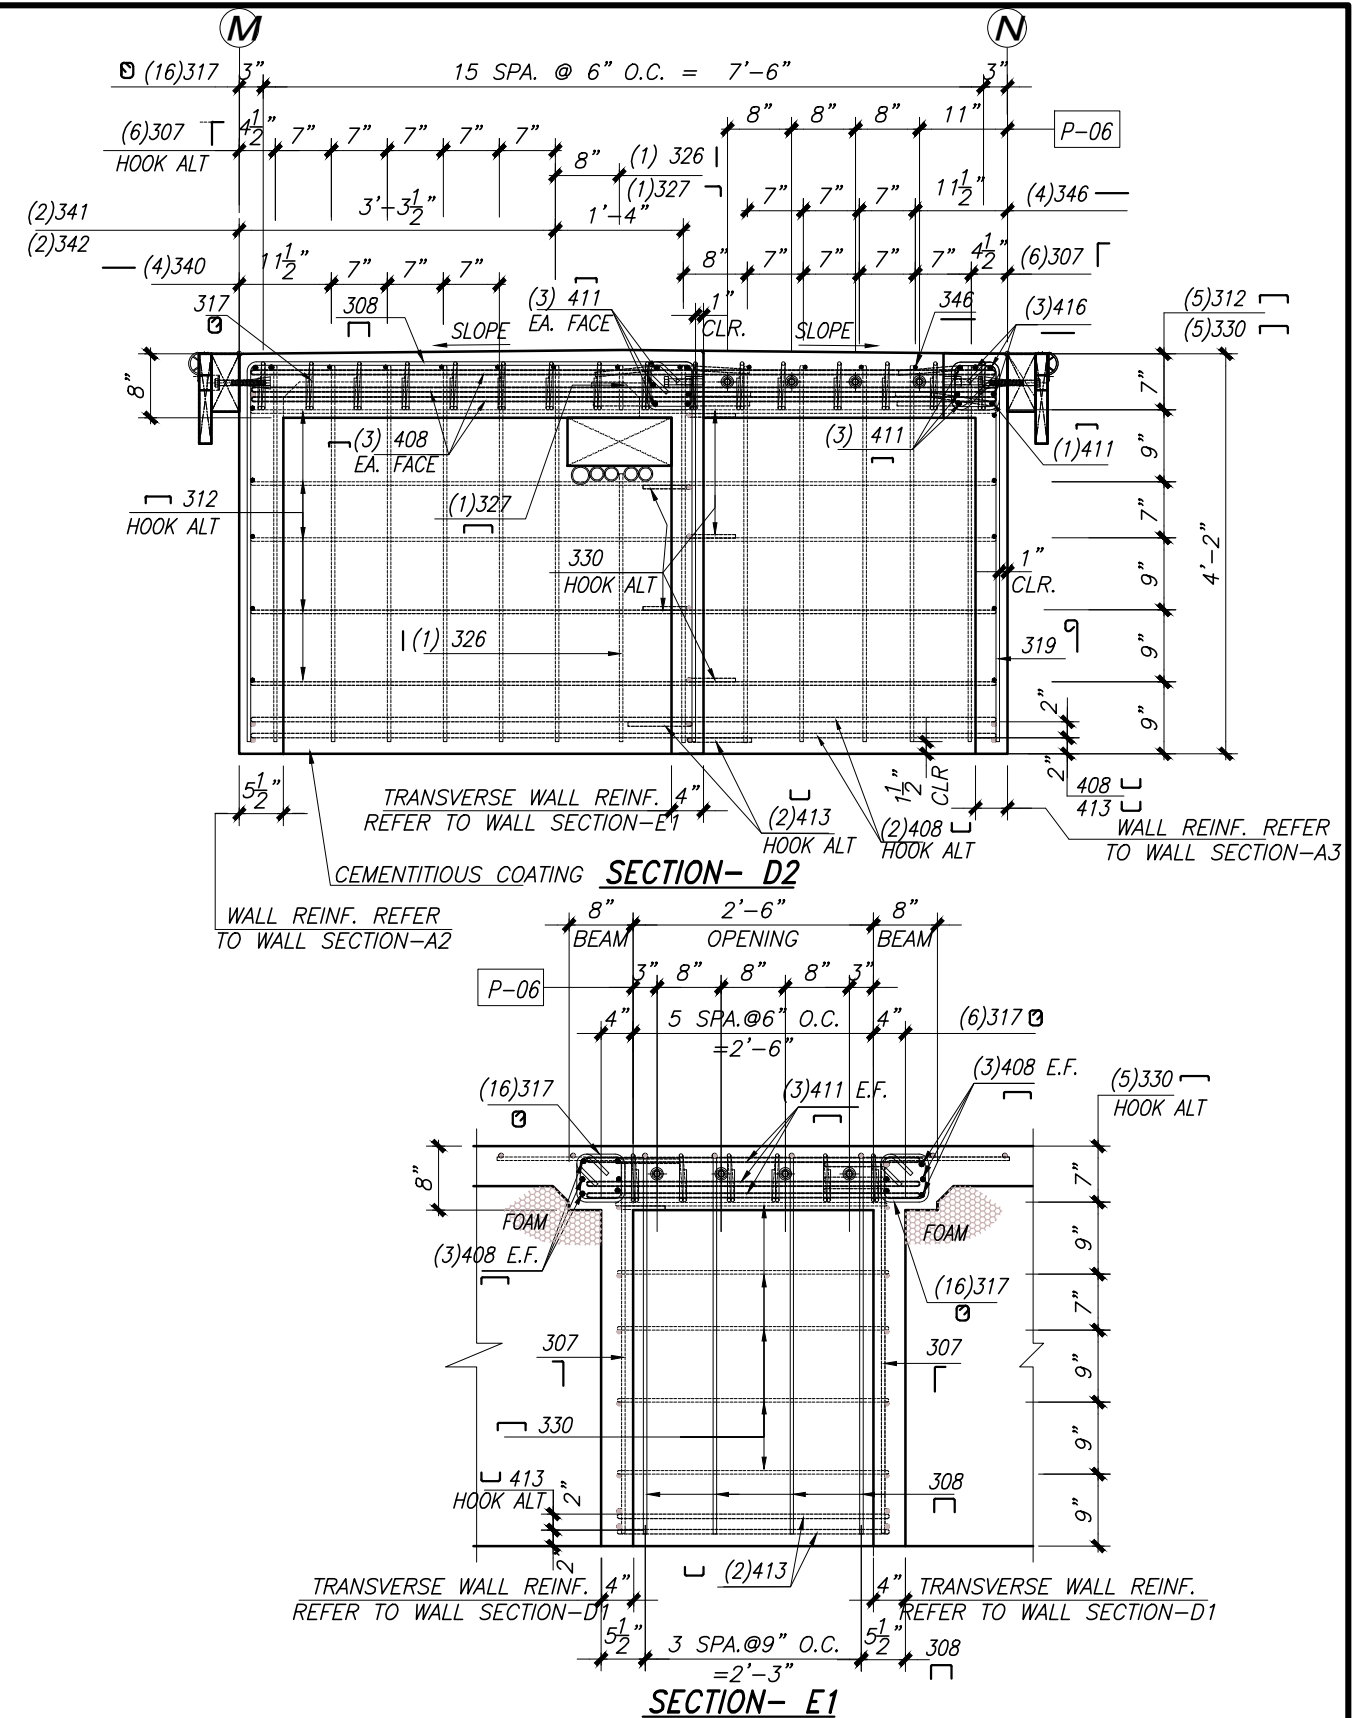

PH-1 TOP IN FORM PARTIAL PLAN VIEW



1. CONCRETE: MIX NO.: AS PER APPROVE DESIGN MIXED
f'ci = 2,500 psi f'c = 5,000 psi (NWT)
2. IDENTIFICATION: CASTING DATE & JOB NUMBER SHALL
MARKED AT END & SIDE.
3. REBAR: ASTM A615 GR. 60 or ASTM A706 GR. 60,
ASTM A775 EPOXY COATED (GREEN)
4. MINIMUM DL FREEBOARD = 18"
5. MAXIMUM DL FREEBOARD = 20"

ALL TOP EDGES SHALL BE FINISHED UNIFORMLY THREE INCHES BACK ONTO THE DECK WITH A SMOOTH FINISHING TOOL THAT WILL GIVE A BULL-NOSED EDGE TO 1/2 INCH RADIUS.

DATE: 8-25-26


Page |

67 |


REBAR LIST SCHEDULE

[illegible]

 MAMMOTH PRECAST SOLUTIONS 4650 Business Center Drive, Fairfield, CA 94534 (707) 439-7373 Office (925) 754-9494 Kie-Con (661) 758-1001 Pinnacle Prestress Precast Prestressed Concrete Products/PCI and Caltrans Certified	NOTES:	VOL. (CU.YD.) =	STRIPPING WEIGHT (TONS)=		NO.	DATE	REVISIONS	DWN.	RC	DATE: 6-22-23	CHK. A.Y.K.	DATE: 6-24-23
	1. CONCRETE: MIX NO.: AS PER APPROVE DESIGN MIXED f'_{ci} = 2,500 psi f'_c = 5,000 psi (NWT)		SHIPPING WEIGHT (TONS)=		JOB NAME: CAMP GOLD STAR							
	2. IDENTIFICATION: CASTING DATE & JOB NUMBER SHALL BE MARKED AT END & SIDE.	LEGEND: TIF - TOP IN FORM BIF - BOTTOM IN FORM SIF - SIDE IN FORM	ⓀM - MEDIUM BROOM FINISH Ⓢ - STEEL FORM FINISH		LOCATION: 4103 N. ZUCKERMAN RD. STOCKTON, CA, 95206							
	3. REBAR: ASTM A615 GR. 60 or ASTM A706 GR. 60, ASTM A775 EPOXY COATED (GREEN)	ALL TOP EDGES SHALL BE FINISHED UNIFORMLY THREE INCHES BACK ONTO THE DECK WITH A SMOOTH FINISHING TOOL THAT WILL GIVE A BULL-NOSED EDGE TO 1/2" INCH RADIUS.			PRODUCT: PRECAST CONCRETE FLOATING DOCK							
	4. MINIMUM DL FREEBOARD = 18"				JOB NO. 24-022	MARK NO. :						
	5. MAXIMUM DL FREEBOARD = 20"				SHEET 5 OF 5	M-15						
									68		Page	

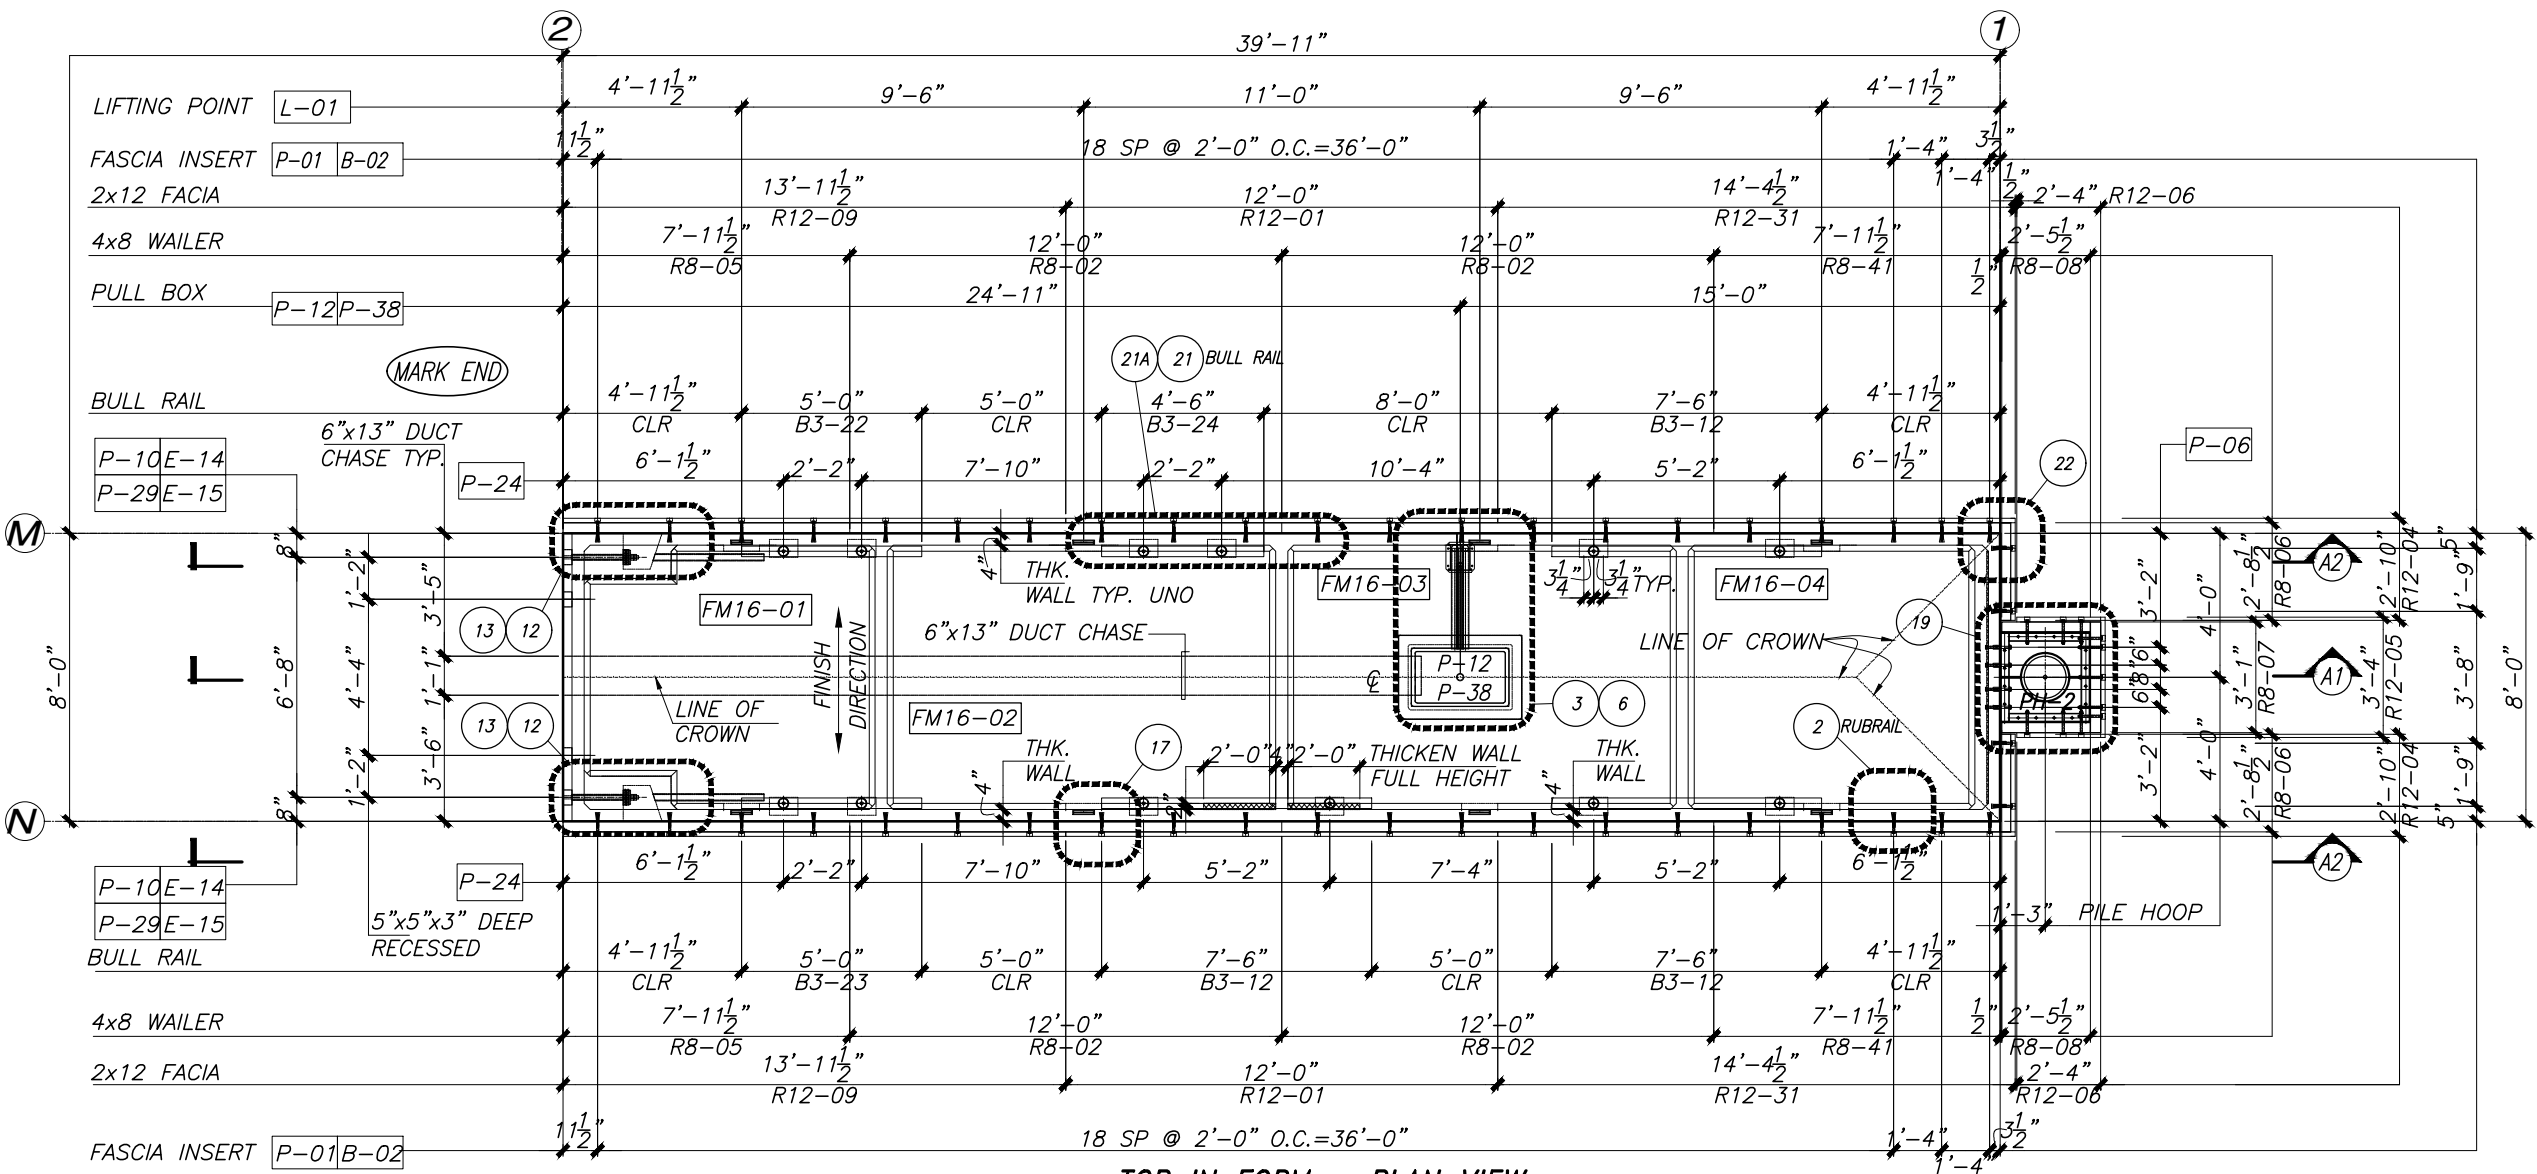

TOP IN FORM - PLAN VIEW

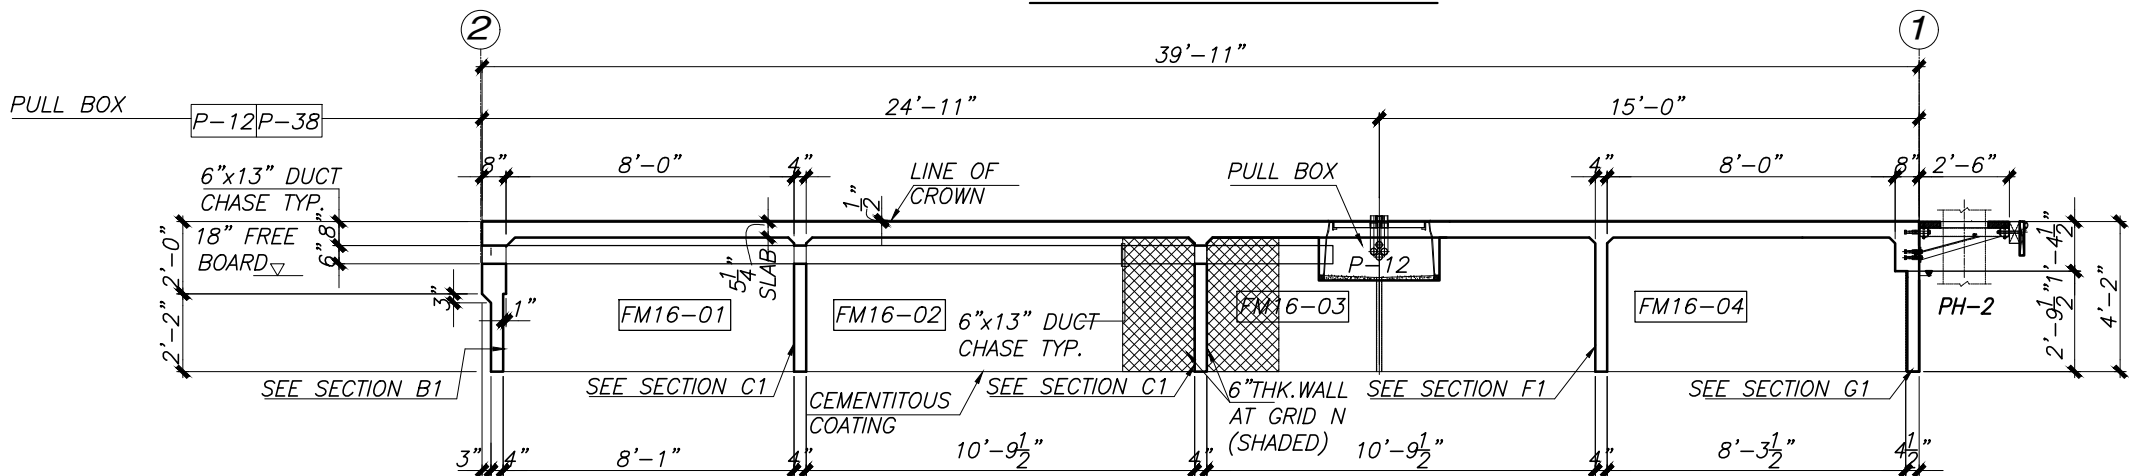

CROSS SECTION-A1 (LONG SPAN)



4650 Business Center Drive, Fairfield, CA 94534
(707) 439-7373 Office
(925) 754-9494 Kie-Con (661) 758-1001 Pinnacle Prestress
Precast Prestressed Concrete Products/PCI and Caltrans Certified

NOTES:

1. CONCRETE: MIX NO.: AS PER APPROVE DESIGN MIXED
 $f'_{ci} = 2,500 \text{ psi}$ $f'_c = 5,000 \text{ psi}$ (NWT)
2. IDENTIFICATION: CASTING DATE & JOB NUMBER SHALL BE MARKED AT END & SIDE.
3. REBAR: ASTM A615 GR. 60 or ASTM A706 GR. 60,
ASTM A775 EPOXY COATED (GREEN)
4. MINIMUM DL FREEBOARD = 18"
5. MAXIMUM DL FREEBOARD = 20"

VOL. (CU.YD.) = 11.61

STRIPPING WEIGHT (TONS) = 25.18

SHIPPING WEIGHT (TONS) = 26.19

LEGEND:

TIF - TOP IN FORM
BIF - BOTTOM IN FORM
SIF - SIDE IN FORM

(B) - MEDIUM BROOM FINISH
(S) - STEEL FORM FINISH

ALL TOP EDGES SHALL BE FINISHED UNIFORMLY THREE INCHES
BACK ONTO THE DECK WITH A SMOOTH FINISHING TOOL THAT WILL
GIVE A BULL-NOSED EDGE TO 1/2 INCH RADIUS.

STAMP:



NO. DATE

REVISIONS

DRAWN RC

DATE: 6-15-26

CHK. AYK

DATE: 6-15-26

JOB NAME:

CAMP GOLD STAR

LOCATION:

4103 N. ZUCKERMAN RD. STOCKTON, CA, 95206

PRODUCT:

PRECAST CONCRETE FLOATING DOCK

JOB NO.
24-022

MARK NO. :


M-16

QTY:


ONE

Page


69

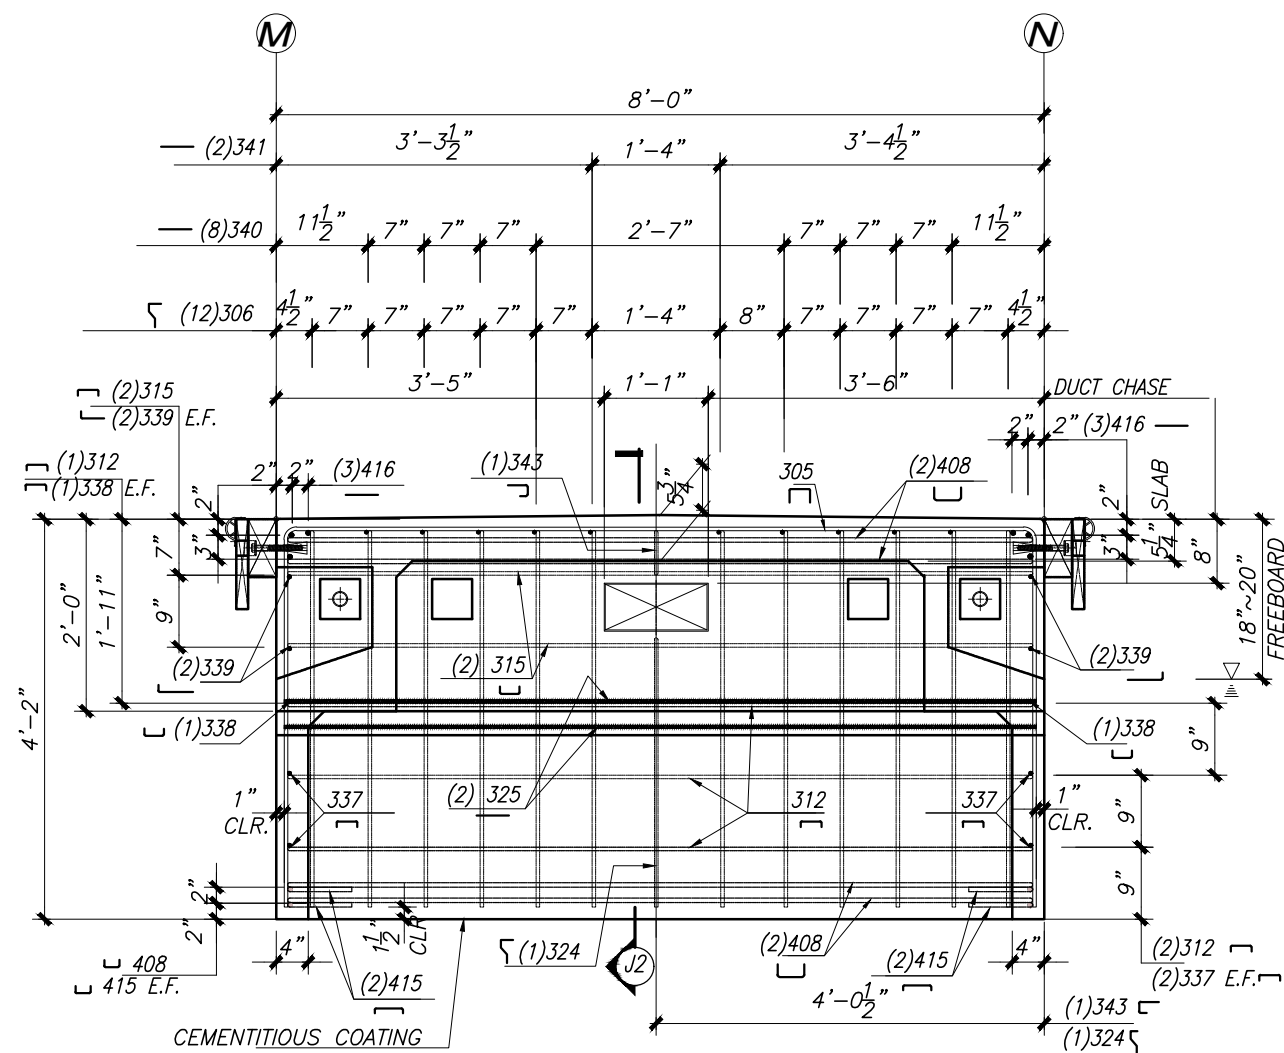

SECTION-B1

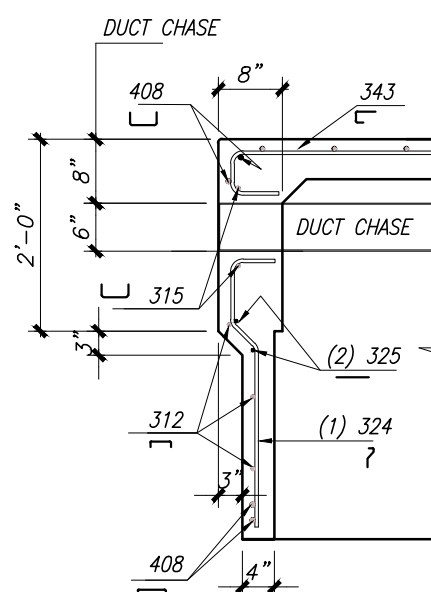

SECTION-J2

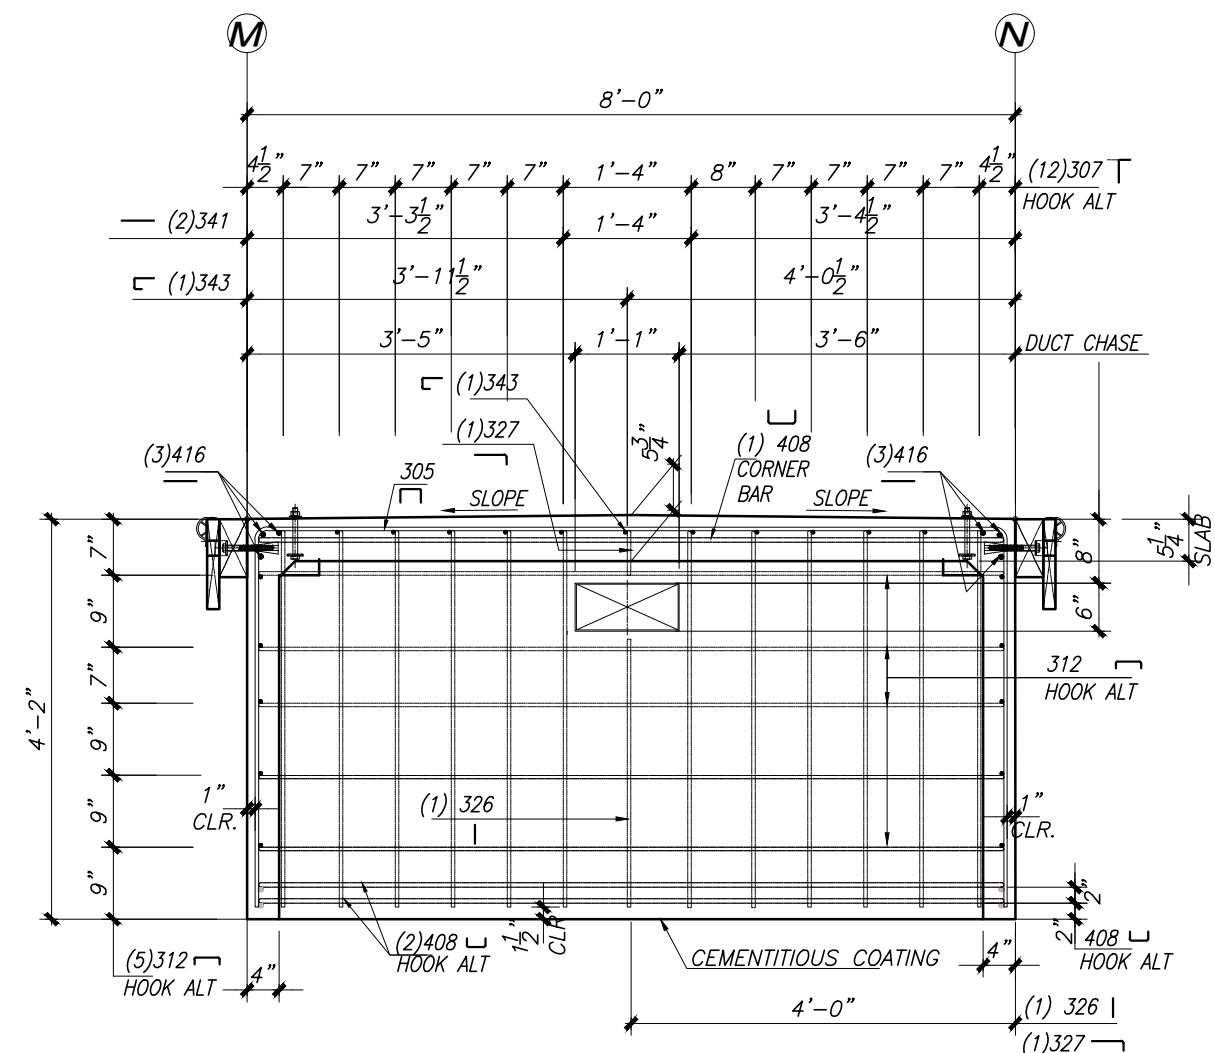

SECTION-C1

NOTES:

1. CONCRETE: MIX NO.: AS PER APPROVE DESIGN MIXED
 $f'_{ci} = 2,500 \text{ psi}$ $f'_c = 5,000 \text{ psi}$ (NWT)
2. IDENTIFICATION: CASTING DATE & JOB NUMBER SHALL BE
 MARKED AT END & SIDE.
3. REBAR: ASTM A615 GR. 60 or ASTM A706 GR. 60,
 ASTM A775 EPOXY COATED (GREEN)
4. MINIMUM DL FREEBOARD = 18"
5. MAXIMUM DL FREEBOARD = 20"

VOL. (CU.YD.) = 11.5

STRIPPING WEIGHT (TONS)= 26.09

	SHIPPING WEIGHT (TONS)= 26.19
--	-------------------------------

LEGEND:

LEGEND:
TIF - TOP IN FORM
BIF - BOTTOM IN FORM
SIF - SIDE IN FORM

(BM) - MEDIUM BROOM FINISH
(FS) - STEEL FORM FINISH

ALL TOP EDGES SHALL BE FINISHED UNIFORMLY THREE INCHES BACK ONTO THE DECK WITH A SMOOTH FINISHING TOOL THAT WILL GIVE A BULL-NOSED EDGE TO 1/2 INCH RADIUS.

STAMP:



9/21/2026

	<i>NO.</i>
--	------------

DATE _____

REVISIONS

	<i>DWN.</i>	<i>jun</i>
--	-------------	------------

DATE: 8-12-26

CHK. AYK

DATE: 8-25-26

JOB NAME:	CAMP GOLD STAR
-----------	----------------

LOCATION: 4103 N. ZUCKERMAN RD. STOCKTON, CA, 95206


PRODUCT: PRECAST CONCRETE FLOATING DOCK

JOB NO. 24-022	MARK NO. :
--------------------------	------------

M-16

Page

71

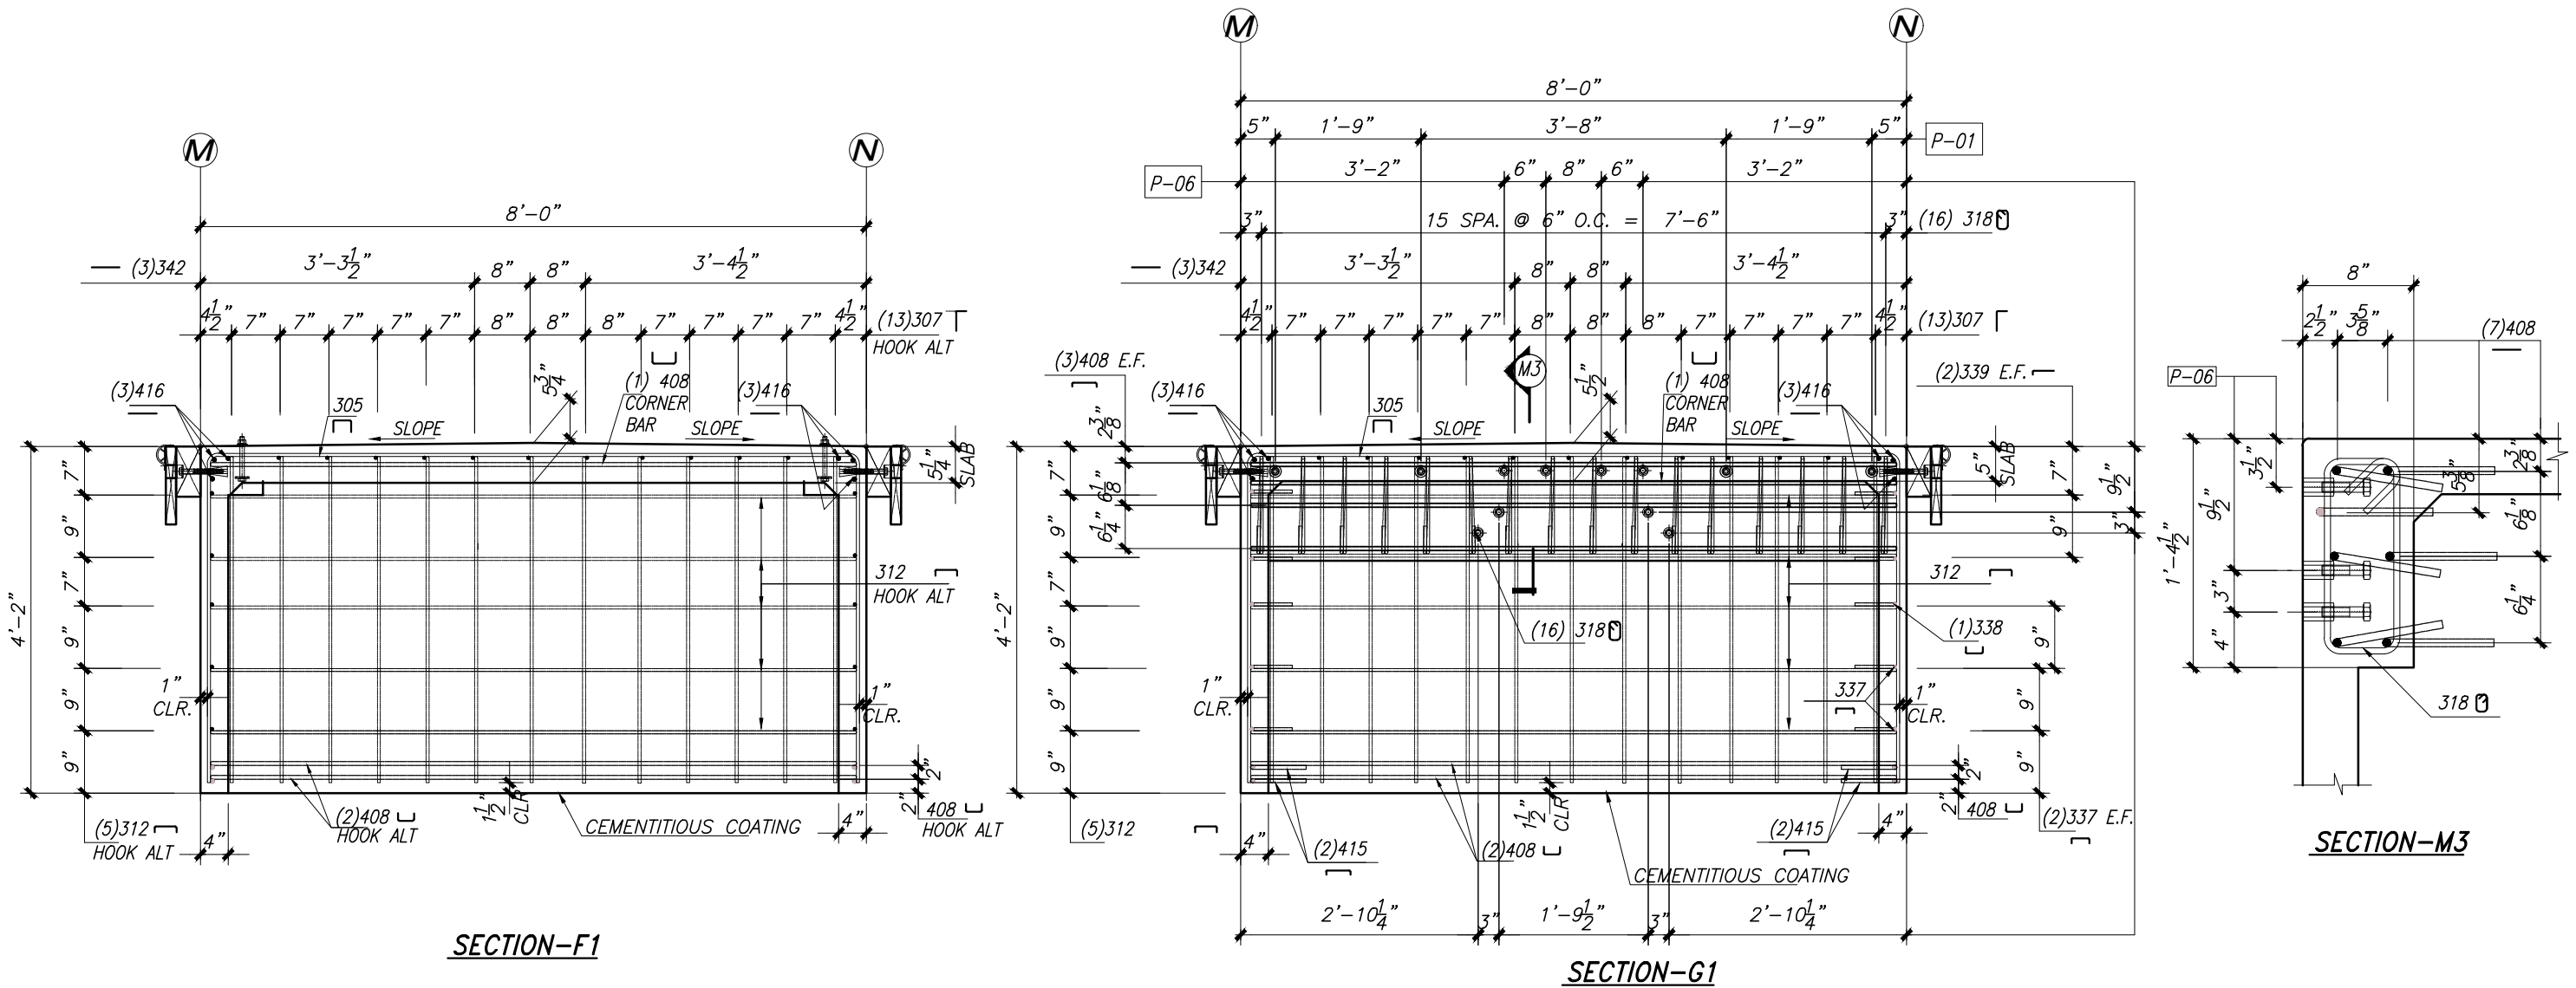

MAMMOTH
PRECAST SOLUTIONS
4650 Business Center Drive, Fairfield, CA 94534
(707) 439-7373 Office
(925) 754-9494 Kie-Con (661) 758-1001 Pinnacle Prestress
Precast Prestressed Concrete Products/PCI and Caltrans Certified

NOTES:

- CONCRETE: MIX NO.: AS PER APPROVE DESIGN MIXED
 $f'_{ci} = 2,500 \text{ psi}$ $f'_c = 5,000 \text{ psi}$ (NWT)
- IDENTIFICATION: CASTING DATE & JOB NUMBER SHALL BE MARKED AT END & SIDE.
- REBAR: ASTM A615 GR. 60 or ASTM A706 GR. 60,
ASTM A775 EPOXY COATED (GREEN)
- MINIMUM DL FREEBOARD = 18"
- MAXIMUM DL FREEBOARD = 20"

VOL. (CU.YD.) = 11.5

STRIPPING WEIGHT (TONS)= 26.09

SHIPPING WEIGHT (TONS)= 26.19

LEGEND:

TIF - TOP IN FORM
BIF - BOTTOM IN FORM
SIF - SIDE IN FORM

(BM) - MEDIUM BROOM FINISH
(SF) - STEEL FORM FINISH

ALL TOP EDGES SHALL BE FINISHED UNIFORMLY THREE INCHES
BACK ONTO THE DECK WITH A SMOOTH FINISHING TOOL THAT WILL
GIVE A BULL-NOSED EDGE TO 1/2 INCH RADIUS.

STAMP:



NO.

DATE

REVISIONS

DWNL jun

DATE: 8-12-26

CHK. AYK

DATE: 8-25-26

JOB NAME: **CAMP GOLD STAR**

LOCATION: **4103 N. ZUCKERMAN RD. STOCKTON, CA, 95206**

PRODUCT: **PRECAST CONCRETE FLOATING DOCK**

JOB NO.
24-022

MARK NO. :

M-16

Page

72

MATERIAL LIST SCHEDULE			
PART #	QTY.	DESCRIPTION	DETAIL REFERENCE
P-01	46	5/8" Ø X 3" LG P-90 NYLON THREADED INSERT (BY DAYTON)	DETAIL-02
P-06	8	3/4" Ø x 3" LG. HEX. BOLT (A 325) W/, 3/4"Ø x 2 1/4" LG. COUPLER (A 563) W/. WASHER (GALV.)	DETAIL-19
P-10	2	2" Ø x 3'-1" LG. PVC PIPE	DETAIL-12
P-12	1	1730 CARSON PULL BOX (MODEL 1730-18) W/. CARSON FLUSH COVER (MODEL 1730-4B BOLT DOWN)	DETAIL-03
P-24	12	(2)5/8"Ø x 6" LG. HEX. BOLT (A 325) W/, STD. WASHER & NUTS + 1/4" THK.x 2"x91/2" LG. ASTM A36 PLATE W/(2)11/16"ØHOLES (GALV.)	DETAIL-21A,24
P-29	2	2" Ø x 1'-5" LG. PVC PIPE	DETAIL-12
P-38	1	1 " Ø x 2-7 1/2" LG. PVC DRAIN PIPE	DETAIL-03
L-01	8	(2) 1/2" Ø x 5'-6" LG. 270 ksi STRAND LIFTING LOOP W/ EMT CONDUIT	DETAIL-17
RUBRAIL WOOD LUMBER			
R8-02	4	4x8 WALER x 12'-0" (NOMINAL)	PAGE -83
R8-05	2	4x8 WALER x 7'-11 1/2" (NOMINAL)	PAGE -83
R8-06	2	4x8 WALER x 2'-8 1/2" (NOMINAL)	PAGE -83
R8-07	1	4x8 WALER x 3'-1" (NOMINAL)	PAGE -83
R8-08	2	4x8 WALER x 2'-5 1/2" (NOMINAL)	PAGE -83
R8-41	2	4x8 WALER x 7'-11 1/2" (NOMINAL)	PAGE -87
R12-01	2	2x12 FASCIA x 12'-0" (NOMINAL)	PAGE -88
R12-04	2	2x12 FASCIA x 2'-10" (NOMINAL)	PAGE -88
R12-05	1	2x12 FASCIA x 3'-4" (NOMINAL)	PAGE -88
R12-06	2	2x12 FASCIA x 2'-4" (NOMINAL)	PAGE -88
R12-09	2	2x12 FASCIA x 13'-11 1/2" (NOMINAL)	PAGE -88
R12-31	2	2x12 FASCIA x 14'-4 1/2" (NOMINAL)	PAGE -92
BULL RAIL			
B3-12	3	HSS 3"Øx .25 SCH.40 STEEL PIPE BULL RAIL x 7'-6"	PAGE -17,18,93
B3-22	1	HSS 3"Øx .25 SCH.40 STEEL PIPE BULL RAIL x 5'-0"	PAGE -17,18,93
B3-23	1	HSS 3"Øx .25 SCH.40 STEEL PIPE BULL RAIL x 5'-0"	PAGE -17,18,93
B3-24	1	HSS 3"Øx .25 SCH.40 STEEL PIPE BULL RAIL x 4'-6"	PAGE -17,18,93
LOOSE / ERECTION MATERILA LIST			
B-02	46	5/8"Ø x 6" LG. TAP HEX. HEAD BOLT (A307) W/. STD. WASHER (GALV.)	DETAIL-02
E-14	4	5"x5"x1" THK. RUBBER CONNECTOR BLOCK SBR DUROMETER 70 W/. 1 1/2"Ø HOLE AT CENTER	DETAIL-12
E-15	2	PLATE 1/2" THK. x 4 3/4"x4 3/4" (GALV.) W/. 1 1/2"Ø HOLE AT CENTER	DETAIL-12
E-20	92'-6" LF.	310 HENDERSON EXTRA WEIGHT BUMPER STRIP (ITEM No. 03-10)	DETAIL-22
W/. 1 1/4" STAINLESS STEEL (TYPE 316) NAIL @ 3" O.C.			
E-21	2	DOCK CORNER BUMPER	DETAIL-22
PH-2	1	EXTERNAL PILE HOOP ASSEMBLY	DETAIL-19

REBAR LIST SCHEDULE											
#3 ASTM A615 or ASTM A706 GR. 60 - EPOXY COATED ASTM A775 (GREEN)											
MARK #	QTY.	DETAIL REF.		MARK #	QTY.	DETAIL REF.		MARK #	QTY.	DETAIL REF.	
301	4	DET.3		342	3	SECT. F1,G1					
305	50	SECT. A2		343	ONE	SECT. B1,C1					
306	12	SECT. B1									
307	50	ALL WALL SECT.									
309	8	SECT. A2									
310	ONE	SECT. A2									
311	2	SECT. A2									
312	23	SECT. B1,C1,F1,G1									
315	2	SECT. A2,B1									
318	16	SECT. A2,G1									
324	ONE	SECT. B1,J2									
325	2	SECT. A2,B1									
326	2	SECT. C1									
327	2	SECT. C1									
337	4	SECT. A2, B1									
338	2	SECT. A2, B1									
339	4	SECT. A2,B1									
340	8	SECT. B1									
341	2	SECT. B1									
#4 ASTM A615 or ASTM A706 GR. 60 - EPOXY COATED ASTM A775 (GREEN)											
MARK #	QTY.	DETAIL REF.									
401	8	DET. 13									
402	4	DET. 13									
403	4	DET. 13									
404	4	DET. 13									
405	6	DET. 13									
407	24	DET. 21A									
408	22	ALL WALL SECT.									
415	4	ALL WALL SECT.									
416	6	ALL WALL SECT.									



4650 Business Center Drive, Fairfield, CA 94534
(707) 439-7373 Office
(925) 754-9494 Kie-Con (661) 758-1001 Pinnacle Prestress
Precast Prestressed Concrete Products/PCI and Caltrans Certified

NOTES:

- CONCRETE: MIX NO.: AS PER APPROVE DESIGN MIXED
f'ci = 2,500 psi f'c = 5,000 psi (NWT)
- IDENTIFICATION: CASTING DATE & JOB NUMBER SHALL BE MARKED AT END & SIDE.
- REBAR: ASTM A615 GR. 60 or ASTM A706 GR. 60, ASTM A775 EPOXY COATED (GREEN)
- MINIMUM DL FREEBOARD = 18"
- MAXIMUM DL FREEBOARD = 20"

VOL. (CU.YD.) =

STRIPPING WEIGHT (TONS)=

SHIPPING WEIGHT (TONS)=

LEGEND:

TIF - TOP IN FORM
BIF - BOTTOM IN FORM
SIF - SIDE IN FORM

Ⓟ - MEDIUM BROOM FINISH
Ⓢ - STEEL FORM FINISH

ALL TOP EDGES SHALL BE FINISHED UNIFORMLY THREE INCHES BACK ONTO THE DECK WITH A SMOOTH FINISHING TOOL THAT WILL GIVE A BULL-NOSED EDGE TO 1/2 INCH RADIUS.

STAMP:



NO.

DATE

REVISIONS

DWN.

RC

DATE: 6-22-23

CHK. AYK

DATE: 6-24-23

JOB NAME:

CAMP GOLD STAR

LOCATION:

4103 N. ZUCKERMAN RD. STOCKTON, CA, 95206

PRODUCT:

PRECAST CONCRETE FLOATING DOCK

JOB NO.





























24-022








MARK NO. :


M-16

SHEET 5 OF 5

73
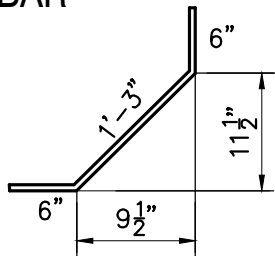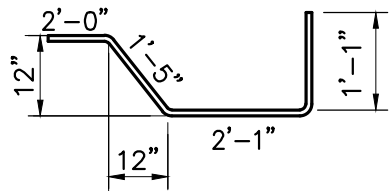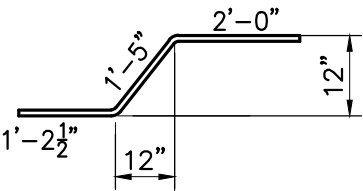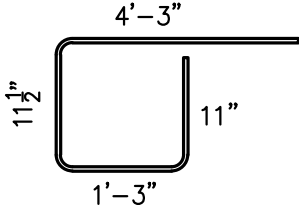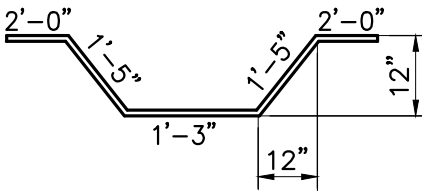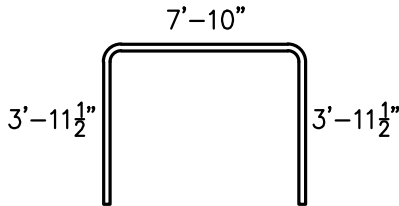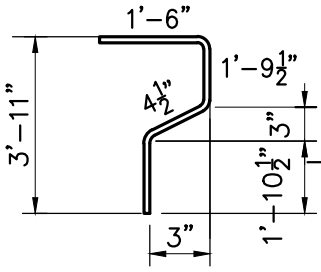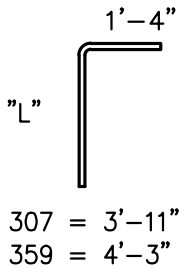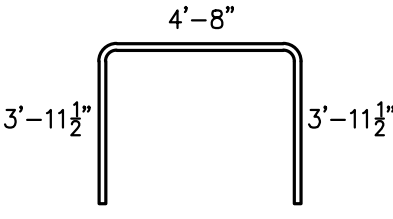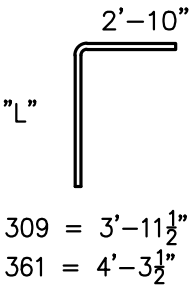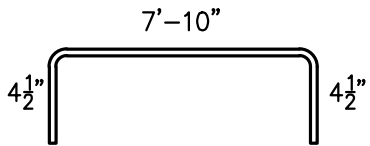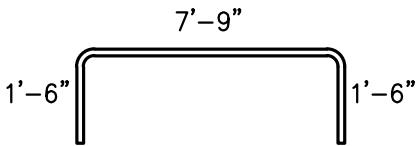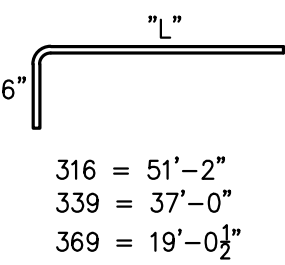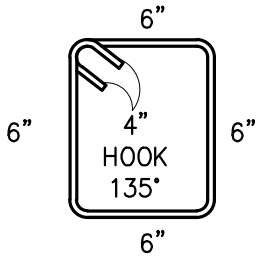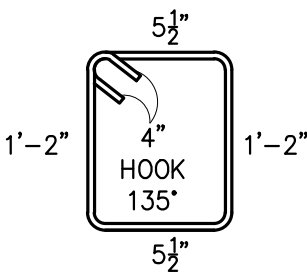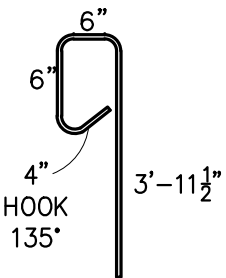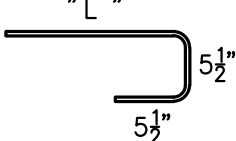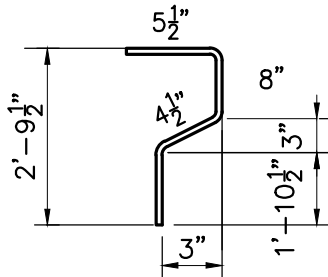 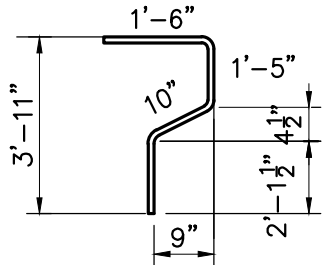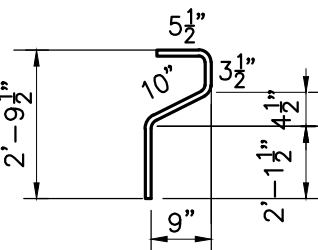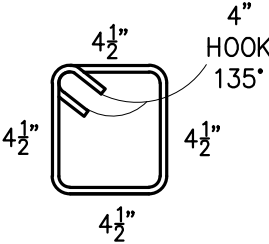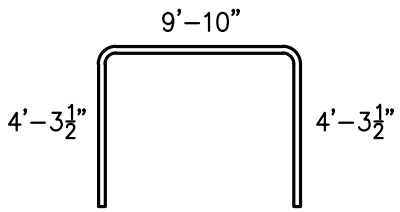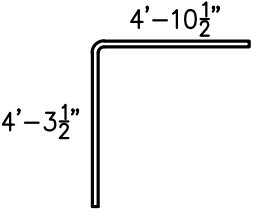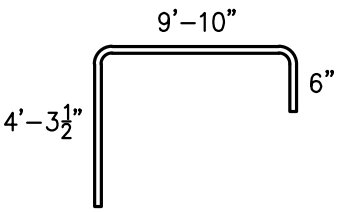 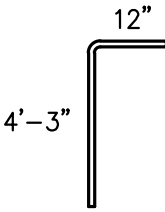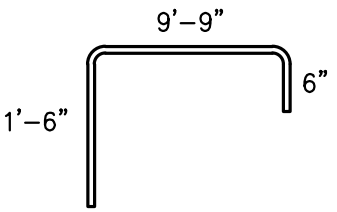
# 3 BAR										NOTE: ALL DIMENSION ARE OUT TO OUT REINFORCING STEEL : ASTM A615 GR. 60 OR ASTM A706 GR. 60 EPOXY COATED ASTM A-775 (GREEN)																	
																											
301		302		302A		303		304		305																	
								" L " 311 = 2'-3½" 320 = 53'-11" 321 = 25'-7½" 322 = 32'-5" 325 = 7'-10" 326 = 2'-9½" 328 = 18'-3" 329 = 48'-5" 340 = 39'-9" 341 = 23'-3" 342 = 13'-4" 345 = 34'-3" 346 = 18'-6½" 350 = 34'-0" 355 = 3'-1" 360 = 21'-10" 363 = 2'-7½" 365 = 17'-7½" 367 = 3'-1½"		" L " 312 = 7'-9" 313 = 53'-8" 314 = 53'-11" 330 = 2'-10 331 = 53'-5" 334 = 52'-11" 335 = 53'-2" 337 = 39'-6" 338 = 39'-9" 344 = 39'-3" 348 = 38'-9" 349 = 39'-0" 357 = 9'-9" 358 = 21'-10"																	
306				308																							
																											
310		315				317																					
				" L " 				" L " 																			
318		319				324				333		336															
																											
351		352		353		356		362		364		368															
 4650 Business Center Drive, Fairfield, CA 94534 (707) 439-7373 Office (925) 754-9494 Kie-Con (661) 758-1001 Pinnacle Prestress Precast Prestressed Concrete Products/PCI and Caltrans Certified		NOTES: 1. CONCRETE: MIX NO.: AS PER APPROVE DESIGN MIXED f'ci = 2,500 psi f'c = 5,000 psi (NWT) 2. IDENTIFICATION: CASTING DATE & JOB NUMBER SHALL BE MARKED AT END & SIDE. 3. REBAR: ASTM A615 GR. 60 or ASTM A706 GR. 60, ASTM A775 EPOXY COATED (GREEN) 4. MINIMUM DL FREEBOARD = 18" 5. MAXIMUM DL FREEBOARD = 20"		VOL. (CU.YD.) =		STRIPPING WEIGHT (TONS)=		STAMP: 		NO.		DATE		REVISIONS		DWN. jun		DATE: 7-15-26		CHK.		DATE: 9-11-26					
				SHIPPING WEIGHT (TONS)=																							
				LEGEND: TIF - TOP IN FORM BIF - BOTTOM IN FORM SIF - SIDE IN FORM ALL TOP EDGES SHALL BE FINISHED UNIFORMLY THREE INCHES BACK ONTO THE DECK WITH A SMOOTH FINISHING TOOL THAT WILL GIVE A BULL-NOSED EDGE TO 1/2 INCH RADIUS.		BM - MEDIUM BROOM FINISH FS - STEEL FORM FINISH																					
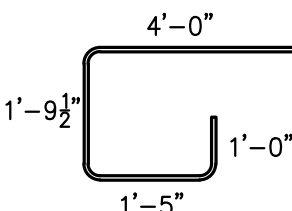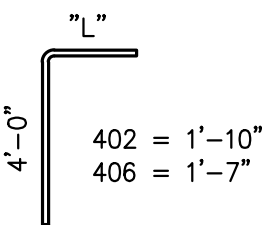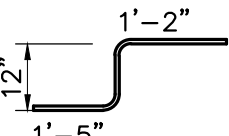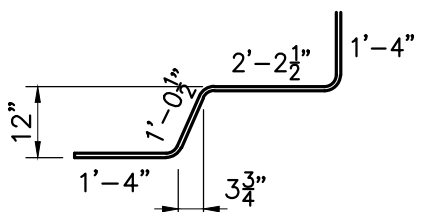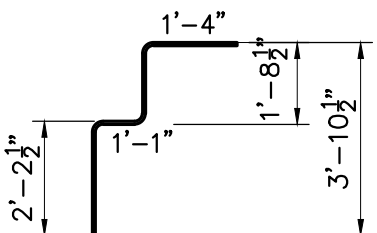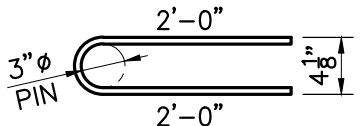 
# 4 BAR  401		 402 = 1'-10" 406 = 1'-7"		 403		 404		 405		 407		NOTE: ALL DIMENSION ARE OUT TO OUT REINFORCING STEEL : ASTM A615 GR. 60 OR ASTM A706 GR. 60 EPOXY COATED ASTM A-775 (GREEN)	
 408 = 7'-9" 409 = 53'-8" 411 = 3'-5 1/2" 412 = 53'-5" 413 = 2'-10" 414 = 52'-11" 415 = 39'-6" 417 = 39'-3" 418 = 38'-9" 419 = 9'-9" 420 = 21'-10" 422 = 10'-10"		 410 = 53'-11" 416 = 39'-9" 421 = 21'-10"											

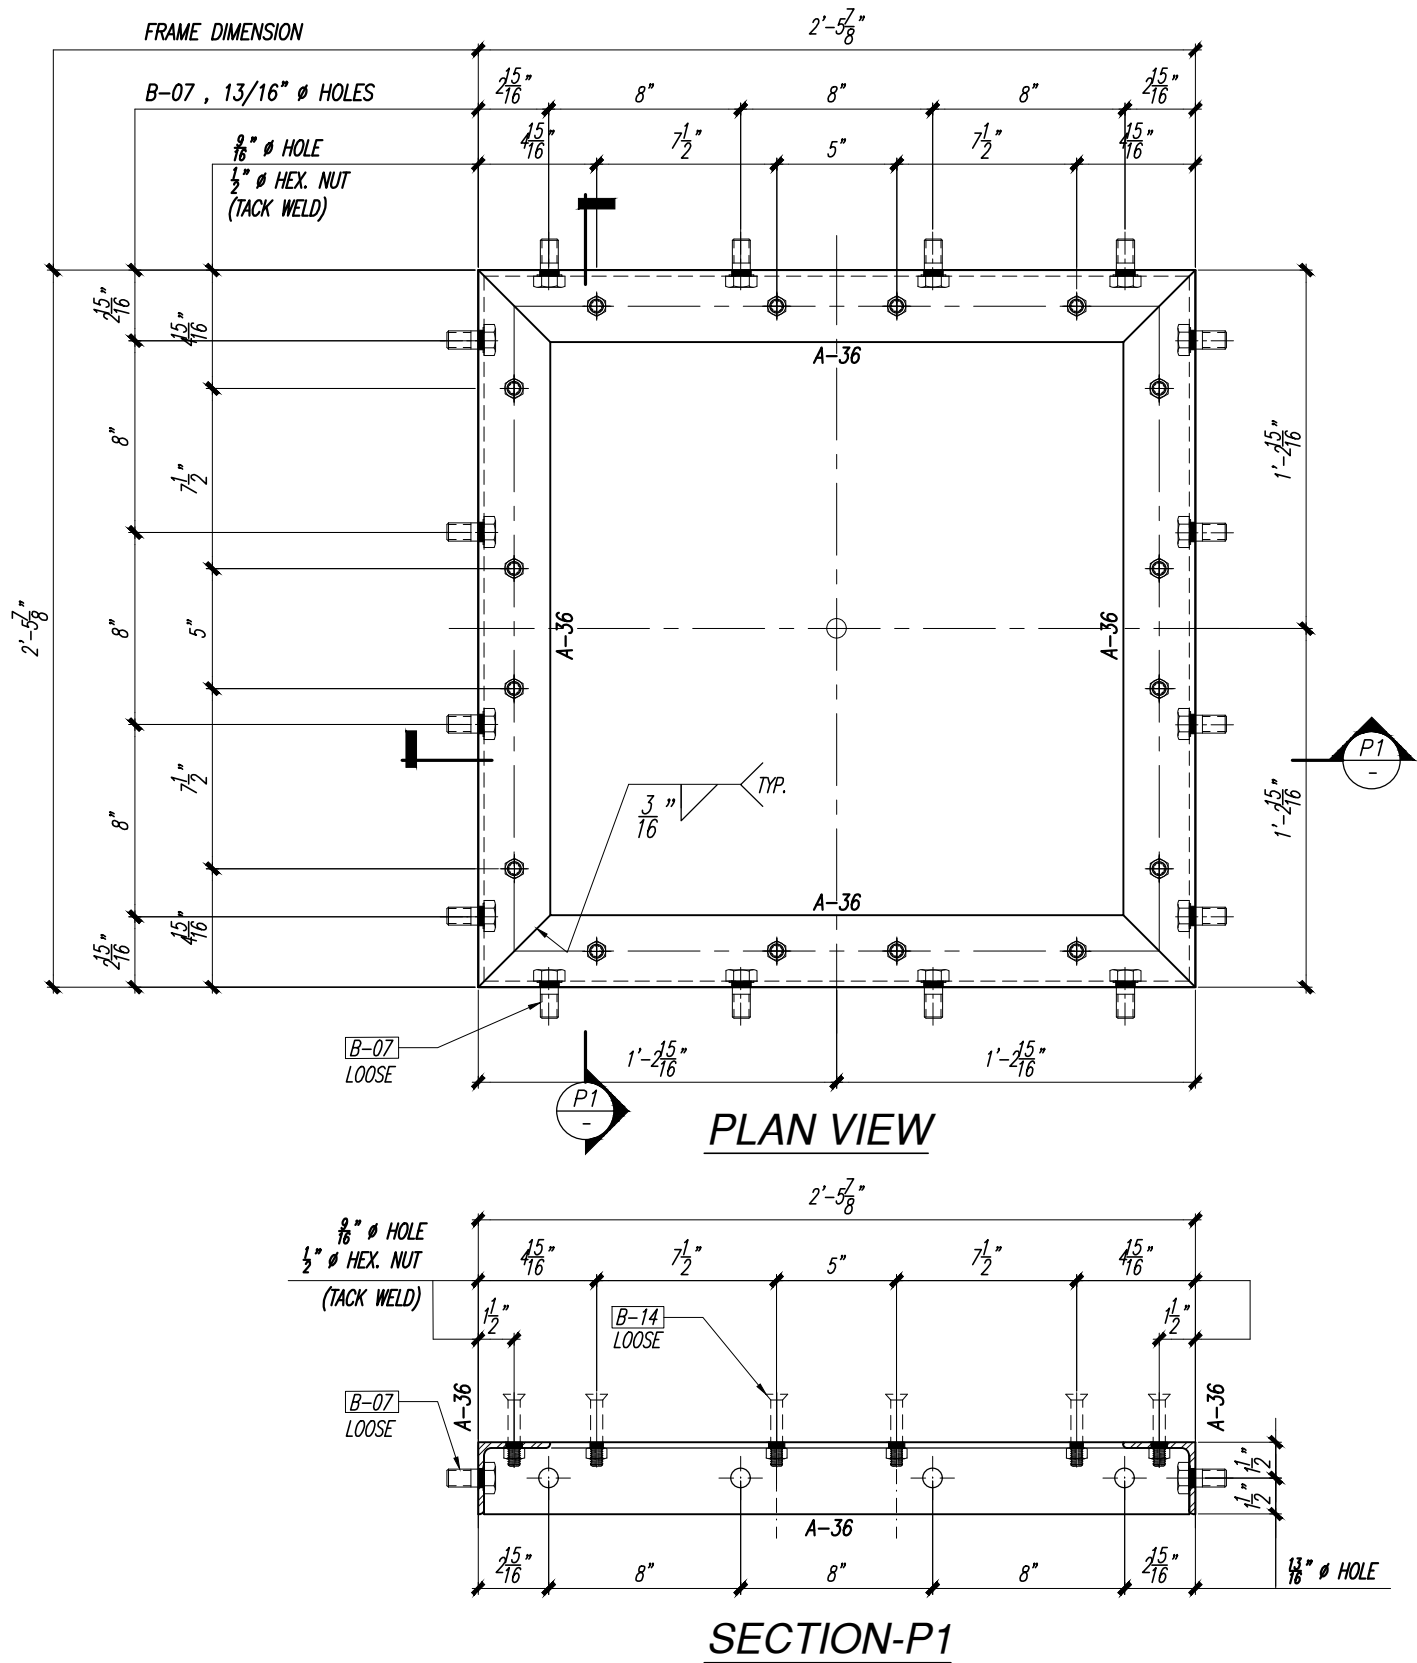

MATERIAL PER UNIT		
MARK #	QTY.	FRAMING DESCRIPTION
A-36	4	ANGLE 3"x 3" x 1/4" x 2'-5 3/4" LG. W/(4) 13/16" Ø HOLES + (4) 9/16" Ø HOLES & (4) 1/2" Ø HEX. NUTS TACK WELD TO ANGLE
LOOSE MATERIALS		
B-07	16	3/4" x 1 1/2" LG. TAP HEX. BOLTS (A325) W/. WASHER (HDG)
B-14	16	1/2" x 3" LG. COUNTERSUNK (A325) BOLT W/. HEX. NUTS (HDG) TACK WELD TO ANGLE
E-04	2	UHMW 2" THK. x 1'-2 13/16" x 2'-5 3/4" LG. W/. (8) 9/16" Ø HOLES

PILE HOOP (PH-1)
QUANTITY = 13 UNITS REQD.



4650 Business Center Drive, Fairfield, CA 94534
(707) 439-7373 Office
(925) 754-9494 Kie-Con (661) 758-1001 Pinnacle Prestress
Precast Prestressed Concrete Products/PCI and Caltrans Certified

NOTE:

- ALL FERROUS MATERIALS ARE HOT DIPPED GALVANIZED UNLESS NOTED OTHERWISE.
- ALL STEEL WELD ARE 3/16" ALL AROUND

STAMP:



NO.

DATE

REVISIONS

DWN. jun

DATE: 8-20-26

CHK. AYK

DATE: 8-25-26

JOB NAME:

CAMP GOLD STAR

LOCATION:

4103 N. ZUCKERMAN RD. STOCKTON, CA, 95206

PRODUCT:

PRECAST CONCRETE FLOATING DOCK

JOB NO.

24-022

MARK NO. :

PH-1

QTY :

13

Page

76



PILE HOOP (PH-2)
QUANTITY = 3 UNITS REQD.




4650 Business Center Drive, Fairfield, CA 94534
(707) 439-7373 Office
(925) 754-9494 Kie-Con (661) 758-1001 Pinnacle Prestress
Precast Prestressed Concrete Products/PCI and Caltrans Certified

- ALL STEEL WELD ARE 3/16" ALL AROUND



DATE: 8-25-26

77

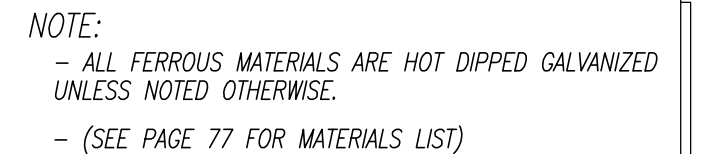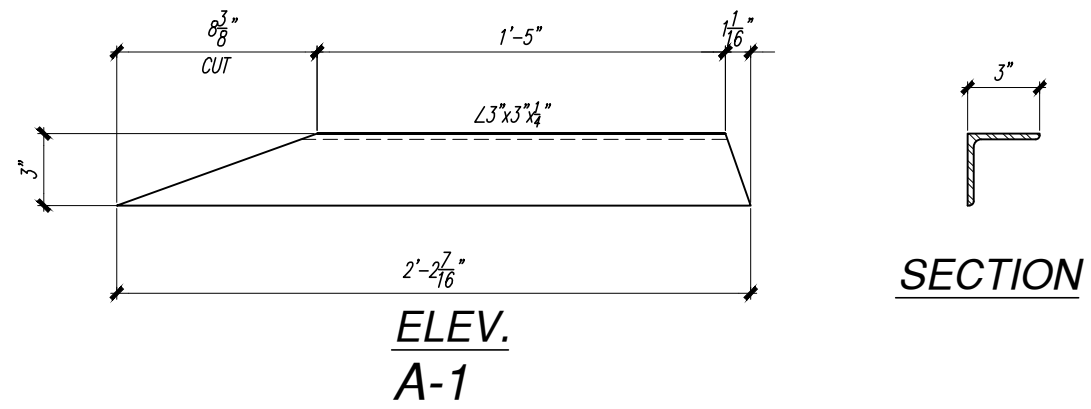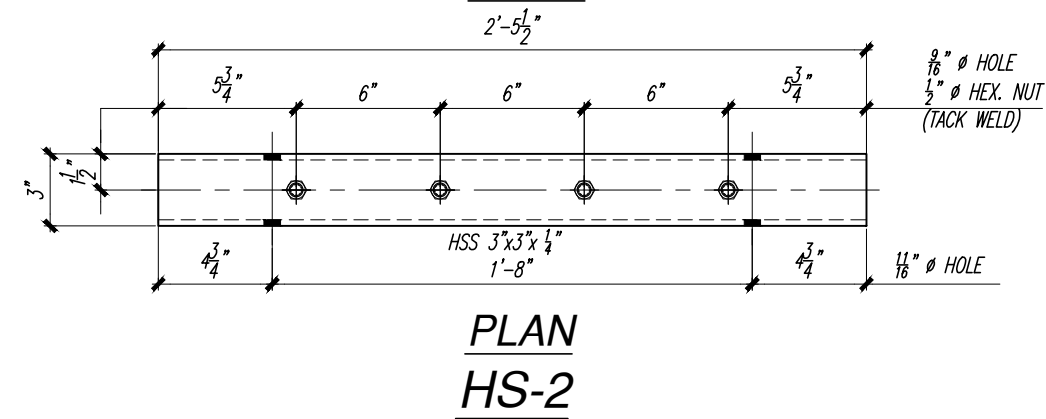

- ALL STEEL WELD ARE 3/16" ALL AROUND




9/21/2020


REVISIONS

DATE: 8-25-26


a g e

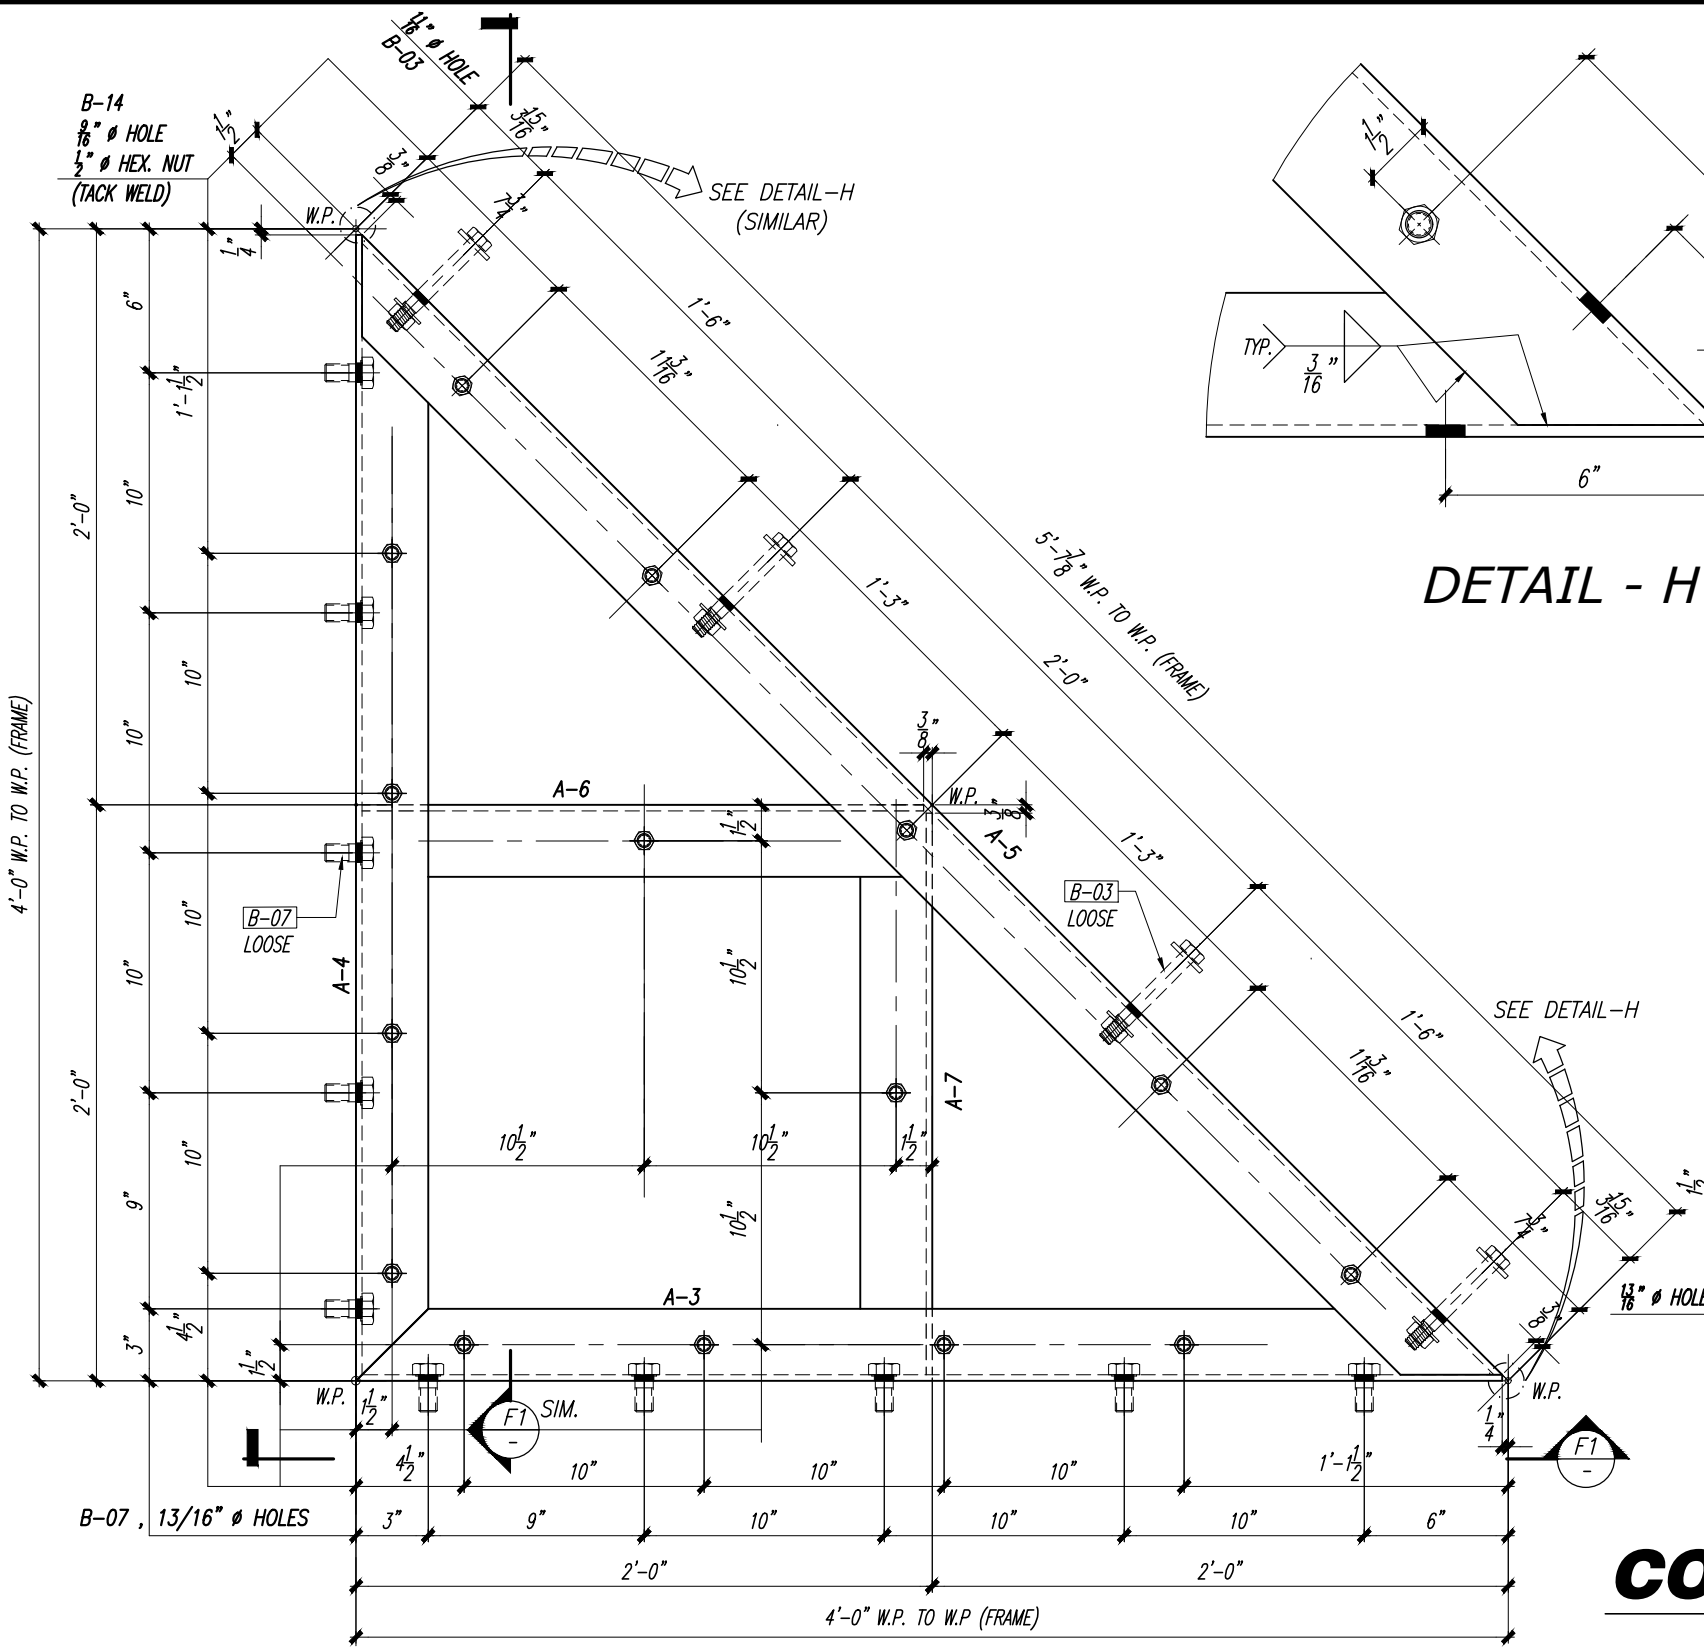

PLAN VIEW

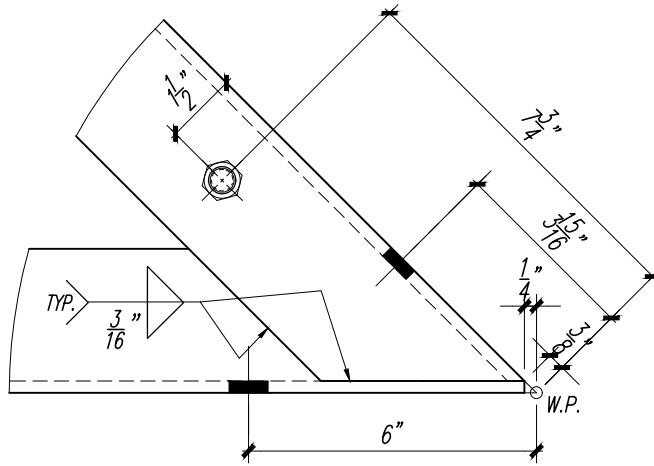

DETAIL - H

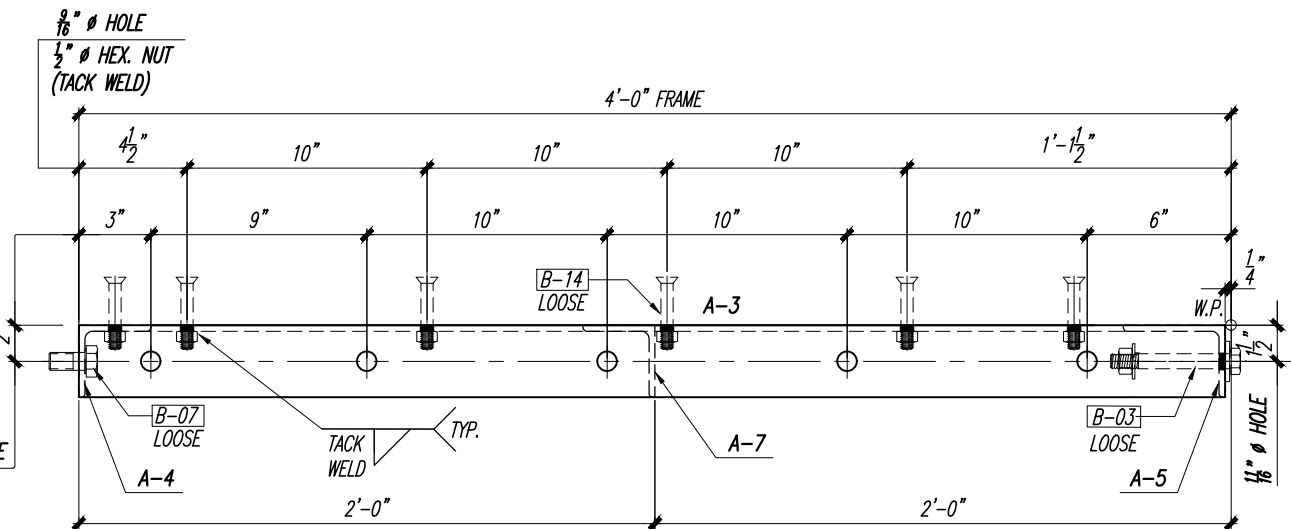

ELEVATION VIEW - F1

CORNER STEEL FRAME (FR-1)
QUANTITY = ONE UNIT REQD.

MATERIAL PER UNIT		
MARK #	QTY.	FRAMING DESCRIPTION
A-3	ONE	ANGLE 3"x 3" x 1/4" x 3'-1 1/4" LG. W/. (5) 1/8" Ø HOLES + (4) 9/16" Ø HOLES & (4) 1/2" Ø HEX. NUTS TACK WELD TO ANGLE
A-4	ONE	ANGLE 3"x 3" x 1/4" x 3'-1 1/4" LG. W/. (5) 1/8" Ø HOLES + (4) 9/16" Ø HOLES & (4) 1/2" Ø HEX. NUTS TACK WELD TO ANGLE
A-5	ONE	ANGLE 3"x 3" x 1/4" x 5'-7 1/8" LG. W/. (4) 1/8" Ø HOLES + (5) 9/16" Ø HOLES & (5) 1/2" Ø HEX. NUTS TACK WELD TO ANGLE
A-6	ONE	ANGLE 3"x 3" x 1/4" x 1'-1 1/8" LG. W/. (1) 9/16" Ø HOLES & (1) 1/2" Ø HEX. NUTS TACK WELD TO ANGLE
A-7	ONE	ANGLE 3"x 3" x 1/4" x 1'-1 1/8" LG. W/. (1) 9/16" Ø HOLES & (1) 1/2" Ø HEX. NUTS TACK WELD TO ANGLE
LOOSE MATERIALS		
B-03	4	5/8" Ø x 5" LG. HEX. BOLTS (A307) W/. STD. NUT & WASHER (HDG)
B-07	10	3/4" Ø x 1 1/2" LG. TAP HEX. BOLTS (A325) W/. WASHER (HDG)
B-14	15	1/2" Ø x 3" LG. COUNTERSUNK (A325) BOLT W/. HEX. NUTS (HDG) TACK WELD TO ANGLE
E-02	ONE	UHMW 2" THK. x 3'-11 1/2" x 3'-11 1/2" LG. W/. (15) 9/16" Ø HOLES



4650 Business Center Drive, Fairfield, CA 94534
(707) 439-7373 Office
(925) 754-9494 Kie-Con (661) 758-1001 Pinnacle Prestress
Precast Prestressed Concrete Products/PCI and Caltrans Certified

NOTE:

- ALL FERROUS MATERIALS ARE HOT DIPPED GALVANIZED UNLESS NOTED OTHERWISE.
- ALL STEEL WELD ARE 3/16" ALL AROUND

STAMP:



NO.

DATE

REVISIONS

DWN. jun

DATE: 8-26-26

CHK. AYK

DATE: 8-25-26

JOB NAME:

CAMP GOLD STAR

LOCATION:

4103 N. ZUCKERMAN RD. STOCKTON, CA, 95206

PRODUCT:

PRECAST CONCRETE FLOATING DOCK

JOB NO.

24-022

MARK NO. :

FR-1





QTY :

ONE

Page

79

SHEET 1 OF 2

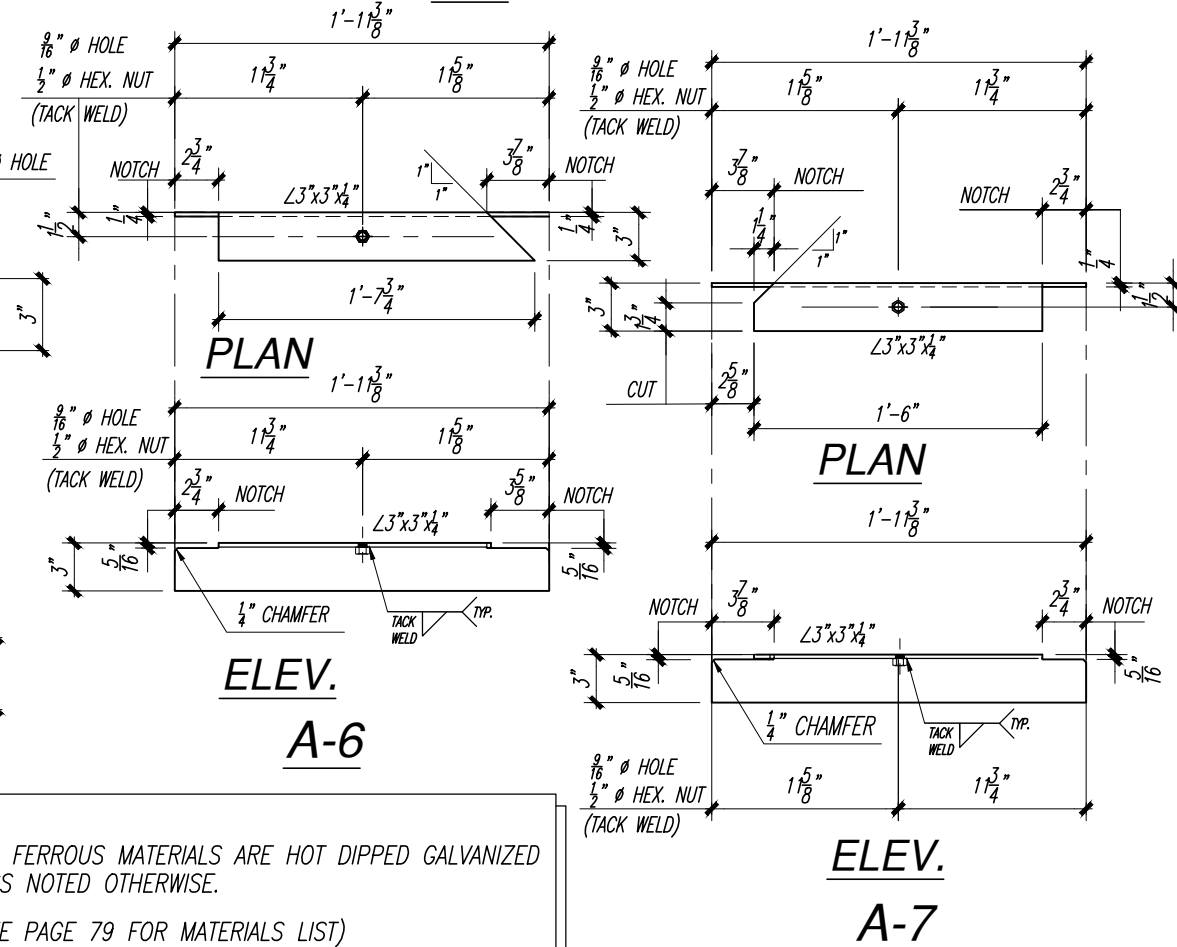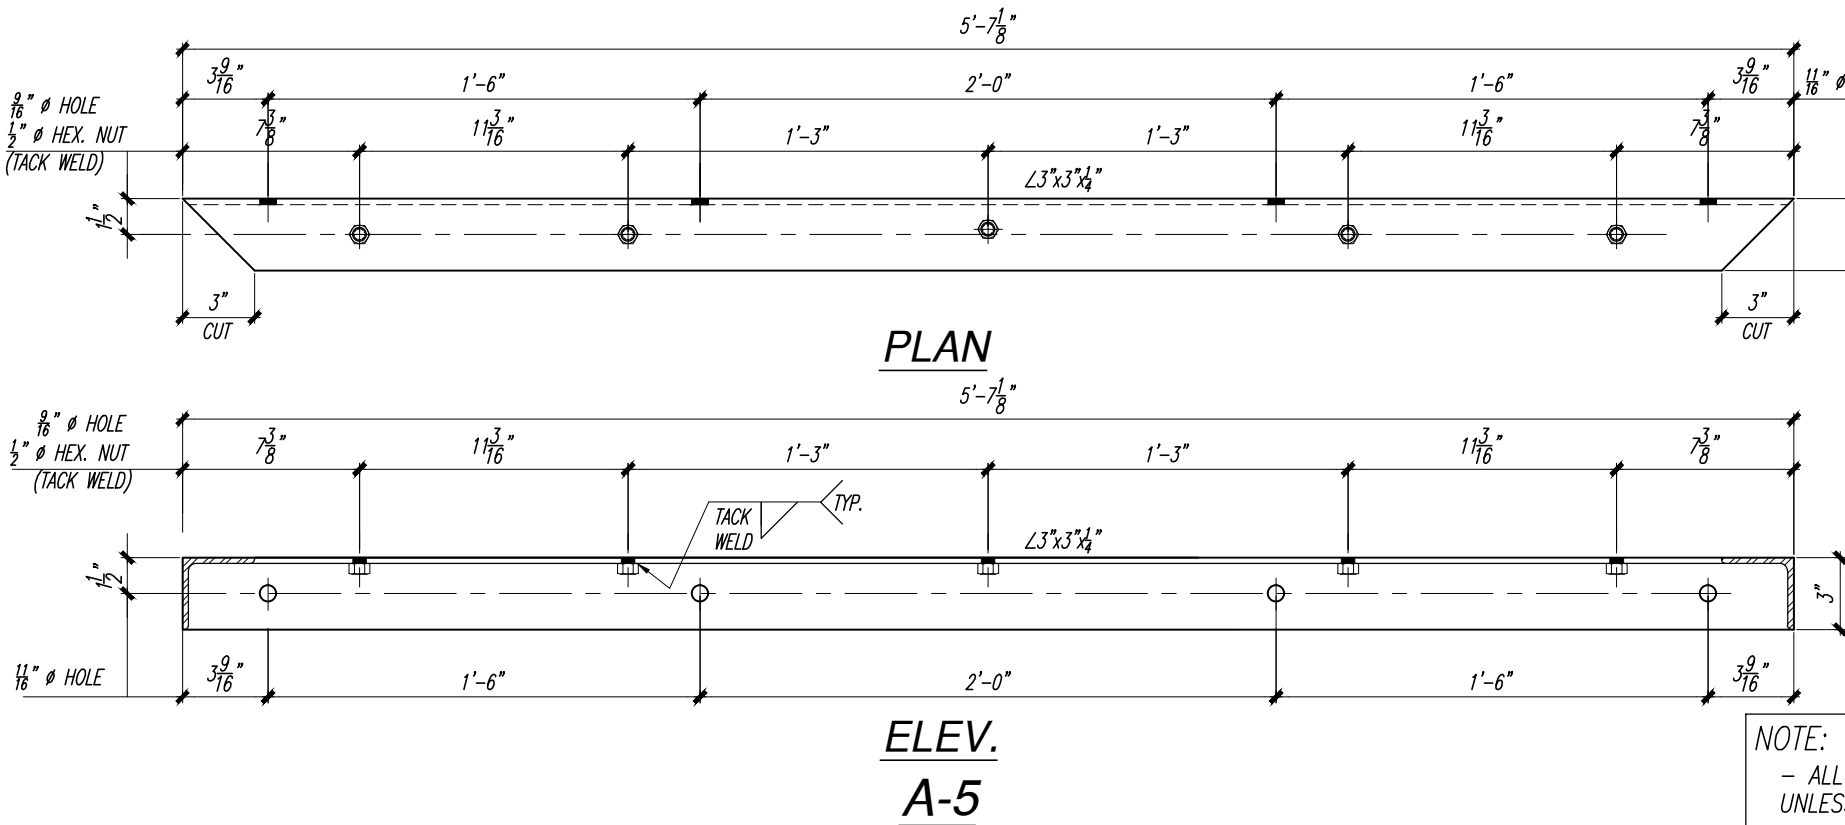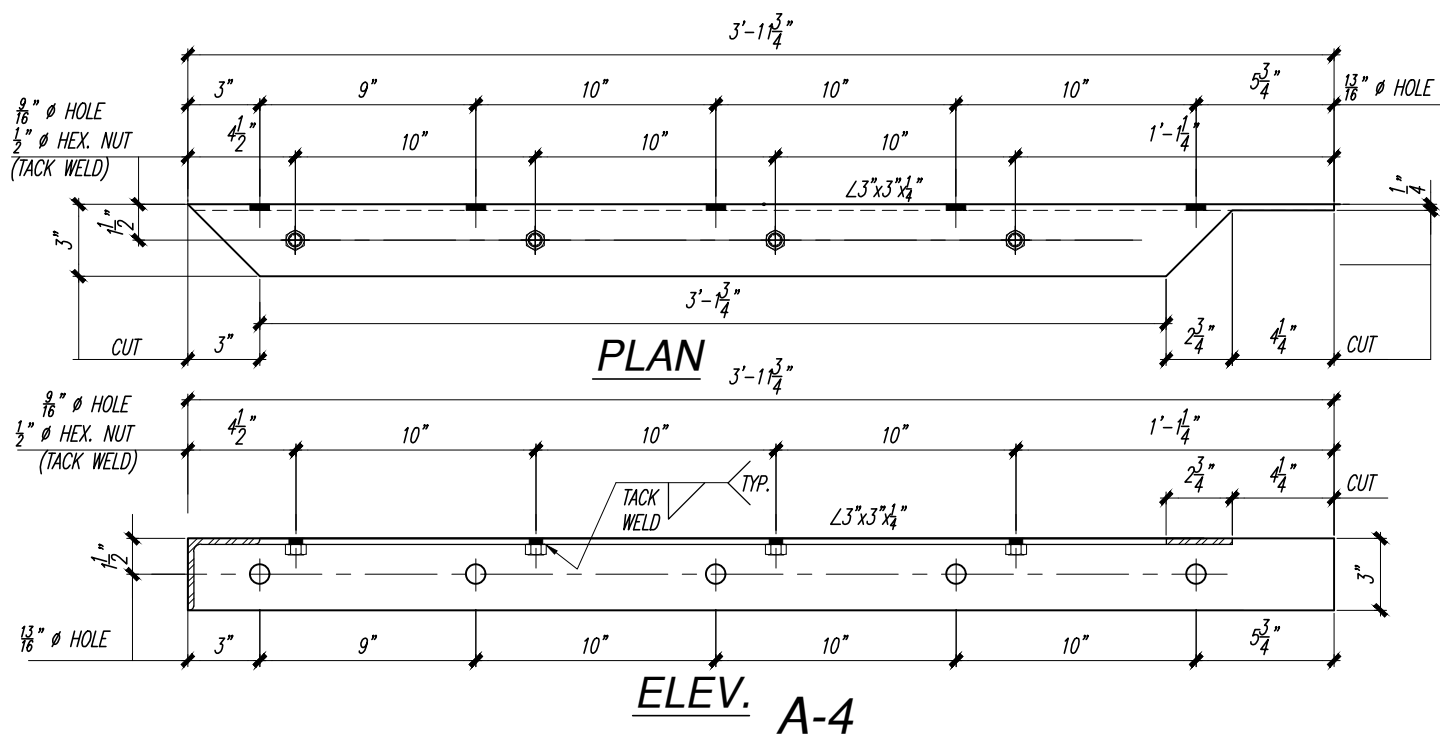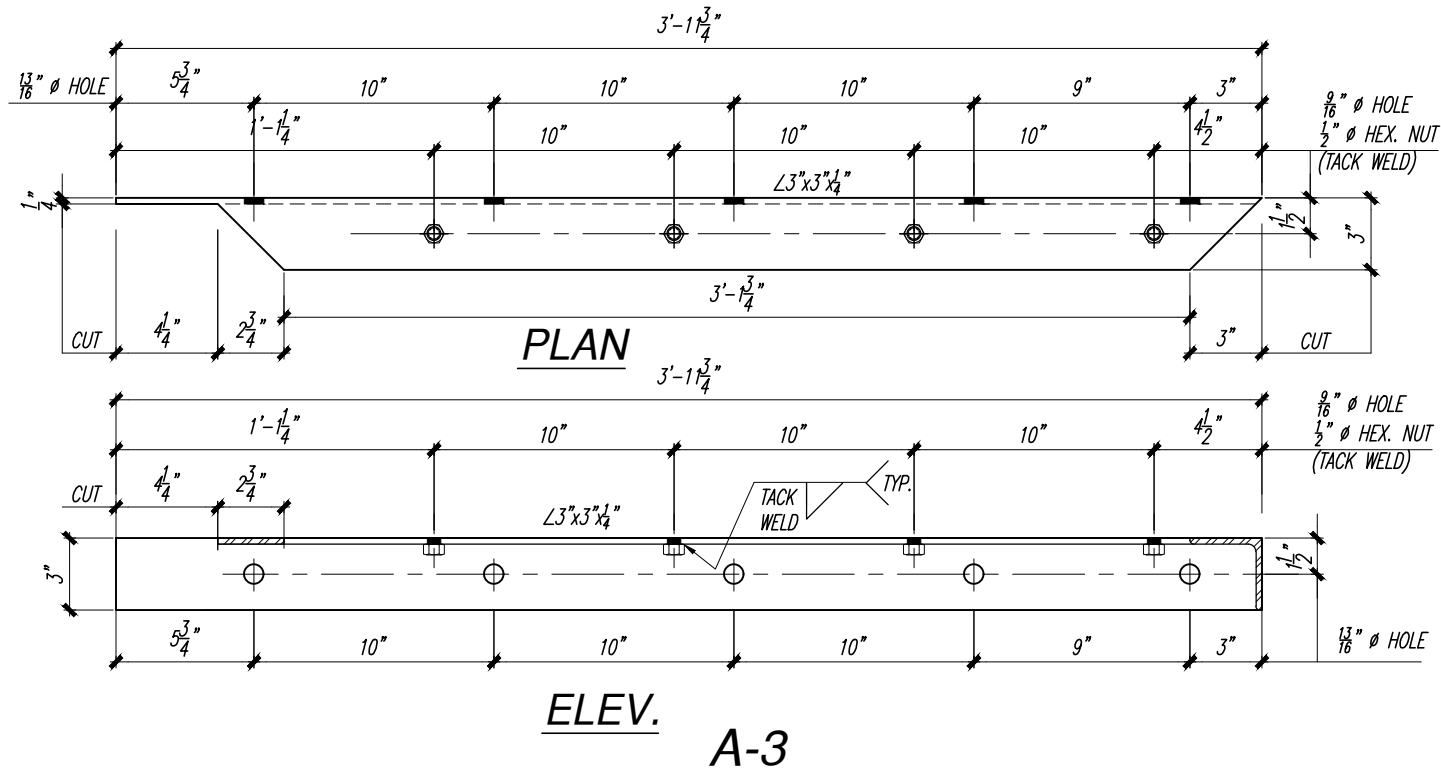


NOTE:
- ALL FERROUS MATERIALS ARE HOT DIPPED GALVANIZED UNLESS NOTED OTHERWISE.
- (SEE PAGE 79 FOR MATERIALS LIST)



NOTE:
- ALL FERROUS MATERIALS ARE HOT DIPPED GALVANIZED UNLESS NOTED OTHERWISE.
- ALL STEEL WELD ARE 3/16" ALL AROUND

STAMP:	NO.	DATE	REVISIONS	DWN.	jun	DATE: 8-26-26	CHK. AYK	DATE: 8-25-26
				JOB NAME:	CAMP GOLD STAR			
				LOCATION:	4103 N. ZUCKERMAN RD. STOCKTON, CA, 95206			
				PRODUCT:	PRECAST CONCRETE FLOATING DOCK			
				JOB NO.	MARK NO. :	FR-1		
				24-022		80		
				SHEET 2 OF 2				

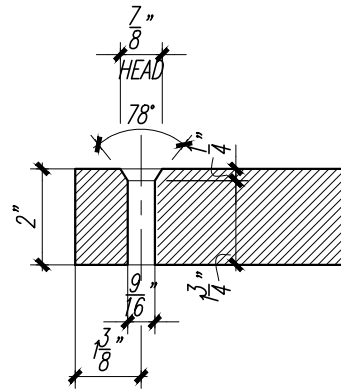

DETAIL - K



SEE DETAIL-K

UHMW (E-02)
QUANTITY = ONE PC. REQD.



9/21/2026

81

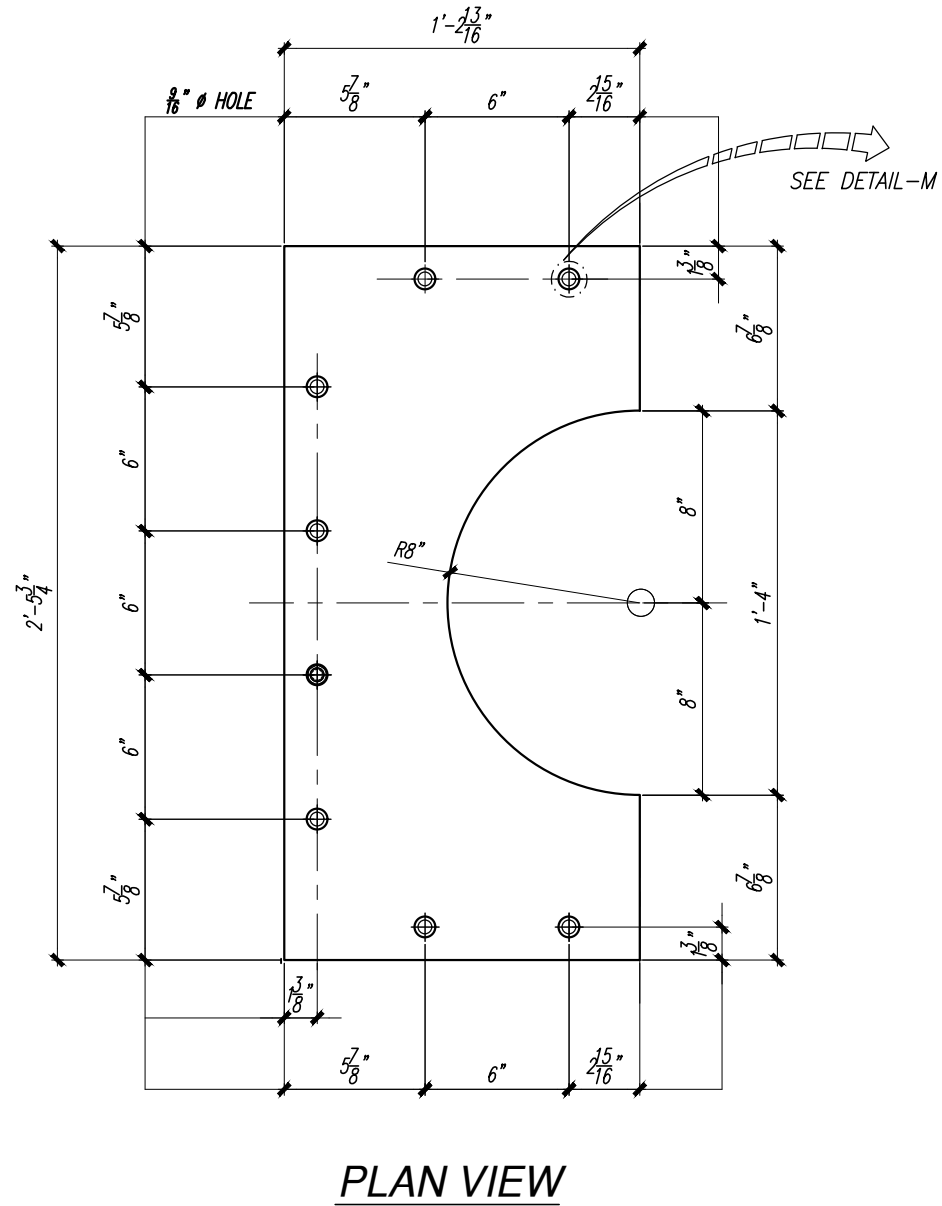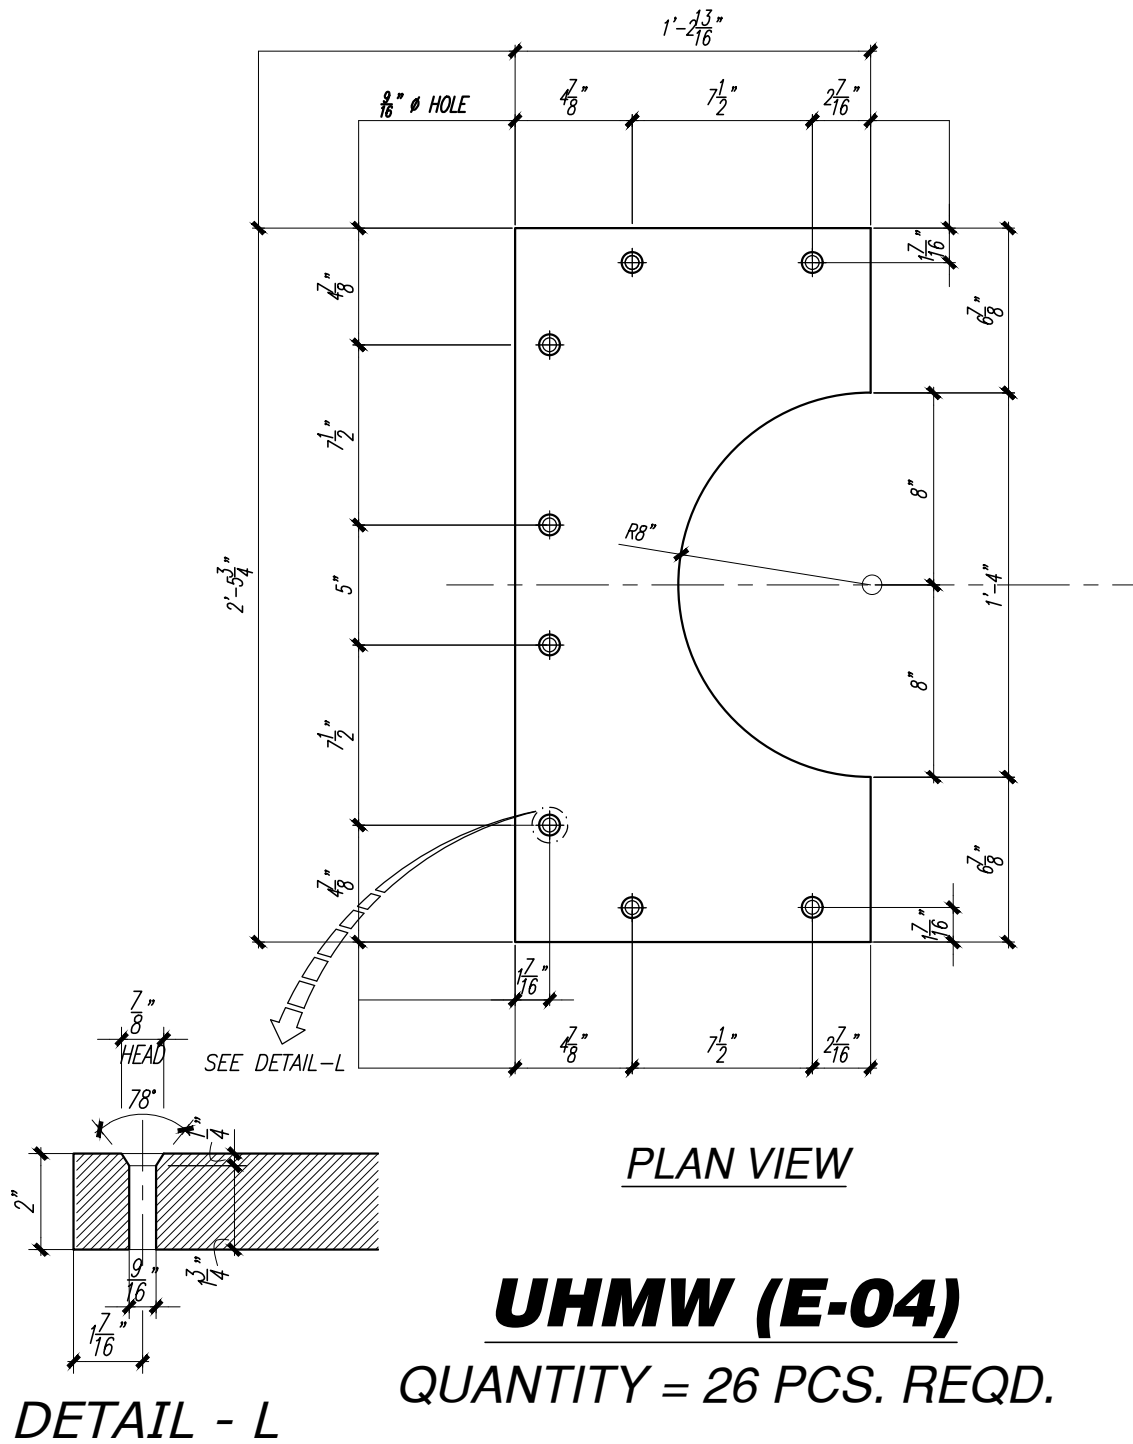

4650 Business Center Drive, Fairfield, CA 94534
(707) 439-7373 Office
(925) 754-9494 Kie-Con (661) 758-1001 Pinnacle Prestress
Precast Prestressed Concrete Products/PCI and Caltrans Certified

STAMP:



NO.

DATE

REVISIONS

DWNL jun

DATE: 8-20-26

CHK. AYK

DATE: 8-25-26

JOB NAME: CAMP GOLD STAR

LOCATION: 4103 N. ZUCKERMAN RD. STOCKTON, CA, 95206

PRODUCT: PRECAST CONCRETE FLOATING DOCK





















JOB NO. 24-022

MARK NO. :

HWR

Page

82

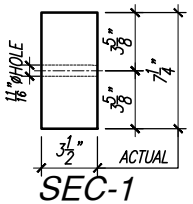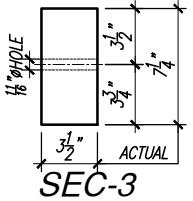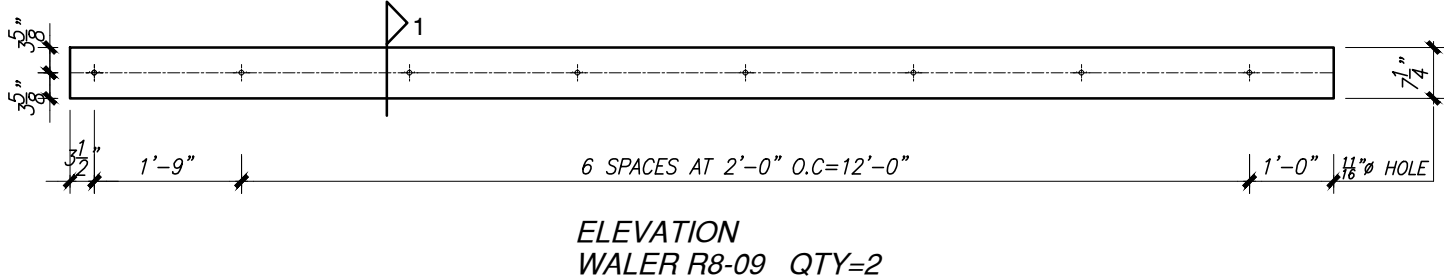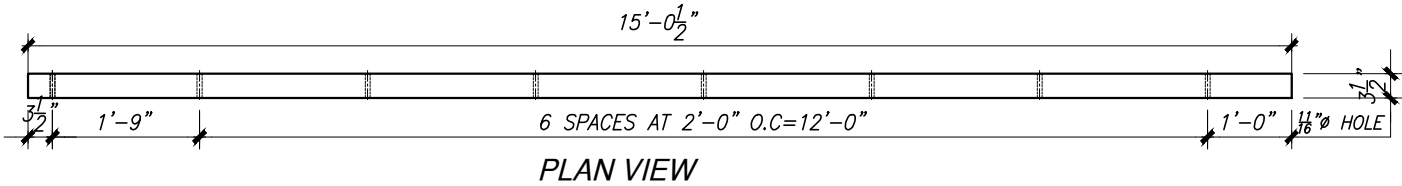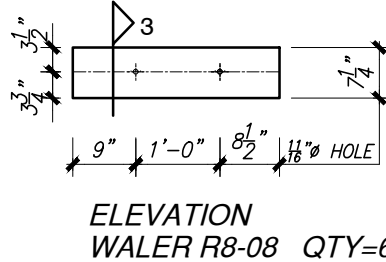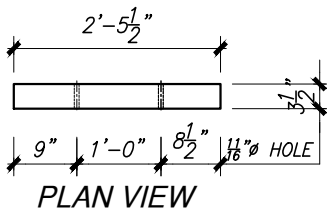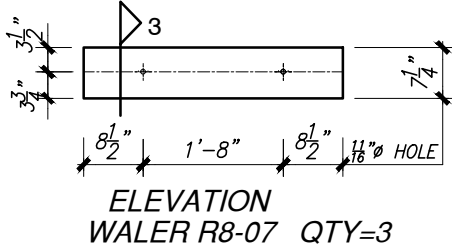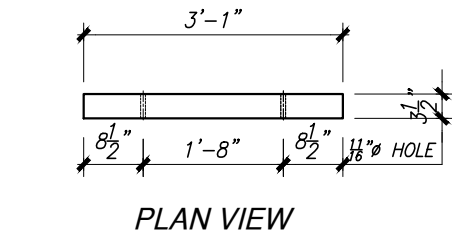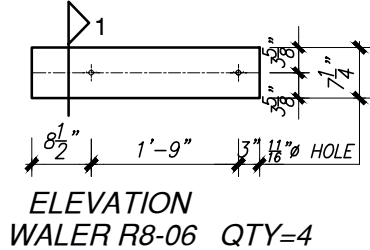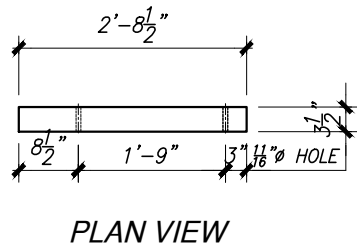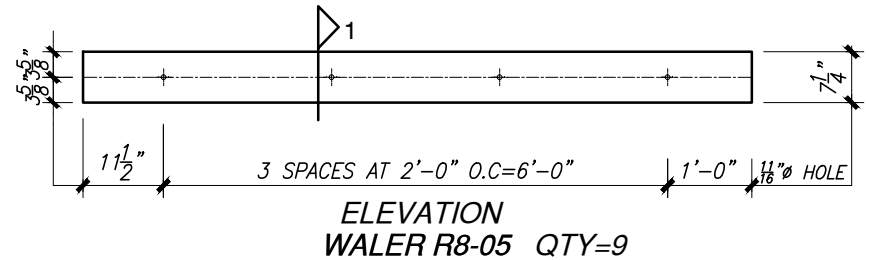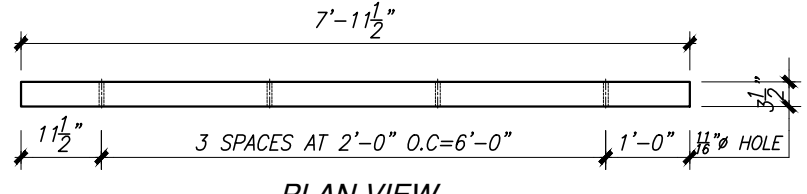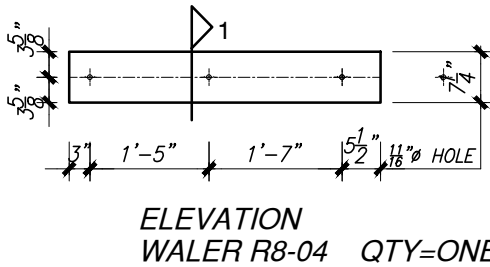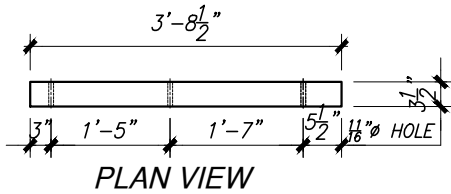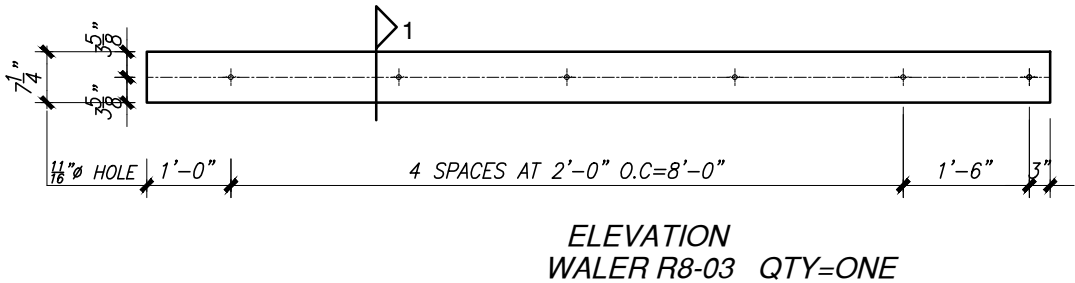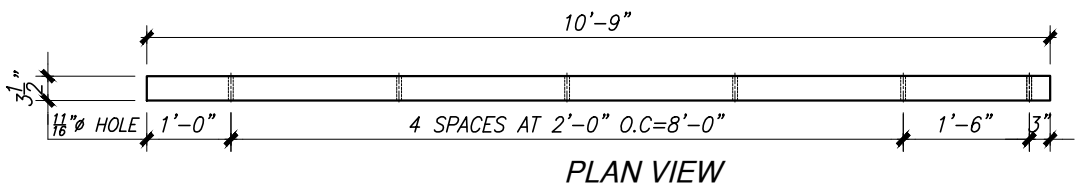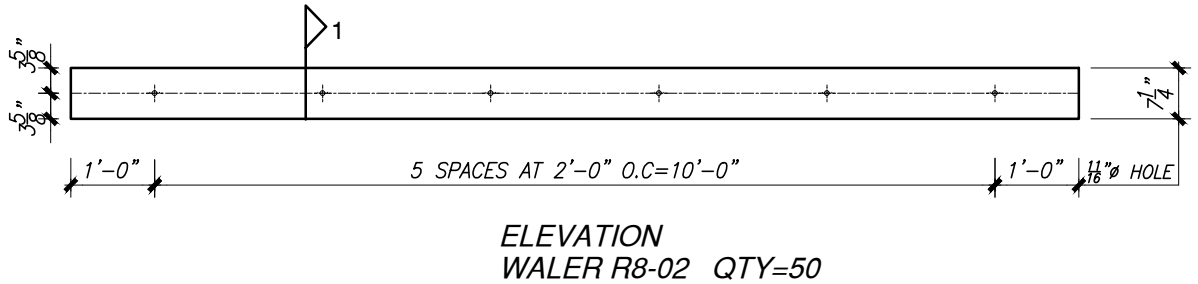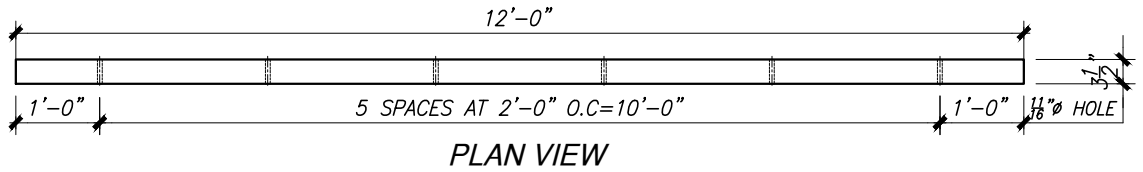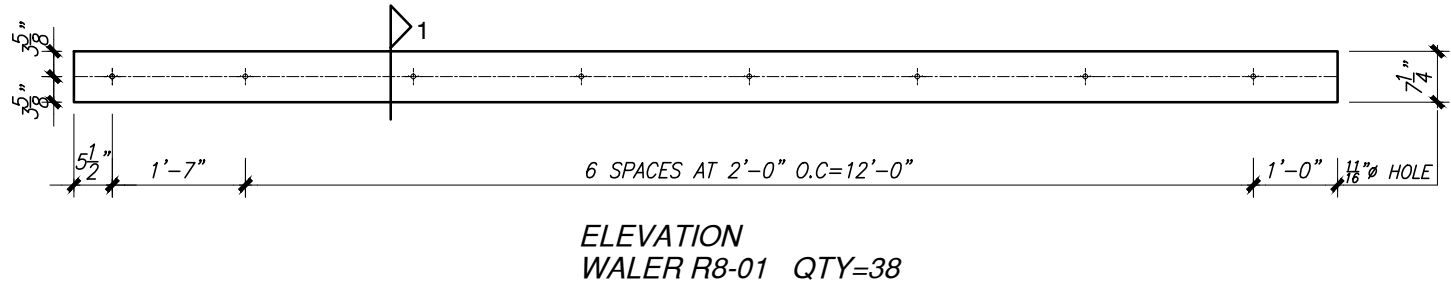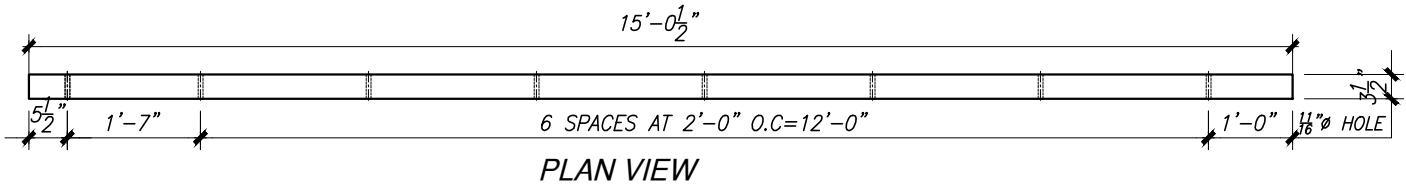

4650 Business Center Drive, Fairfield, CA 94534
(707) 439-7373 Office
(925) 754-9494 Kie-Con (661) 758-1001 Pinnacle Prestress
Precast Prestressed Concrete Products/PCI and Caltrans Certified

STAMP:



9/21/2026

NO.

DATE

REVISIONS

DWN. RC

DATE: 08/24/26

CHK. AYK

DATE: 08/24/26

JOB NAME:

CAMP GOLD STAR

LOCATION:

4103 N. ZUCKERMAN RD. STOCKTON, CA. 95206

PRODUCT:

PRECAST CONCRETE FLOATING DOCK


JOB NO.

24-022


R8

Page


83

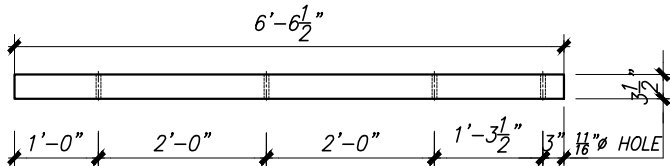


PLAN VIEW

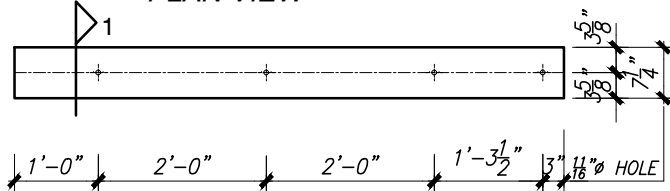


ELEVATION
WALER R8-10 QTY=ONE

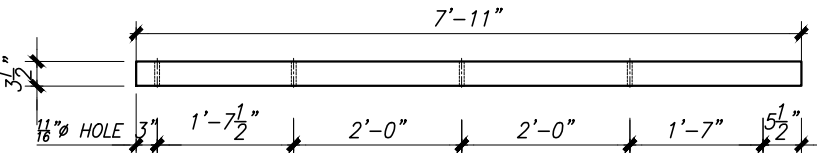


PLAN VIEW

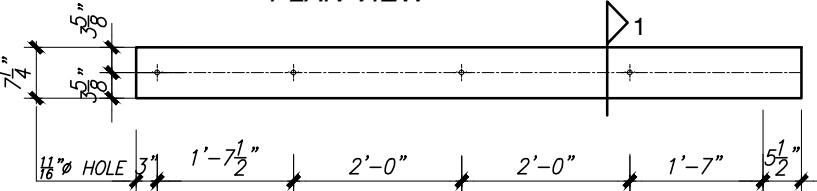


ELEVATION
WALER R8-11 QTY=ONE

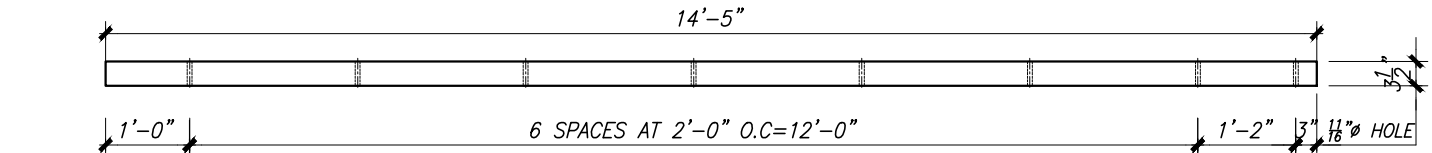


PLAN VIEW

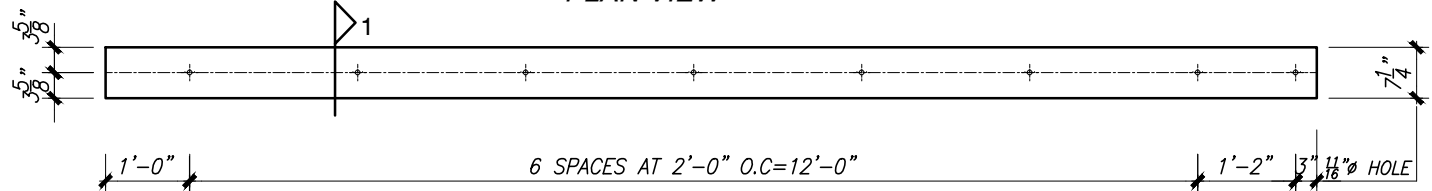


ELEVATION
WALER R8-12 QTY=ONE

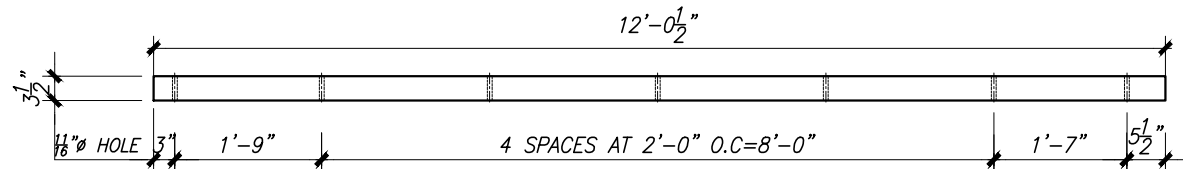


PLAN VIEW

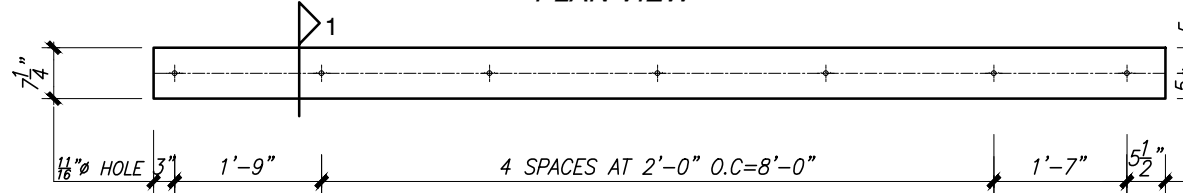


ELEVATION
WALER R8-13 QTY=ONE

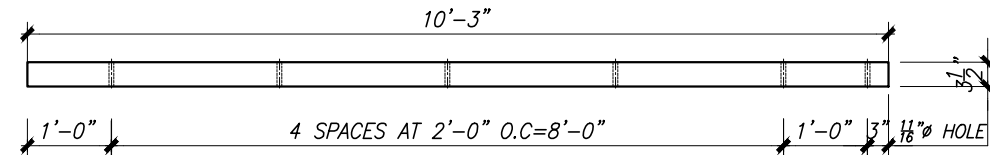


PLAN VIEW

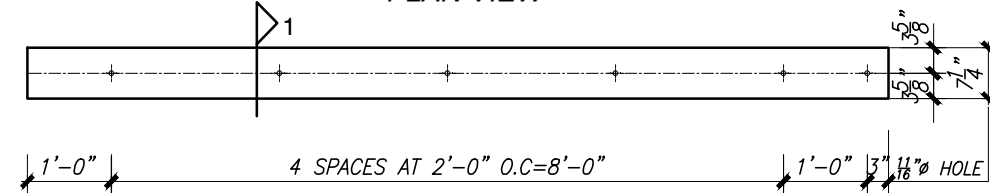


ELEVATION
WALER R8-14 QTY=ONE

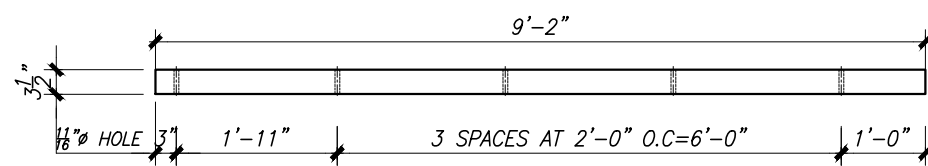


PLAN VIEW

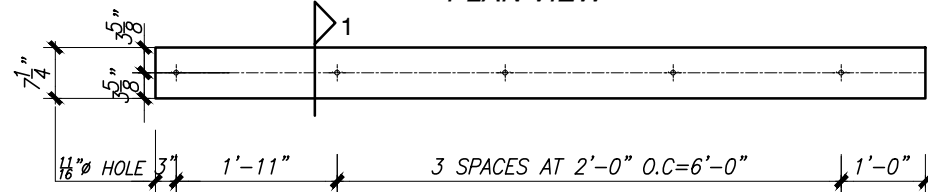


ELEVATION
WALER R8-15 QTY=ONE

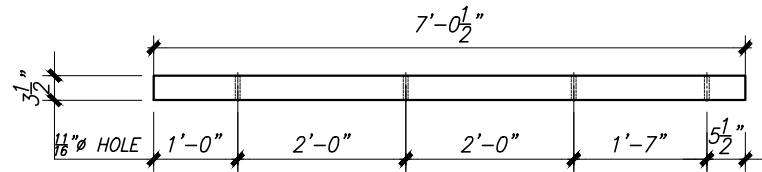


PLAN VIEW

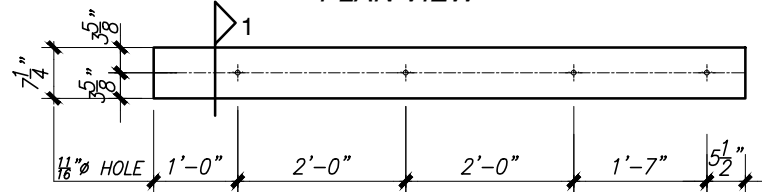


ELEVATION
WALER R8-16 QTY=ONE

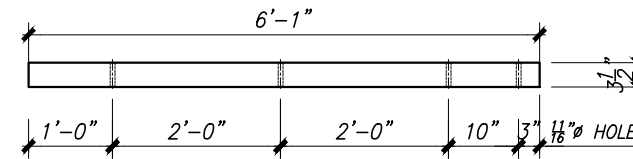

PLAN VIEW

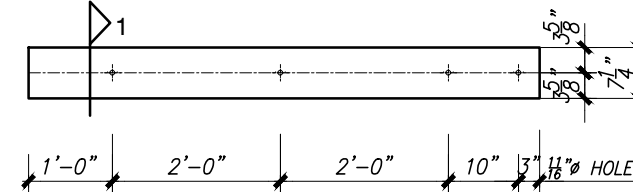

ELEVATION
WALER R8-17 QTY=ONE

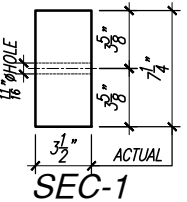

4650 Business Center Drive, Fairfield, CA 94534
(707) 439-7373 Office
(925) 754-9494 Kie-Con (661) 758-1001 Pinnacle Prestress
Precast Prestressed Concrete Products/PCI and Caltrans Certified

STAMP:



NO.

DATE

REVISIONS

DWN. RC

DATE: 08/24/26

CHK. A.Y.K

DATE: 08/24/26

JOB NAME:

CAMP GOLD STAR

LOCATION:

4103 N. ZUCKERMAN RD. STOCKTON, CA. 95206

PRODUCT:

PRECAST CONCRETE FLOATING DOCK

JOB NO.
24-022


R8

Page


84

Printed On: Sep 16, 2026 - 11:43am


~24-022 R-8 Waler Main Pa.dwg

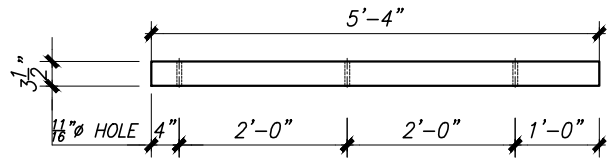


PLAN VIEW

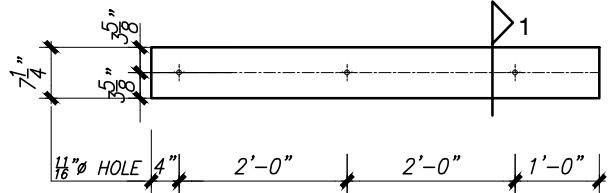


ELEVATION
WALER R8-18 QTY=ONE

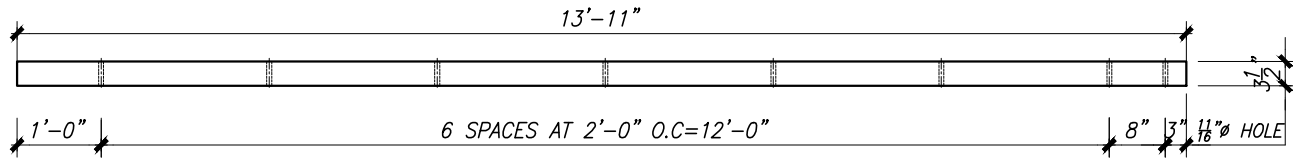


PLAN VIEW

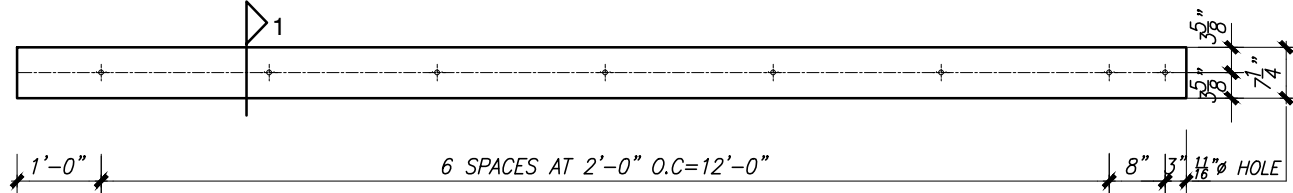


ELEVATION
WALER R8-19 QTY=ONE

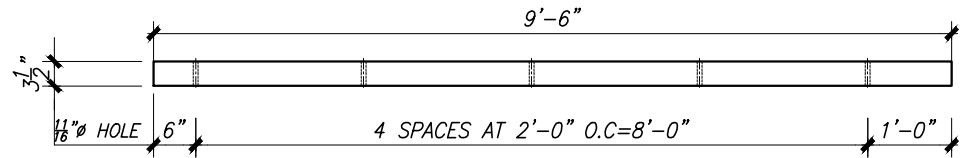


PLAN VIEW

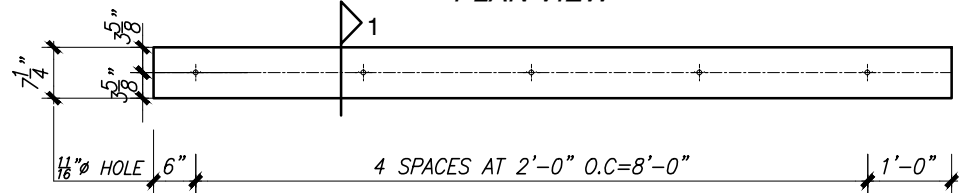


ELEVATION
WALER R8-20 QTY=ONE

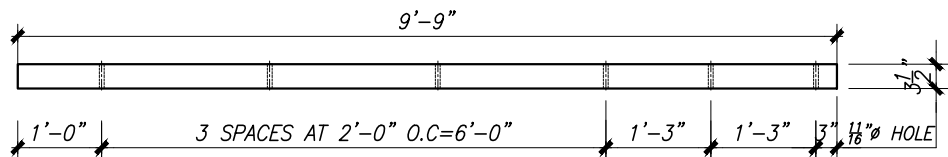


PLAN VIEW

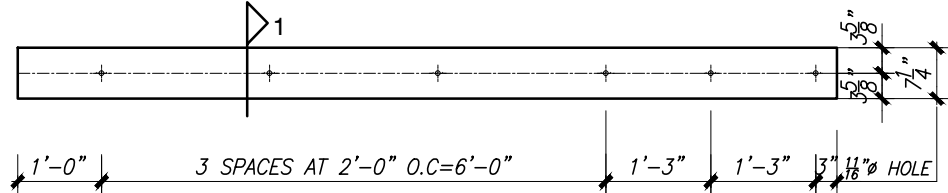


ELEVATION
WALER R8-21 QTY=ONE

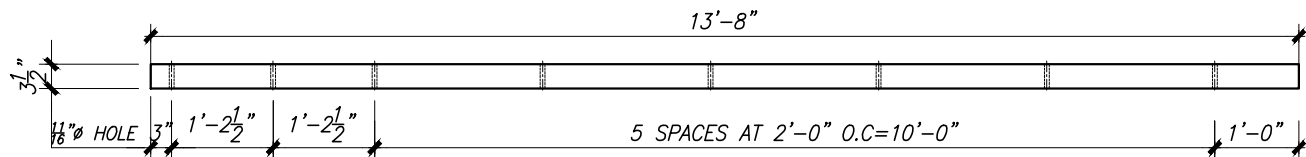


PLAN VIEW

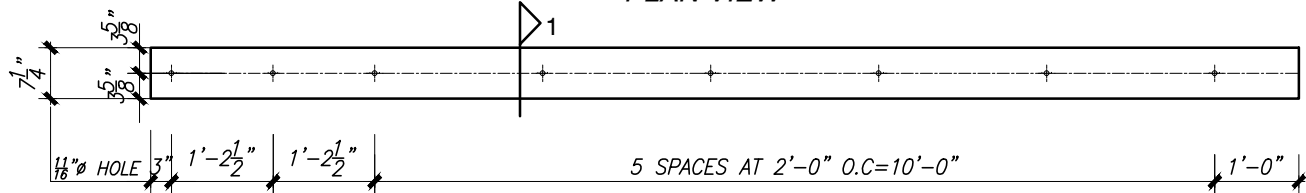


ELEVATION
WALER R8-22 QTY=ONE

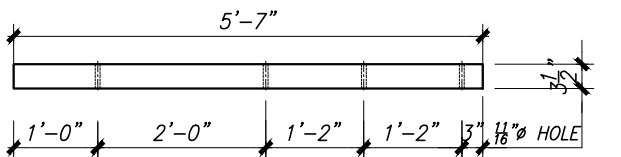


PLAN VIEW

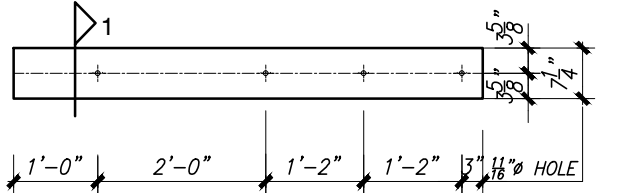


ELEVATION
WALER R8-23 QTY=ONE

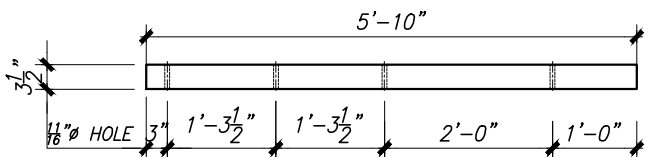


PLAN VIEW

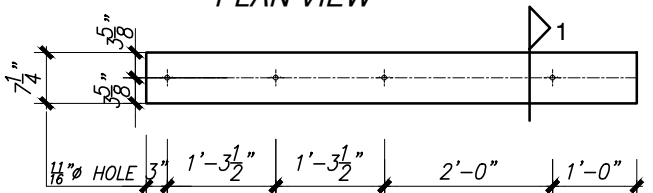


ELEVATION
WALER R8-24 QTY=ONE

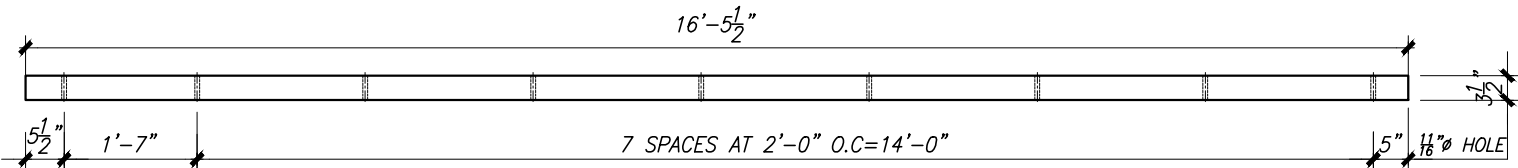

PLAN VIEW

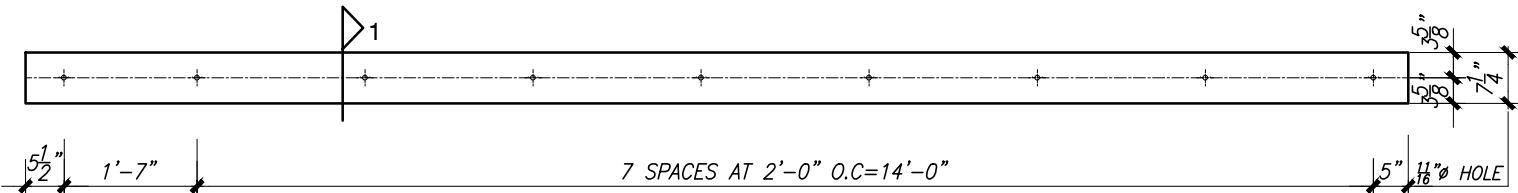

ELEVATION
WALER R8-25 QTY=ONE

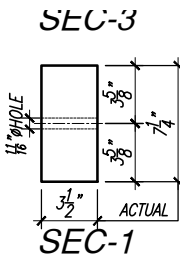

4650 Business Center Drive, Fairfield, CA 94534
(707) 439-7373 Office
(925) 754-9494 Kie-Con (661) 758-1001 Pinnacle Prestress
Precast Prestressed Concrete Products/PCI and Caltrans Certified

STAMP:



NO.

DATE

REVISIONS

DWN. RC

DATE: 08/24/26

CHK. A.Y.K

DATE: 08/24/26

JOB NAME:

CAMP GOLD STAR

LOCATION:

4103 N. ZUCKERMAN RD. STOCKTON, CA. 95206

PRODUCT:

PRECAST CONCRETE FLOATING DOCK


JOB NO.

24-022

R8

Page


85

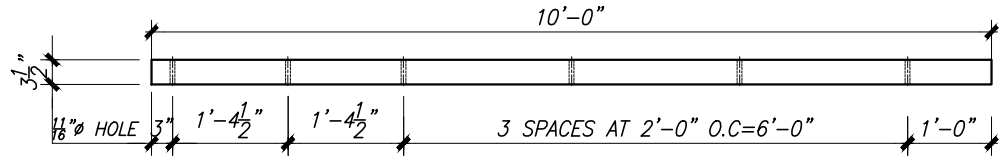


PLAN VIEW




ELEVATION
WALER R8-26 QTY=ONE

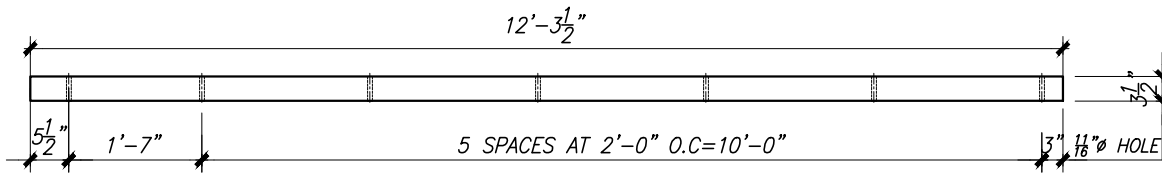


PLAN VIEW

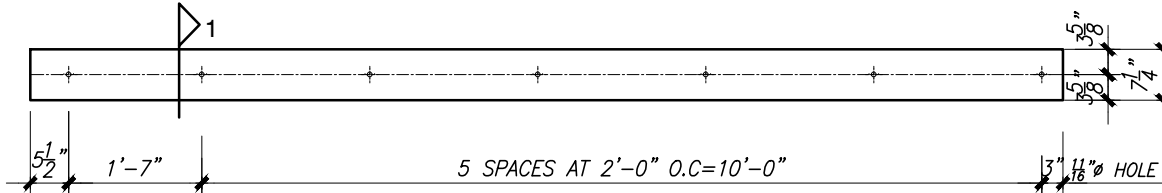


ELEVATION
WALER R8-27 QTY=ONE

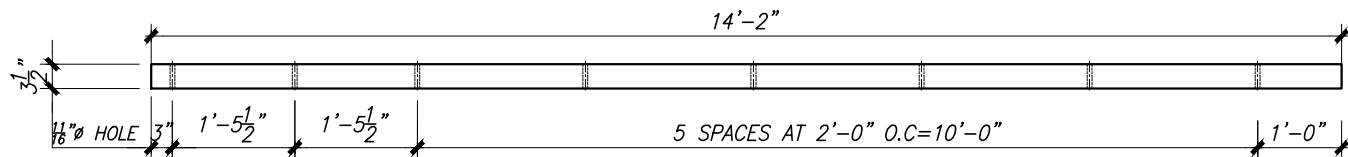


PLAN VIEW

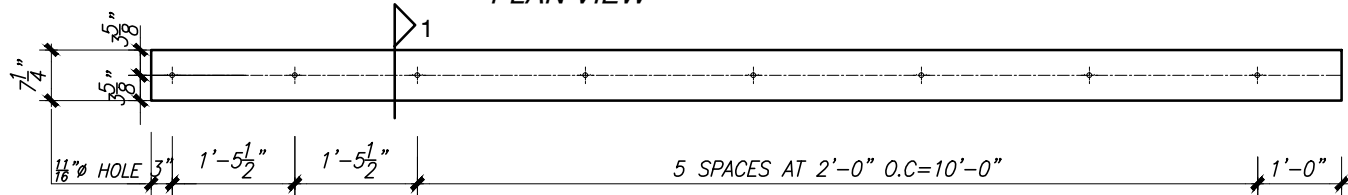


ELEVATION
WALER R8-28 QTY=ONE

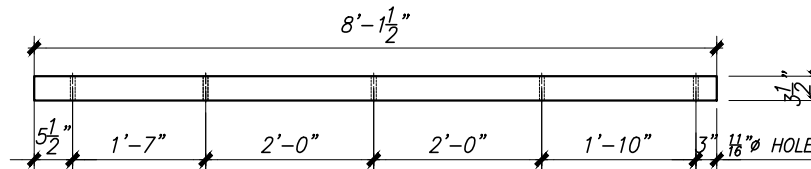


PLAN VIEW

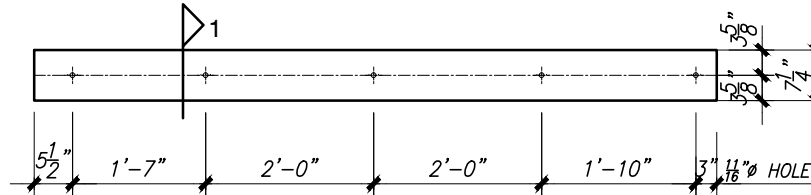


ELEVATION
WALER R8-29 QTY=ONE

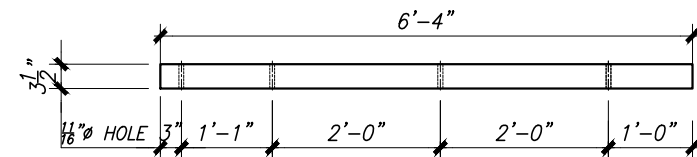


PLAN VIEW

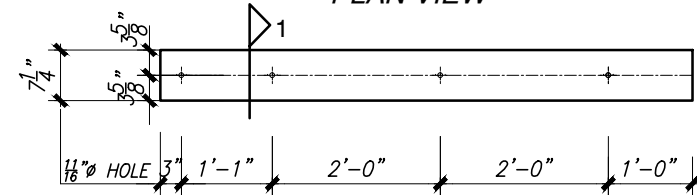


ELEVATION
WALER R8-30 QTY=ONE

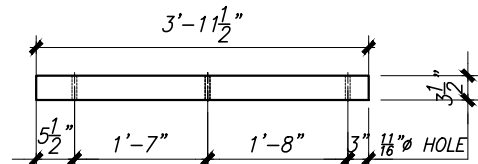


PLAN VIEW

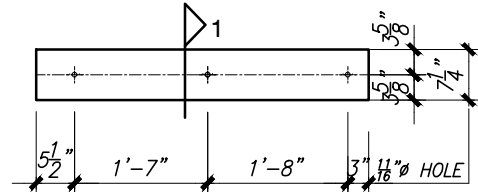


ELEVATION
WALER R8-31 QTY=ONE

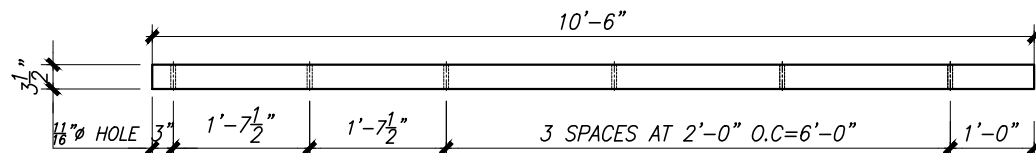


PLAN VIEW

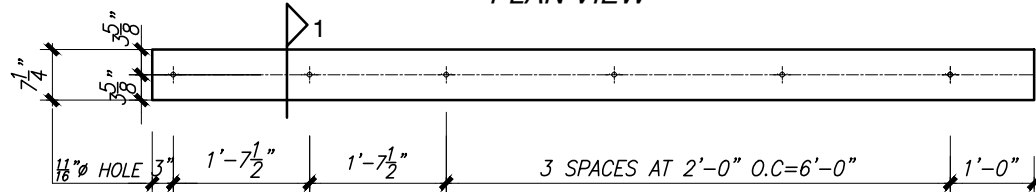


ELEVATION
WALER R8-32 QTY=ONE

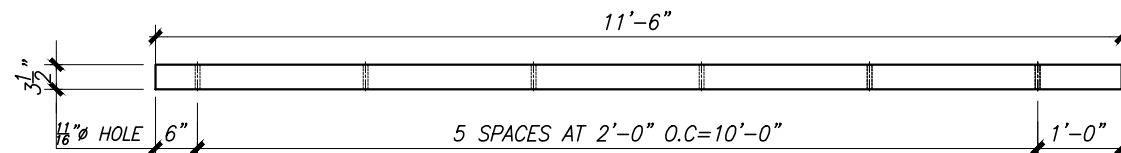

PLAN VIEW

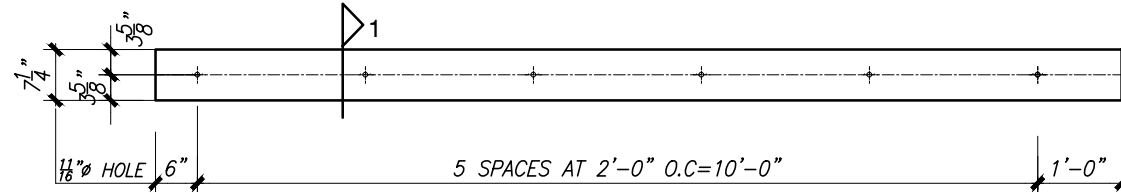

ELEVATION
WALER R8-33 QTY=ONE

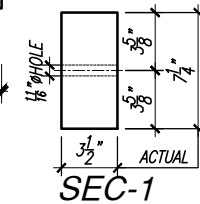

4650 Business Center Drive, Fairfield, CA 94534
(707) 439-7373 Office
(925) 754-9494 Kie-Con (661) 758-1001 Pinnacle Prestress
Precast Prestressed Concrete Products/PCI and Caltrans Certified

STAMP:



NO.

DATE

REVISIONS

DWN. RC

DATE: 08/24/26

CHK. A.Y.K

DATE: 08/24/26

JOB NAME:

CAMP GOLD STAR

LOCATION:

4103 N. ZUCKERMAN RD. STOCKTON, CA. 95206

PRODUCT:


PRECAST CONCRETE FLOATING DOCK

JOB NO.
24-022


R8

Page


86

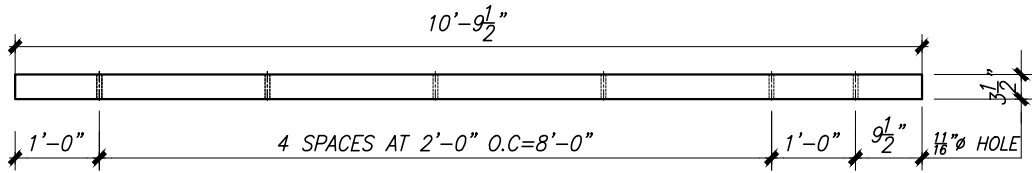


PLAN VIEW

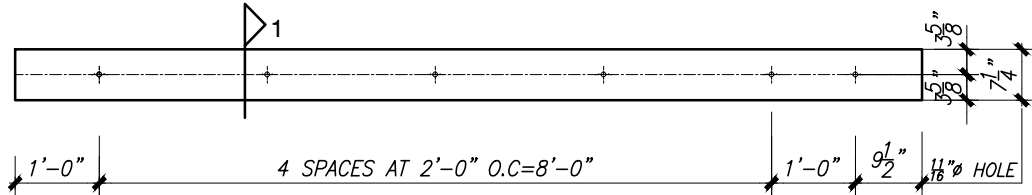


ELEVATION
WALER R8-34 QTY=ONE

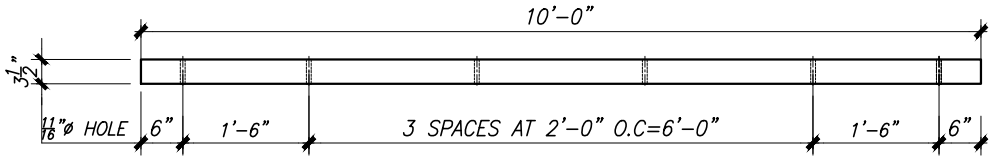


PLAN VIEW

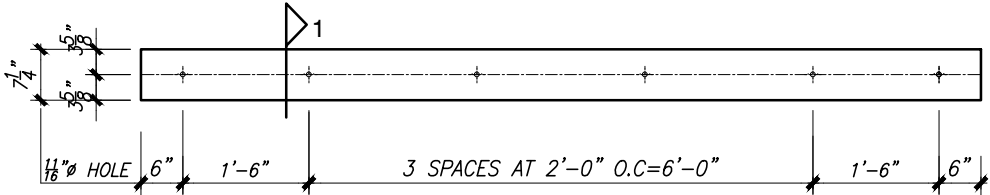


ELEVATION
WALER R8-35 QTY=ONE

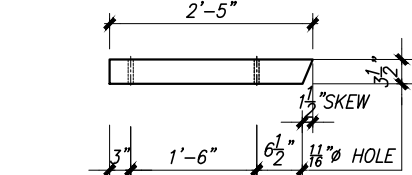


PLAN VIEW

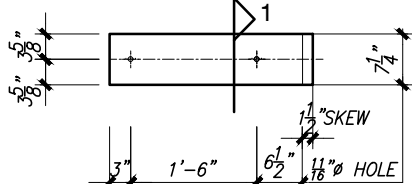


ELEVATION
WALER R8-36 QTY=ONE

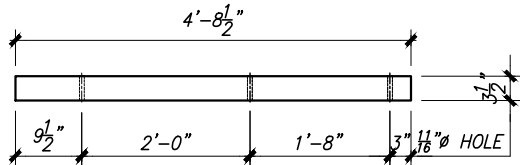


PLAN VIEW

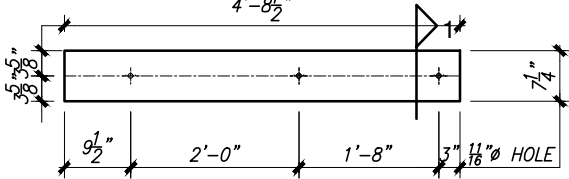


ELEVATION
WALER R8-37 QTY=ONE

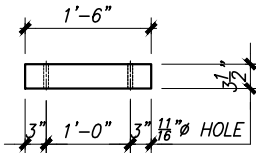


PLAN VIEW

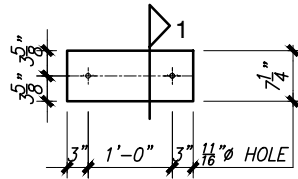


ELEVATION
WALER R8-38 QTY=ONE

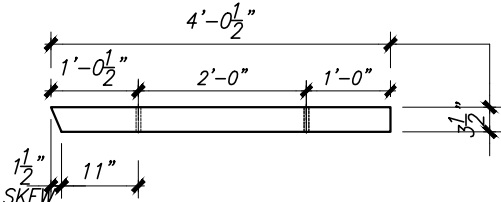


PLAN VIEW

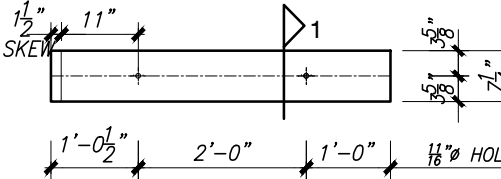


ELEVATION
WALER R8-39 QTY=ONE

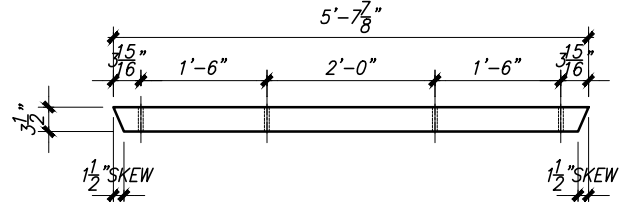


PLAN VIEW

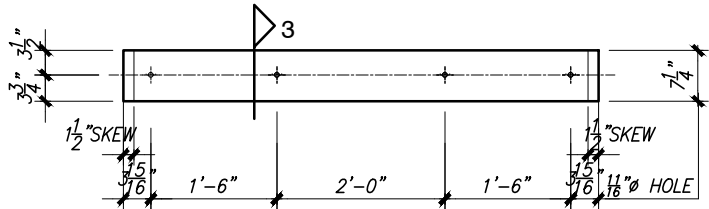


ELEVATION
WALER R8-40 QTY=ONE

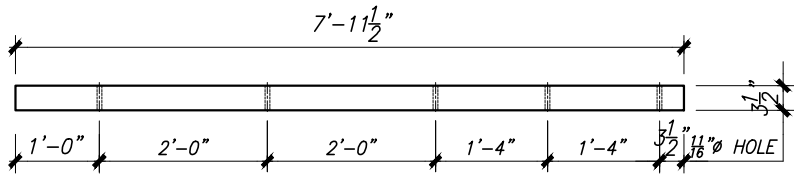


PLAN VIEW

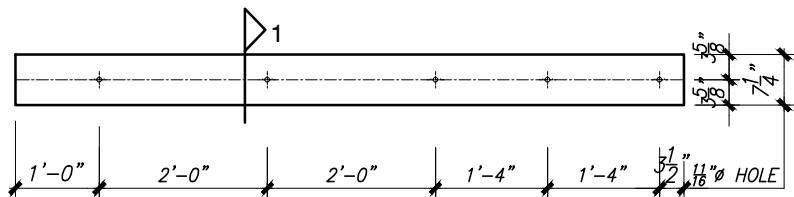

ELEVATION
WALER R8-41 QTY=2

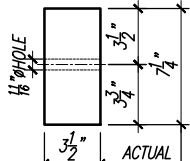

SEC-3

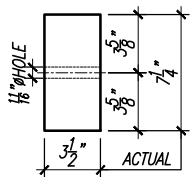

SEC-1



4650 Business Center Drive, Fairfield, CA 94534
(707) 439-7373 Office
(925) 754-9494 Kie-Con (661) 758-1001 Pinnacle Prestress
Precast Prestressed Concrete Products/PCI and Caltrans Certified

STAMP:



NO.

DATE

REVISIONS

DWN. RC

DATE: 08/24/26

CHK. AYK

DATE: 08/24/26

JOB NAME:

CAMP GOLD STAR

LOCATION:

4103 N. ZUCKERMAN RD. STOCKTON, CA, 95206

PRODUCT:

PRECAST CONCRETE FLOATING DOCK











JOB NO.

24-022

R8

Page

87

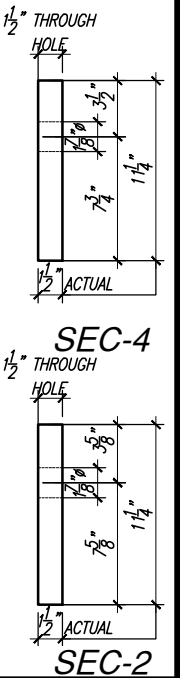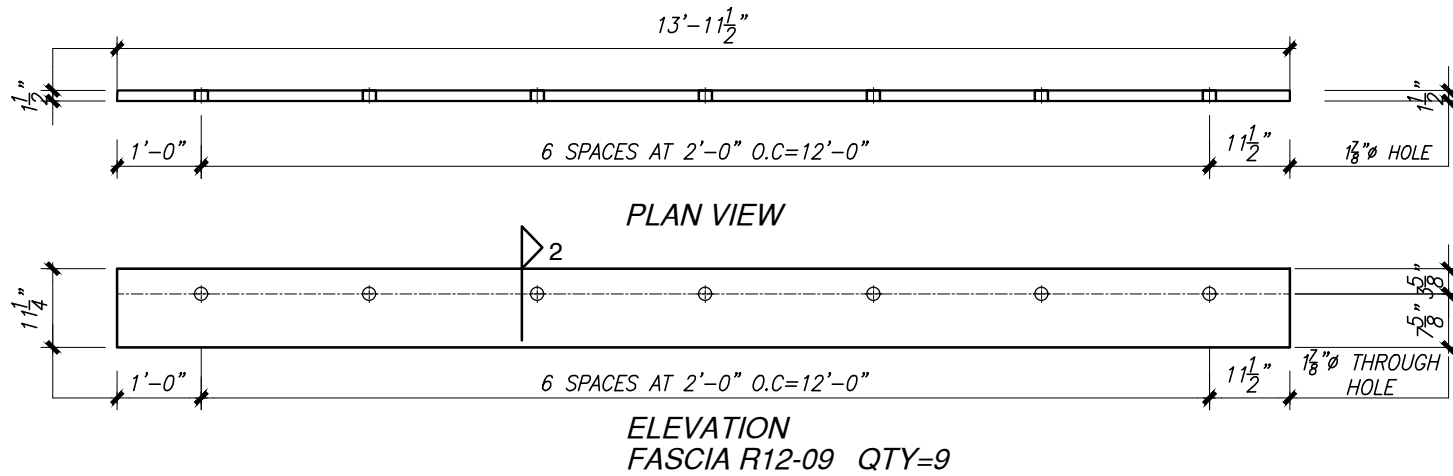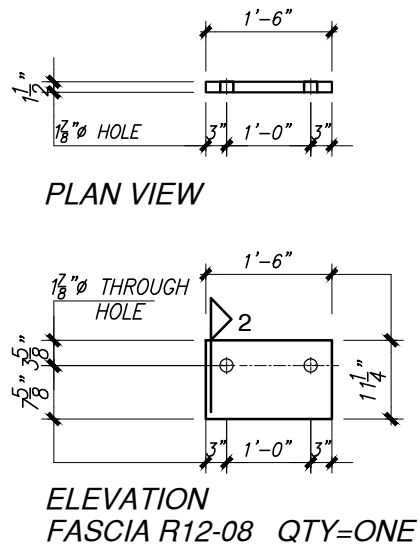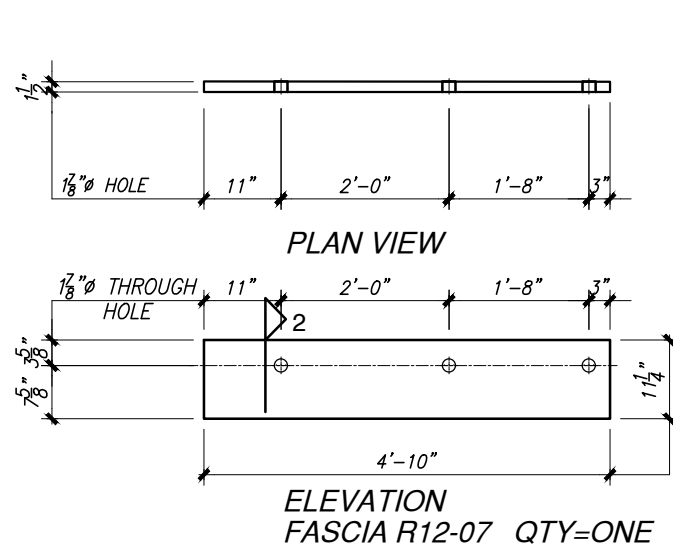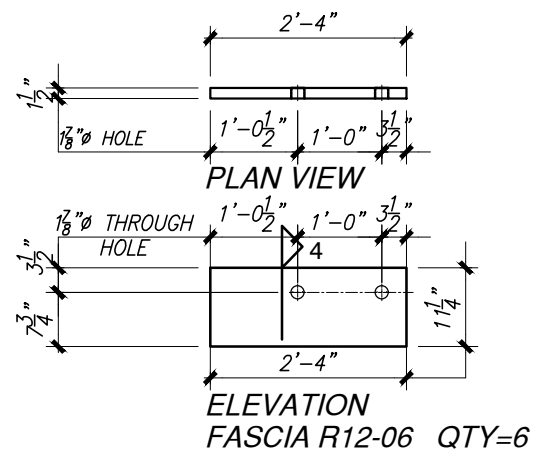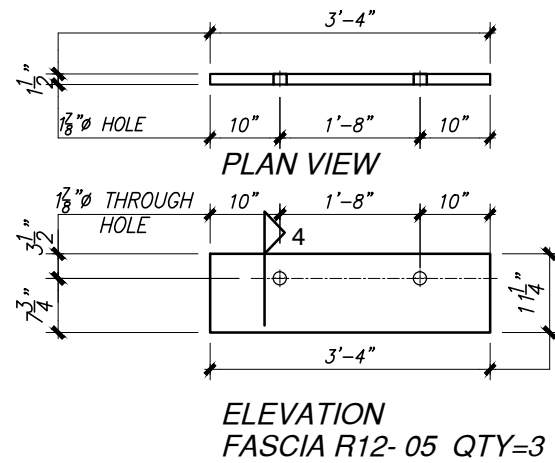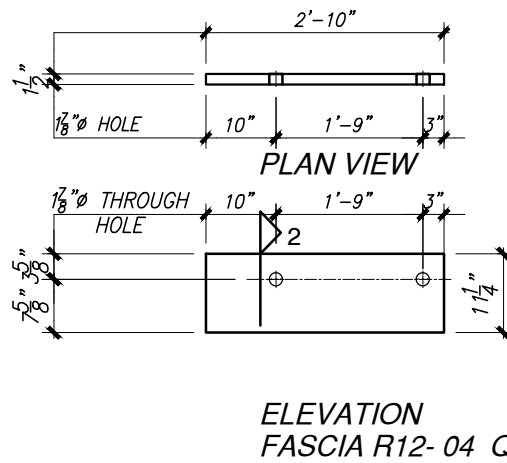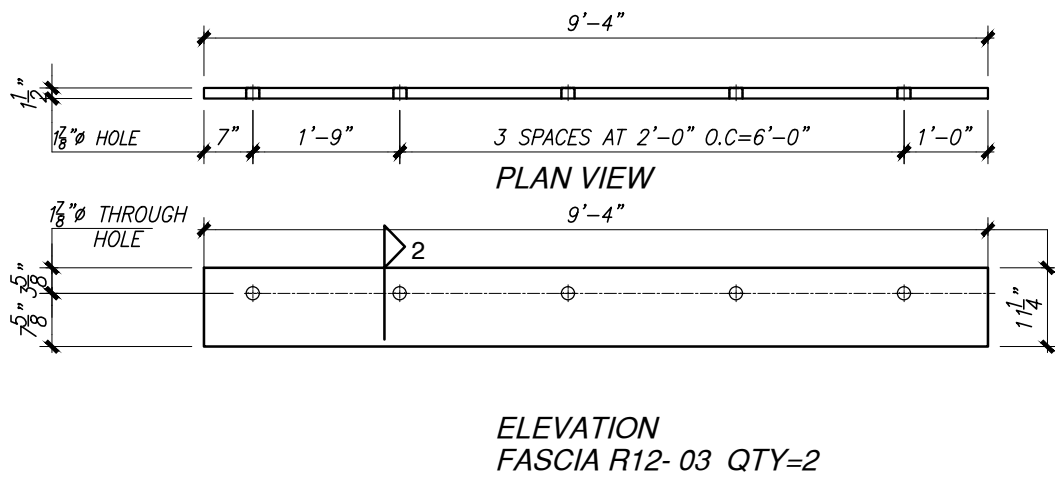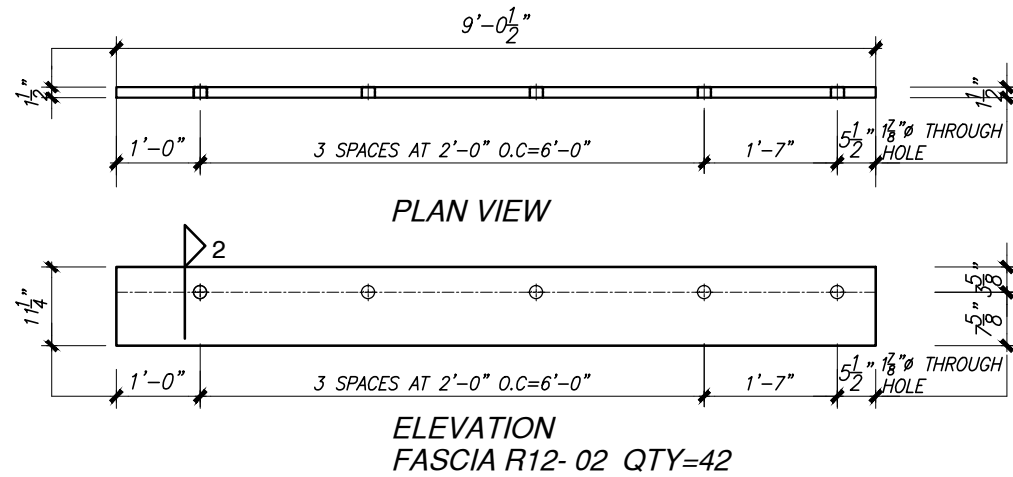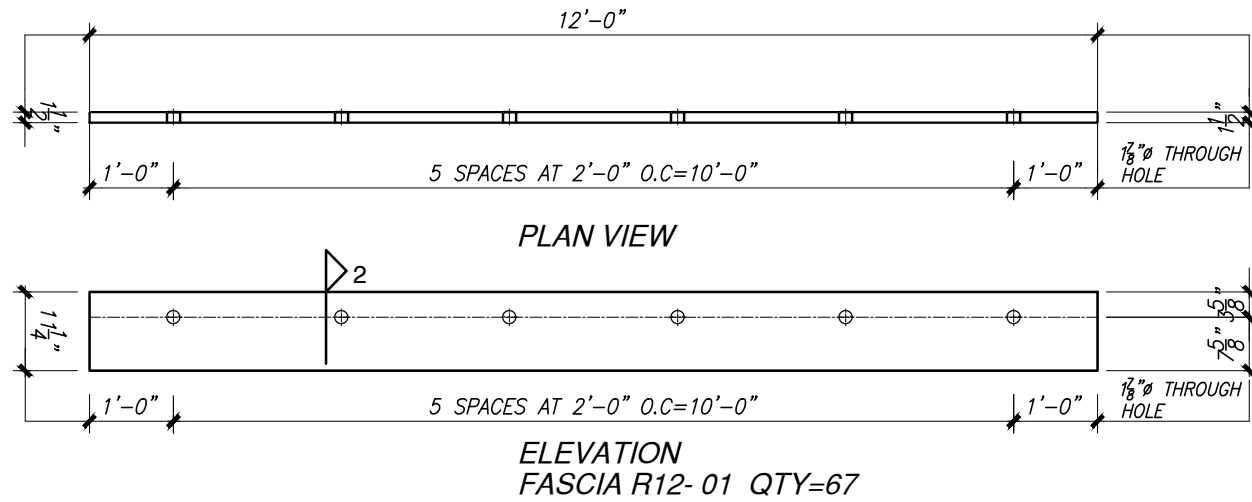

4650 Business Center Drive, Fairfield, CA 94534
(707) 439-7373 Office
(925) 754-9494 Kie-Con (661) 758-1001 Pinnacle Prestress
Precast Prestressed Concrete Products/PCI and Caltrans Certified

STAMP:



NO.

DATE

REVISIONS

DWN. RC

DATE: 08/24/26

CHK. A.Y.K.

DATE: 08/24/26

JOB NAME:

CAMP GOLD STAR

LOCATION:

4103 N. ZUCKERMAN RD. STOCKTON, CA. 95206

PRODUCT:









PRECAST CONCRETE FLOATING DOCK

JOB NO.
24-022

R12

Page

88

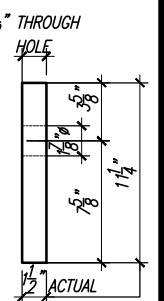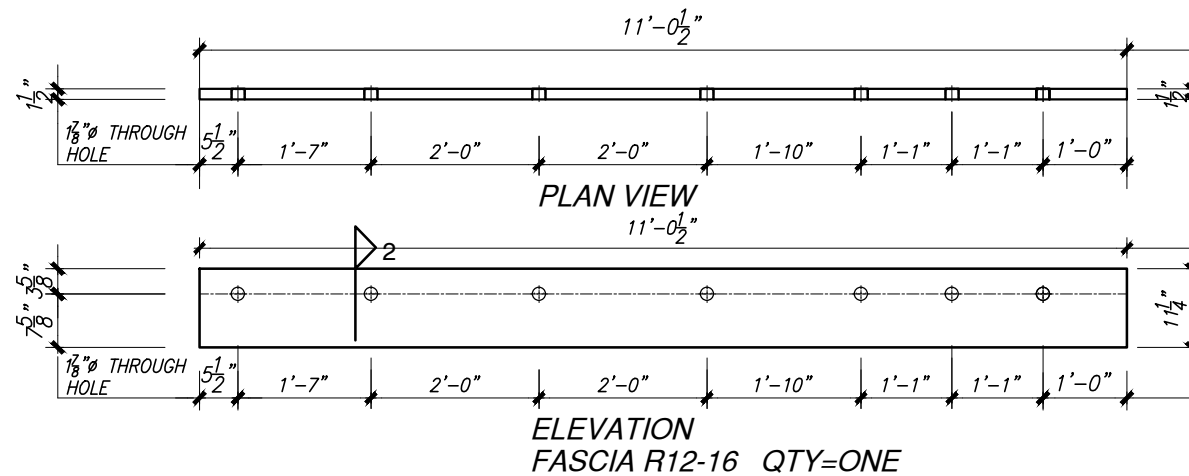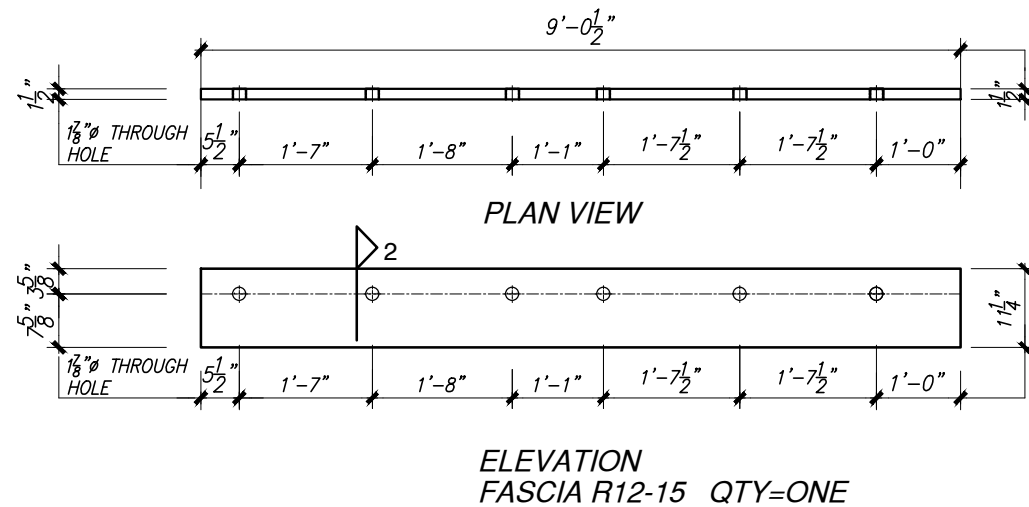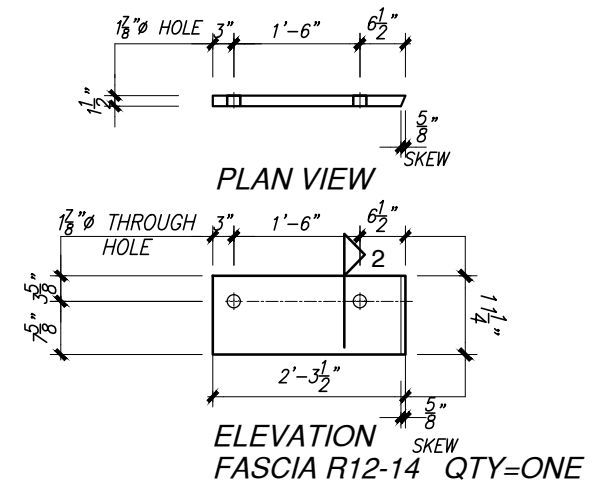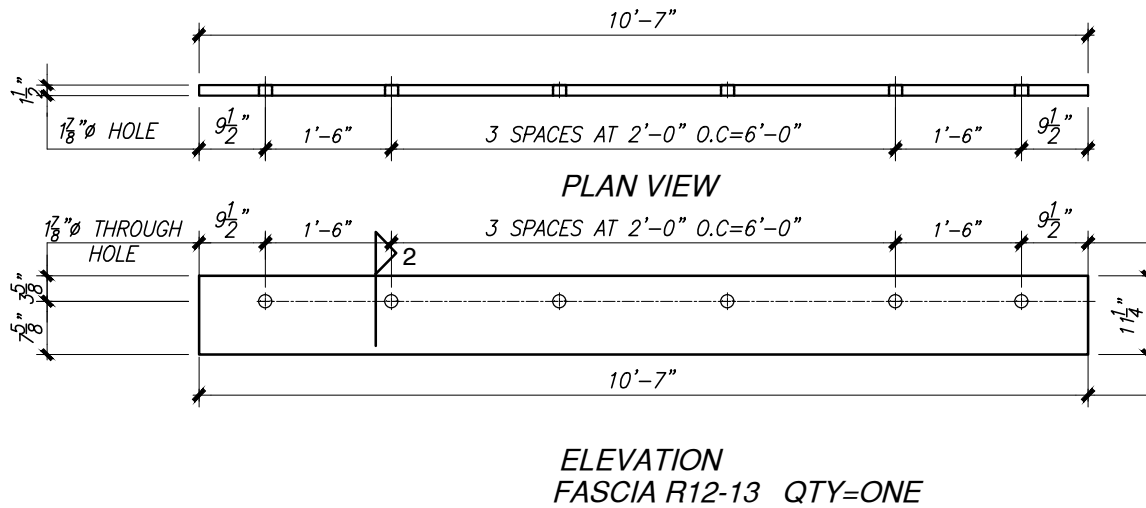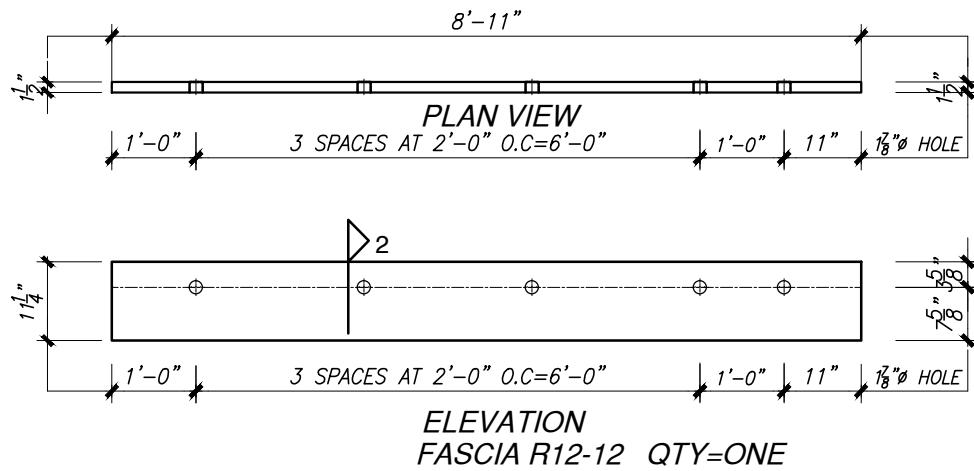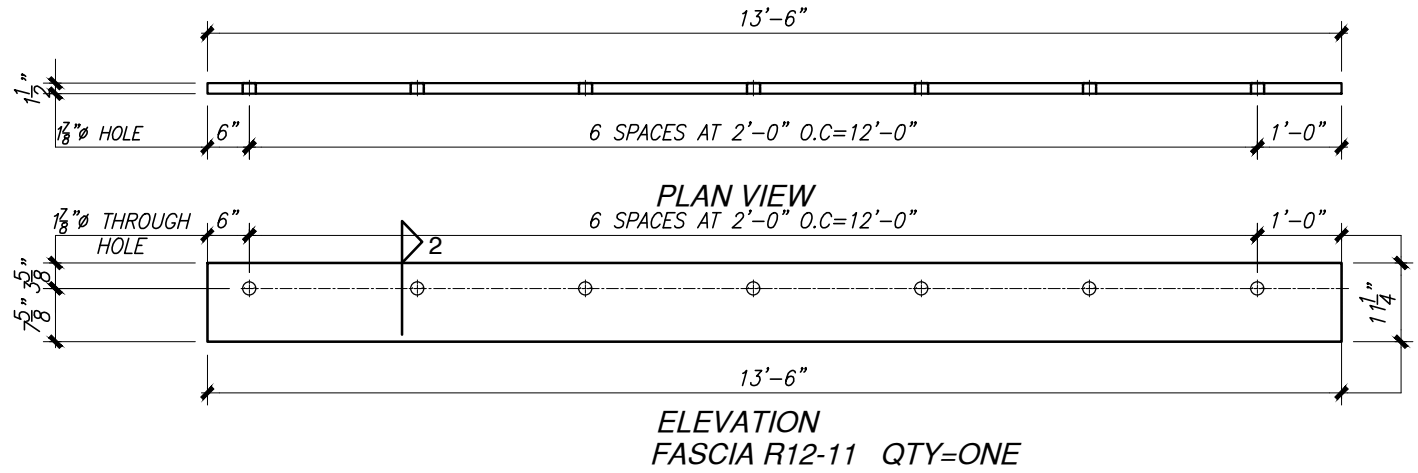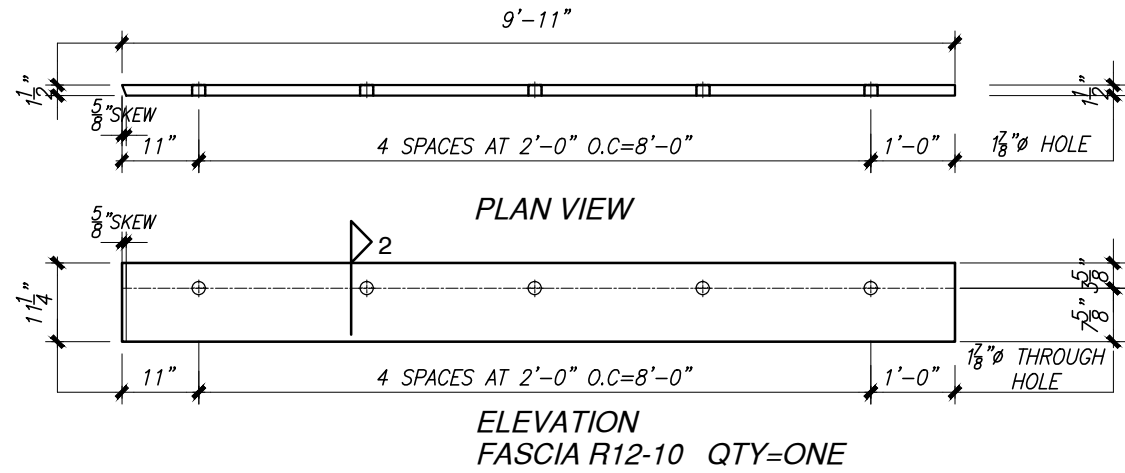

SEC-2



4650 Business Center Drive, Fairfield, CA 94534
(707) 439-7373 Office
(925) 754-9494 Kie-Con (661) 758-1001 Pinnacle Prestress
Precast Prestressed Concrete Products/PCI and Caltrans Certified

STAMP:



NO.

DATE

REVISIONS

DWN. RC

DATE: 08/24/26

CHK. AYK

DATE: 08/24/26

JOB NAME: CAMP GOLD STAR

LOCATION: 4103 N. ZUCKERMAN RD. STOCKTON, CA 95206


PRODUCT: PRECAST CONCRETE FLOATING DOCK

JOB NO. 24-022


R12

Page


89

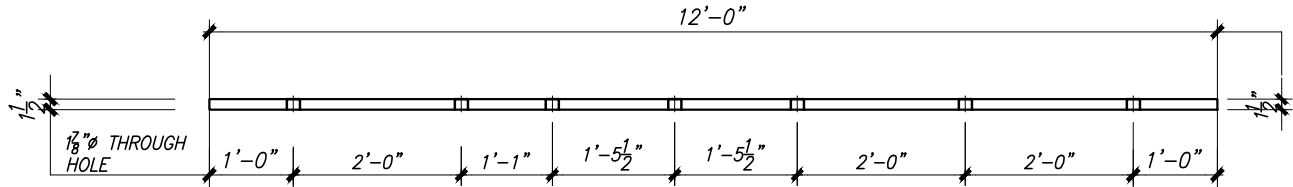


PLAN VIEW

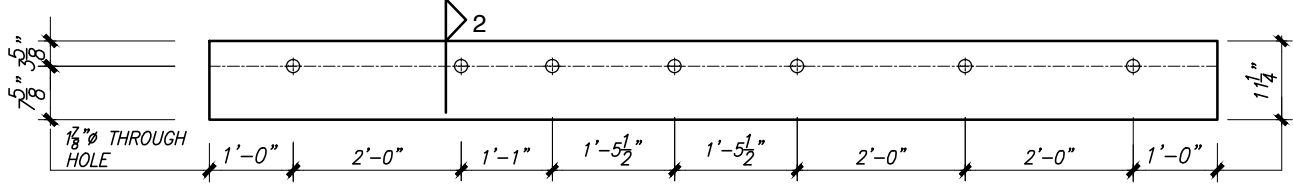


ELEVATION
FASCIA R12-17 QTY=ONE

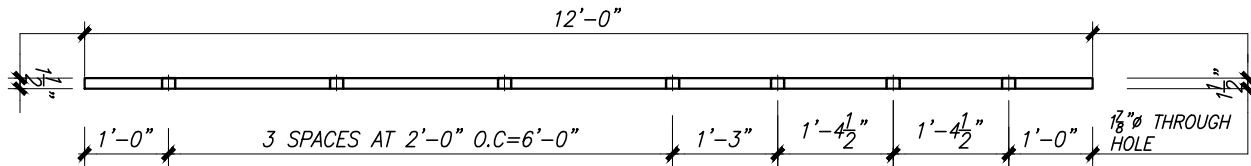


PLAN VIEW

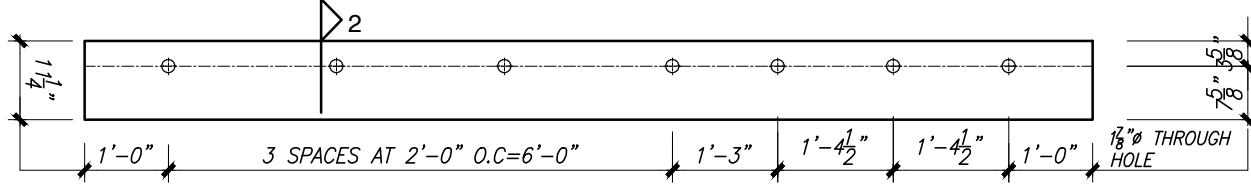


ELEVATION
FASCIA R12-18 QTY=ONE

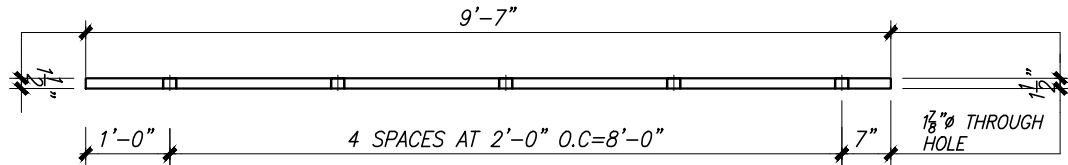


PLAN VIEW

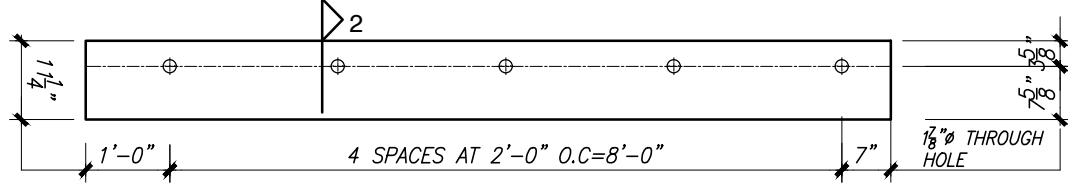


ELEVATION
FASCIA R12-19 QTY=ONE

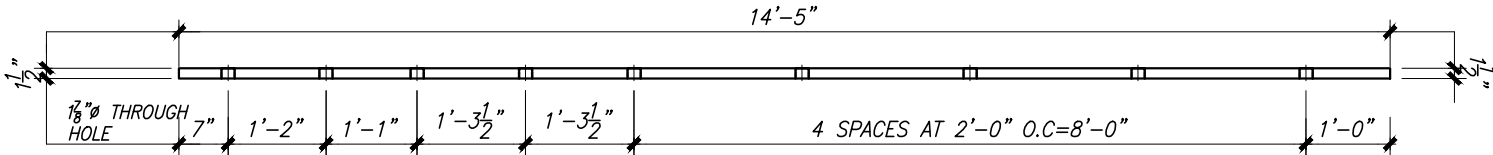


PLAN VIEW

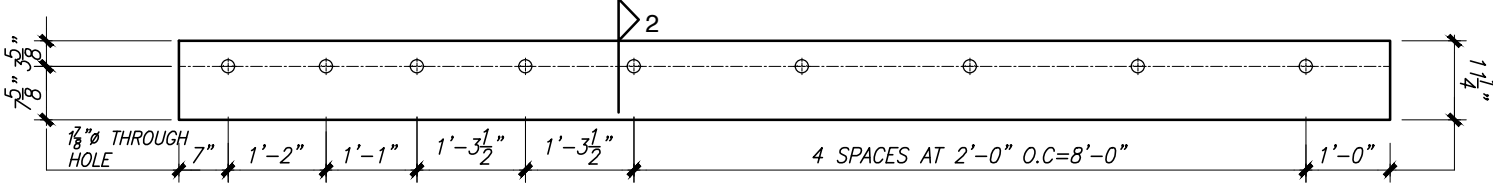


ELEVATION
FASCIA R12-20 QTY=ONE

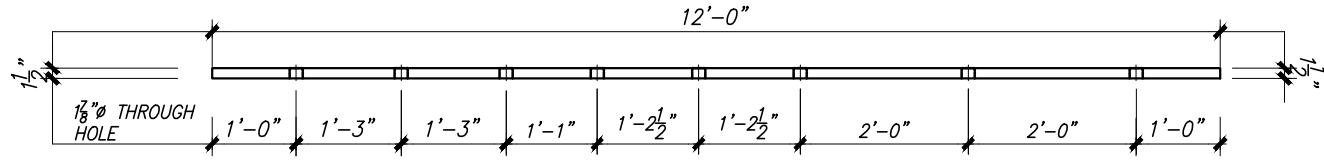


PLAN VIEW

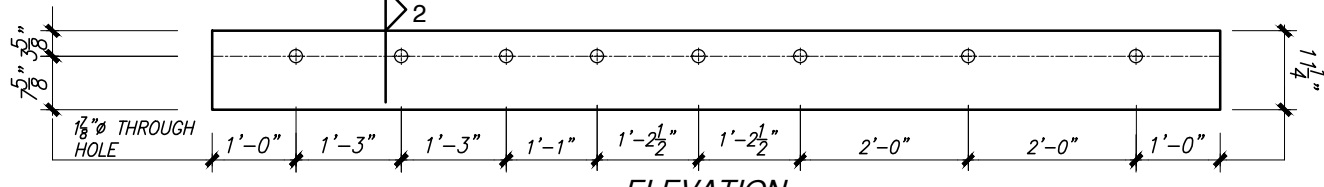


ELEVATION
FASCIA R12-21 QTY=ONE

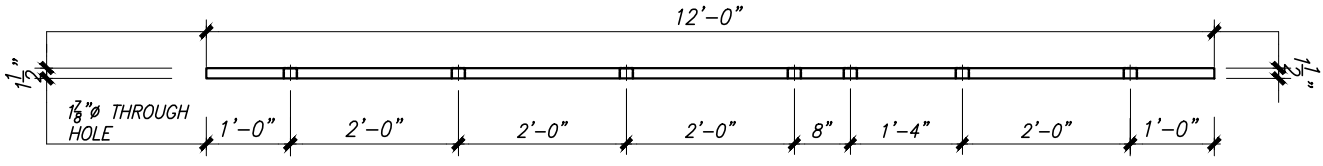

PLAN VIEW

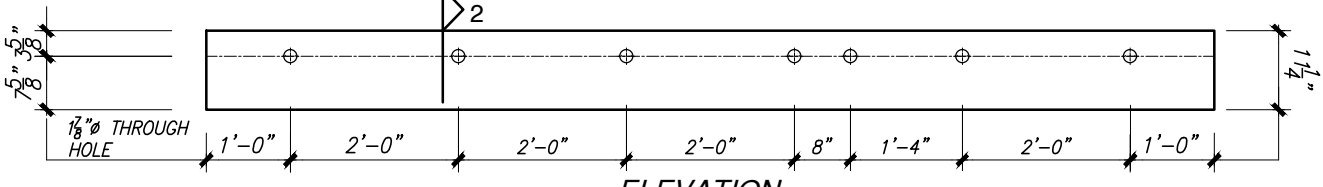

ELEVATION
FASCIA R12-22 QTY=ONE

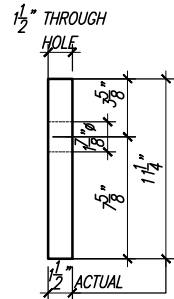

SEC-2



4650 Business Center Drive, Fairfield, CA 94534
(707) 439-7373 Office
(925) 754-9494 Kie-Con (661) 758-1001 Pinnacle Prestress
Precast Prestressed Concrete Products/PCI and Caltrans Certified

STAMP:



NO.

DATE

REVISIONS

DWN. RC

DATE: 08/24/26

CHK. AYK

DATE: 08/24/26

JOB NAME:

CAMP GOLD STAR

LOCATION:

4103 N. ZUCKERMAN RD. STOCKTON, CA. 95206

PRODUCT:

PRECAST CONCRETE FLOATING DOCK


JOB NO.

24-022


R12

Page


90

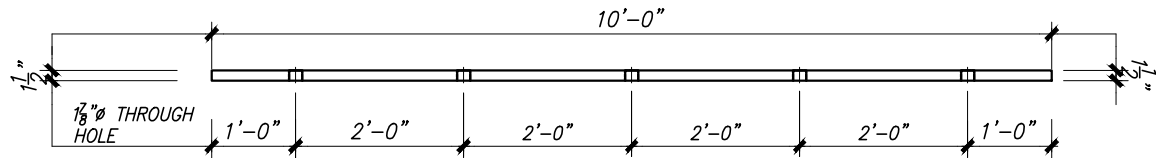


PLAN VIEW

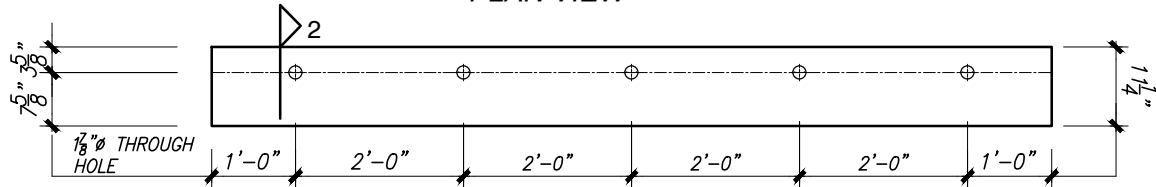


ELEVATION
FASCIA R12-23 QTY=ONE

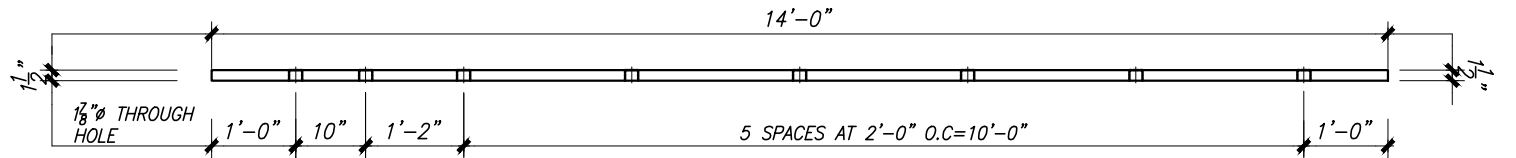


PLAN VIEW

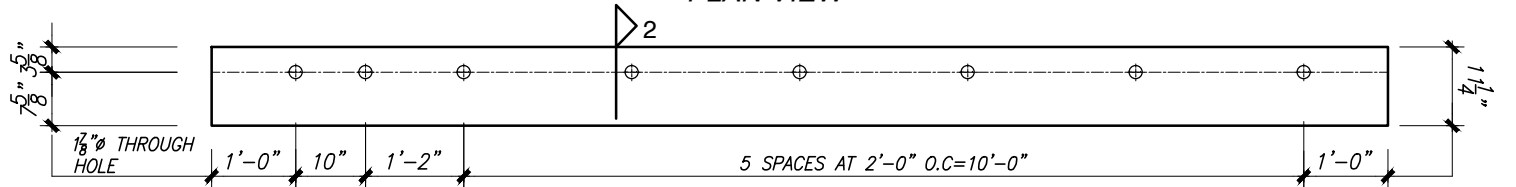


ELEVATION
FASCIA R12-24 QTY=ONE

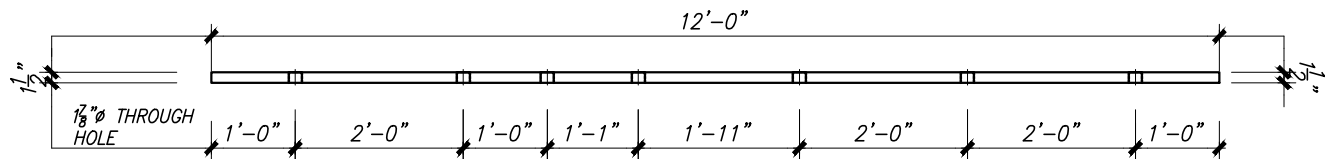


PLAN VIEW

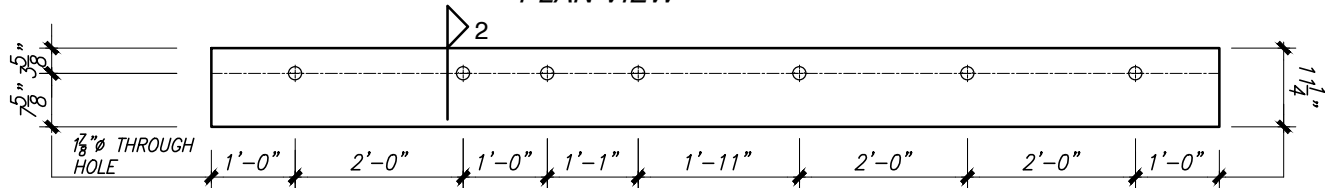


ELEVATION
FASCIA R12-25 QTY=ONE

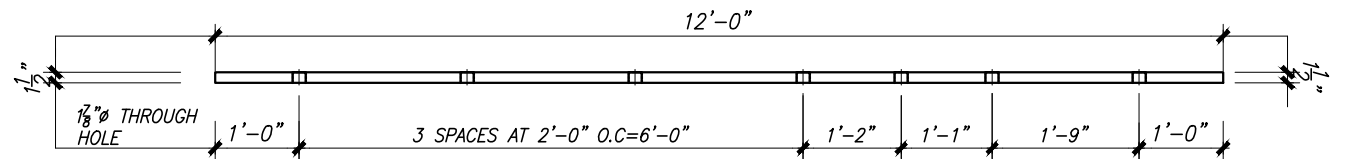


PLAN VIEW

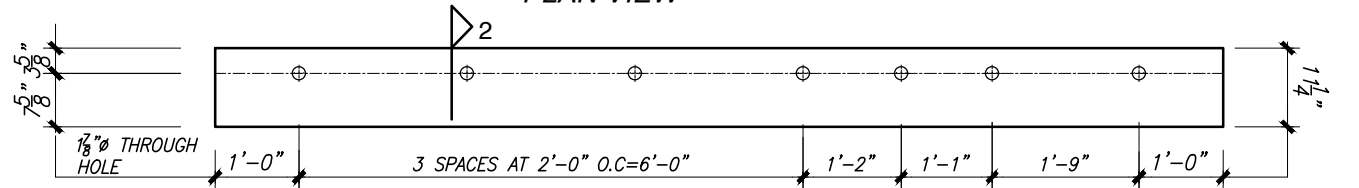


ELEVATION
FASCIA R12-26 QTY=ONE

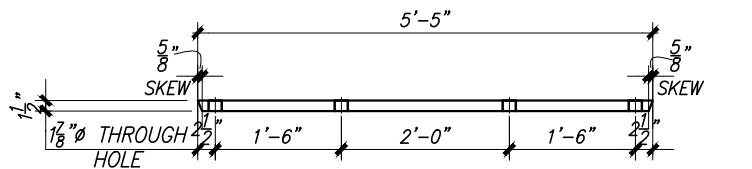


PLAN VIEW

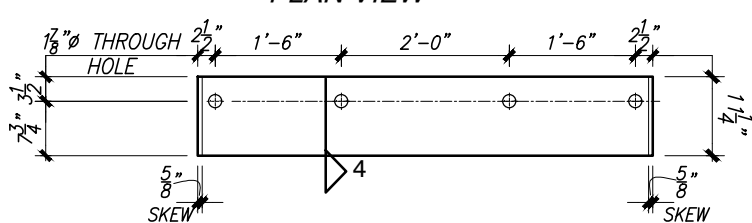


ELEVATION
FASCIA R12-27 QTY=ONE

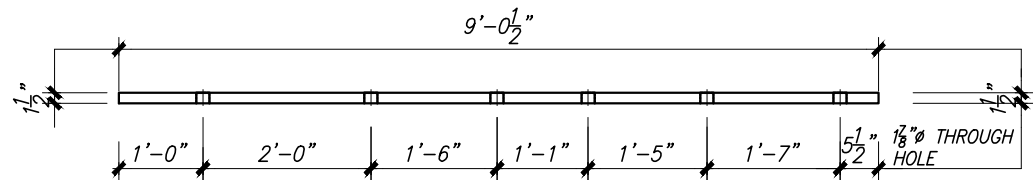


PLAN VIEW

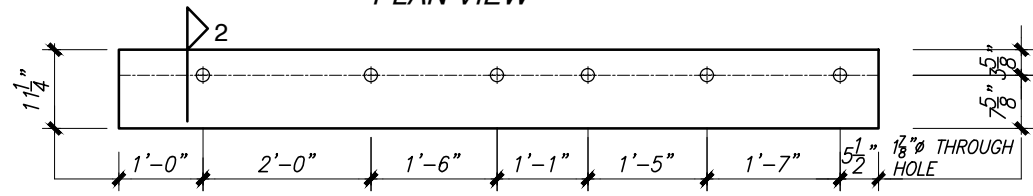

ELEVATION
FASCIA R12-28 QTY=ONE

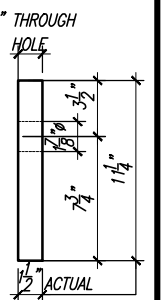

SEC-4

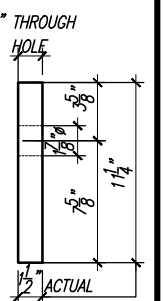

SEC-2



4650 Business Center Drive, Fairfield, CA 94534
(707) 439-7373 Office
(925) 754-9494 Kie-Con (661) 758-1001 Pinnacle Prestress
Precast Prestressed Concrete Products/PCI and Caltrans Certified

STAMP:



9/21/2026

NO.

DATE

REVISIONS

DWN. RC

DATE: 08/24/26

CHK. AYC

DATE: 08/24/26

JOB NAME: CAMP GOLD STAR

LOCATION: 4103 N. ZUCKERMAN RD. STOCKTON, CA, 95206





PRODUCT: PRECAST CONCRETE FLOATING DOCK

JOB NO. 24-022

R12



Page

91

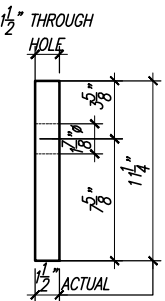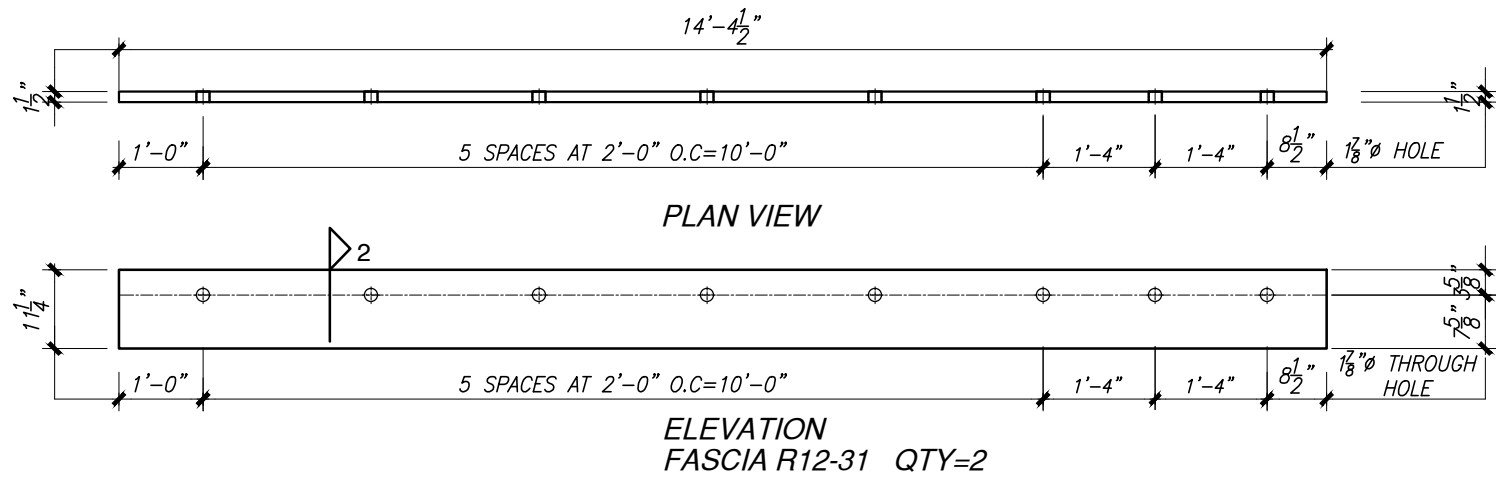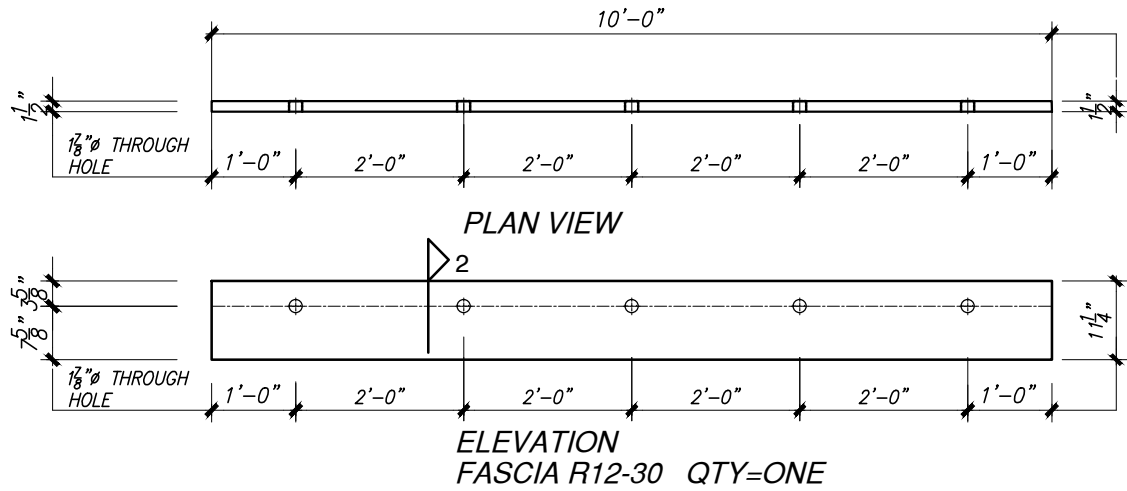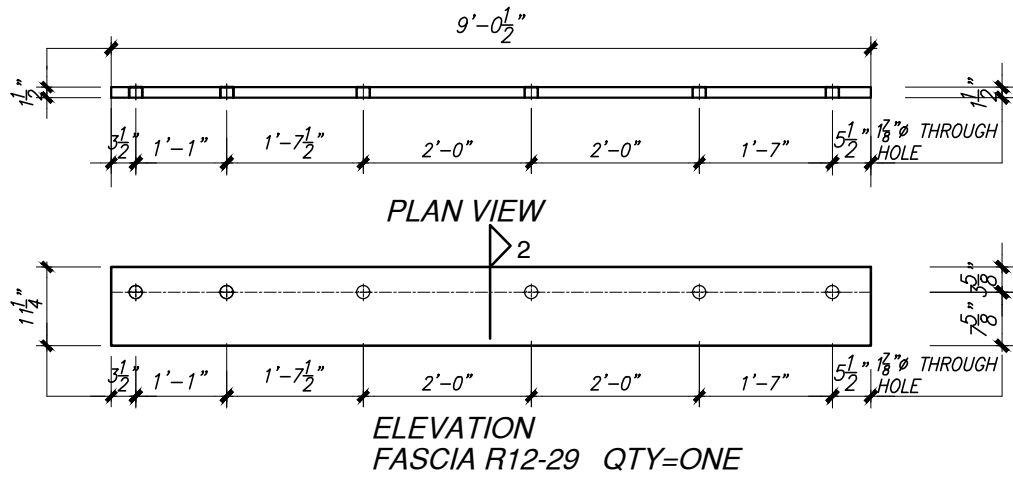

SEC-2

 4650 Business Center Drive, Fairfield, CA 94534 (707) 439-7373 Office (925) 754-9494 Kie-Con (661) 758-1001 Pinnacle Prestress Precast Prestressed Concrete Products/PCI and Caltrans Certified					STAMP:	NO.	DATE	REVISIONS			DWN. RC	DATE: 08/24/26	CHK. AYK	DATE: 08/24/26
												JOB NAME: CAMP GOLD STAR		
										LOCATION: 4103 N. ZUCKERMAN RD. STOCKTON, CA, 95206				
										PRODUCT: PRECAST CONCRETE FLOATING DOCK				
										JOB NO. 24-022	R12		92	
Page 92														

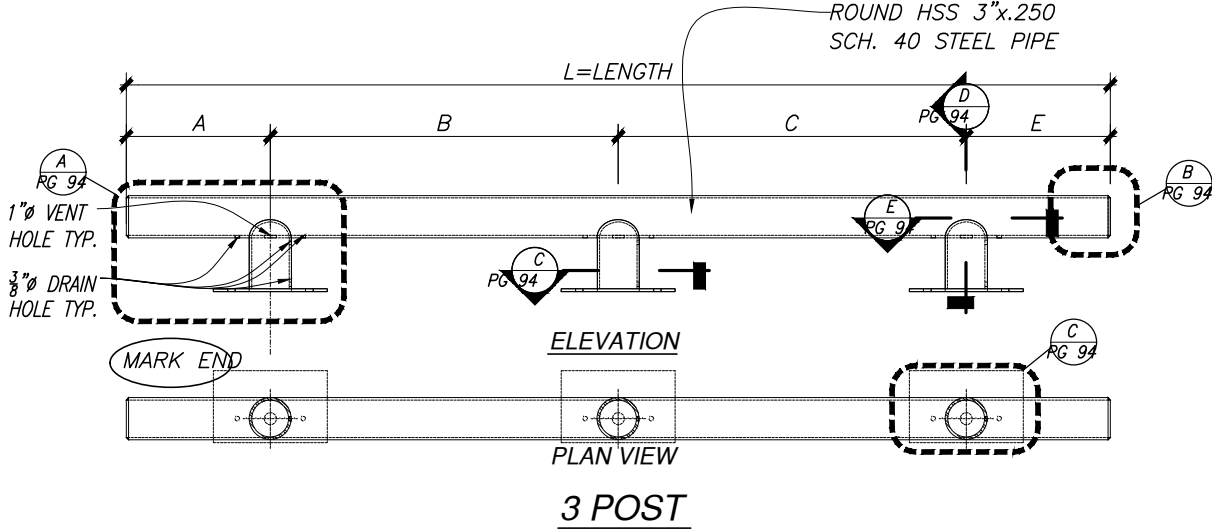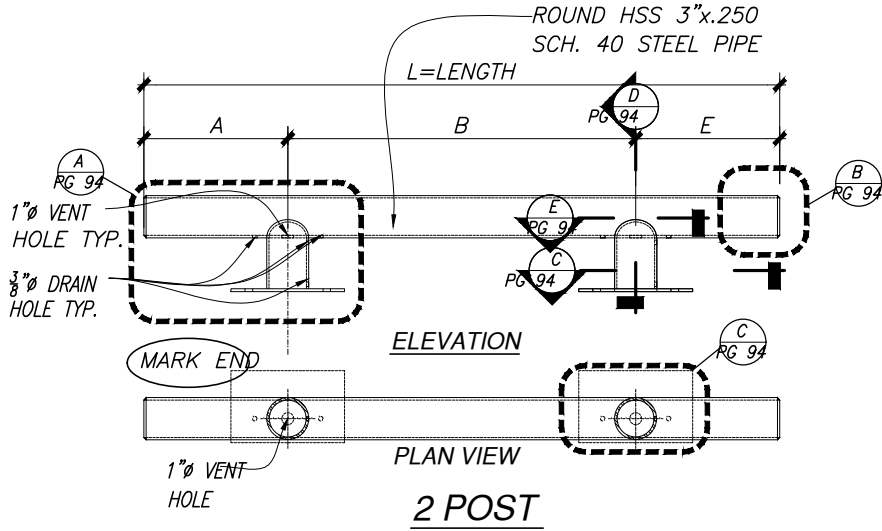

BULL RAIL LIST SCHEDULE

MARK #	QTY.	MODULE	MATERIAL DESCRIPTION	A	B	E	L=LENGTH	DETAIL REF.
B3-10	ONE	M15	ROUND HSS 3"x.250 SCH. 40 STEEL PIPE	1'-2"	4'-8"	1'-8"	7'-6"	PG-17,18
B3-11	ONE	M15	ROUND HSS 3"x.250 SCH. 40 STEEL PIPE	1'-8"	4'-8"	1'-2"	7'-6"	PG-17,18
B3-12	3	M16	ROUND HSS 3"x.250 SCH. 40 STEEL PIPE	1'-2"	5'-2"	1'-2"	7'-6"	PG-17,18
B3-13	ONE	M15	ROUND HSS 3"x.250 SCH. 40 STEEL PIPE	1'-8"	4'-8"	1'-2"	7'-6"	PG-17,18
B3-15	ONE	M14	ROUND HSS 3"x.250 SCH. 40 STEEL PIPE	1'-2"	4'-5"	1'-2"	6'-9"	PG-18
B3-16	ONE	M14	ROUND HSS 3"x.250 SCH. 40 STEEL PIPE	1'-2"	3'-10"	1'-9"	6'-9"	PG-18
B3-17	ONE	M14	ROUND HSS 3"x.250 SCH. 40 STEEL PIPE	1'-2"	1'-11"	1'-2"	4'-3"	PG-18
B3-18	ONE	M14	ROUND HSS 3"x.250 SCH. 40 STEEL PIPE	1'-0"	1'-3 1/2"	1'-0"	3'-3 1/2"	PG-18
B3-20	ONE	M14	ROUND HSS 3"x.250 SCH. 40 STEEL PIPE	0'-9 1/2"	2'-11"	1'-2"	4'-10 1/2"	PG-18
B3-21	2	M02	ROUND HSS 3"x.250 SCH. 40 STEEL PIPE	1'-2"	1'-8"	1'-2"	4'-0"	PG-18
B3-22	ONE	M16	ROUND HSS 3"x.250 SCH. 40 STEEL PIPE	1'-2"	2'-2"	1'-8"	5'-0"	PG-17
B3-23	ONE	M16	ROUND HSS 3"x.250 SCH. 40 STEEL PIPE	1'-8"	2'-2"	1'-2"	5'-0"	PG-17
B3-24	ONE	M16	ROUND HSS 3"x.250 SCH. 40 STEEL PIPE	1'-2"	2'-2"	1'-2"	4'-6"	PG-17
B3-25	ONE	M15	ROUND HSS 3"x.250 SCH. 40 STEEL PIPE	1'-2"	4'-8"	1'-8"	7'-6"	PG-17
TOTAL ASSEMBLY 17								

BULL RAIL LIST SCHEDULE

MARK #	QTY.	MODULE	MATERIAL DESCRIPTION	A	B	C	E	L=LENGTH	DETAIL REF.
B3-01	18	M2,3,4,6,7,9,10,11 &13	ROUND HSS 3"x.250 SCH. 40 STEEL PIPE	1'-2"	4'-9"	4'-9"	1'-2"	11'-10"	PG-17 & 18
B3-02	9	M2,3,4,6,7,9,10,11 &13	ROUND HSS 3"x.250 SCH. 40 STEEL PIPE	1'-2"	4'-3"	5'-9"	1'-2"	12'-4"	PG-17 & 18
B3-03	9	M2,3,4,6,7,9,10,11 &13	ROUND HSS 3"x.250 SCH. 40 STEEL PIPE	1'-2"	5'-9"	4'-3"	1'-2"	12'-4"	PG-17 & 18
B3-05	3	M5,8 &12	ROUND HSS 3"x.250 SCH. 40 STEEL PIPE	1'-2"	4'-6"	4'-9"	0'-11"	11'-4"	PG-17 & 18
B3-06	3	M5,8 &12	ROUND HSS 3"x.250 SCH. 40 STEEL PIPE	0'-11"	4'-9"	4'-6"	1'-2"	11'-4"	PG-17 & 18
B3-07	3	M5,8 &12	ROUND HSS 3"x.250 SCH. 40 STEEL PIPE	1'-2"	4'-5"	4'-11 1/2"	0'-9 1/2"	11'-4"	PG-17 & 18
B3-08	3	M5,8 &12	ROUND HSS 3"x.250 SCH. 40 STEEL PIPE	0'-9 1/2"	4'-11 1/2"	4'-5"	1'-2"	11'-4"	PG-17 & 18
B3-14	2	M15	ROUND HSS 3"x.250 SCH. 40 STEEL PIPE	1'-2"	3'-10"	3'-10"	1'-2"	10'-0"	PG-17 & 18
B3-19	ONE	M14	ROUND HSS 3"x.250 SCH. 40 STEEL PIPE	1'-2"	3'-9 1/2"	3'-9 1/2"	1'-2"	9'-11"	PG- 18
TOTAL ASSEMBLY 51									

NOTE:
- ALL FERROUS MATERIALS ARE HOT DIPPED GALVANIZED UNLESS NOTED OTHERWISE.
- ALL EDGES TO BE GROUND SMOOTH & ROUNDED TO AVOID SHARP EDGES.



NOTE:
- ALL FERROUS MATERIALS ARE HOT DIPPED GALVANIZED UNLESS NOTED OTHERWISE.
- ALL STEEL WELD ARE 3/16" ALL AROUND

STAMP:

NO.	DATE	REVISIONS

DWN. RC	DATE: 08/28/26	CHK. AYK	DATE: 08/29/26
JOB NAME: CAMP GOLD STAR			
LOCATION: 4103 N. ZUCKERMAN RD. STOCKTON, CA, 95206			
PRODUCT: PRECAST CONCRETE FLOATING DOCK			
JOB NO. 24-022		Page	
B3		93	

